
4 BRm

Acknowledgement Of

Plans Submittal ONLY!

W. Sparkers. Date 4/16/97

Lot

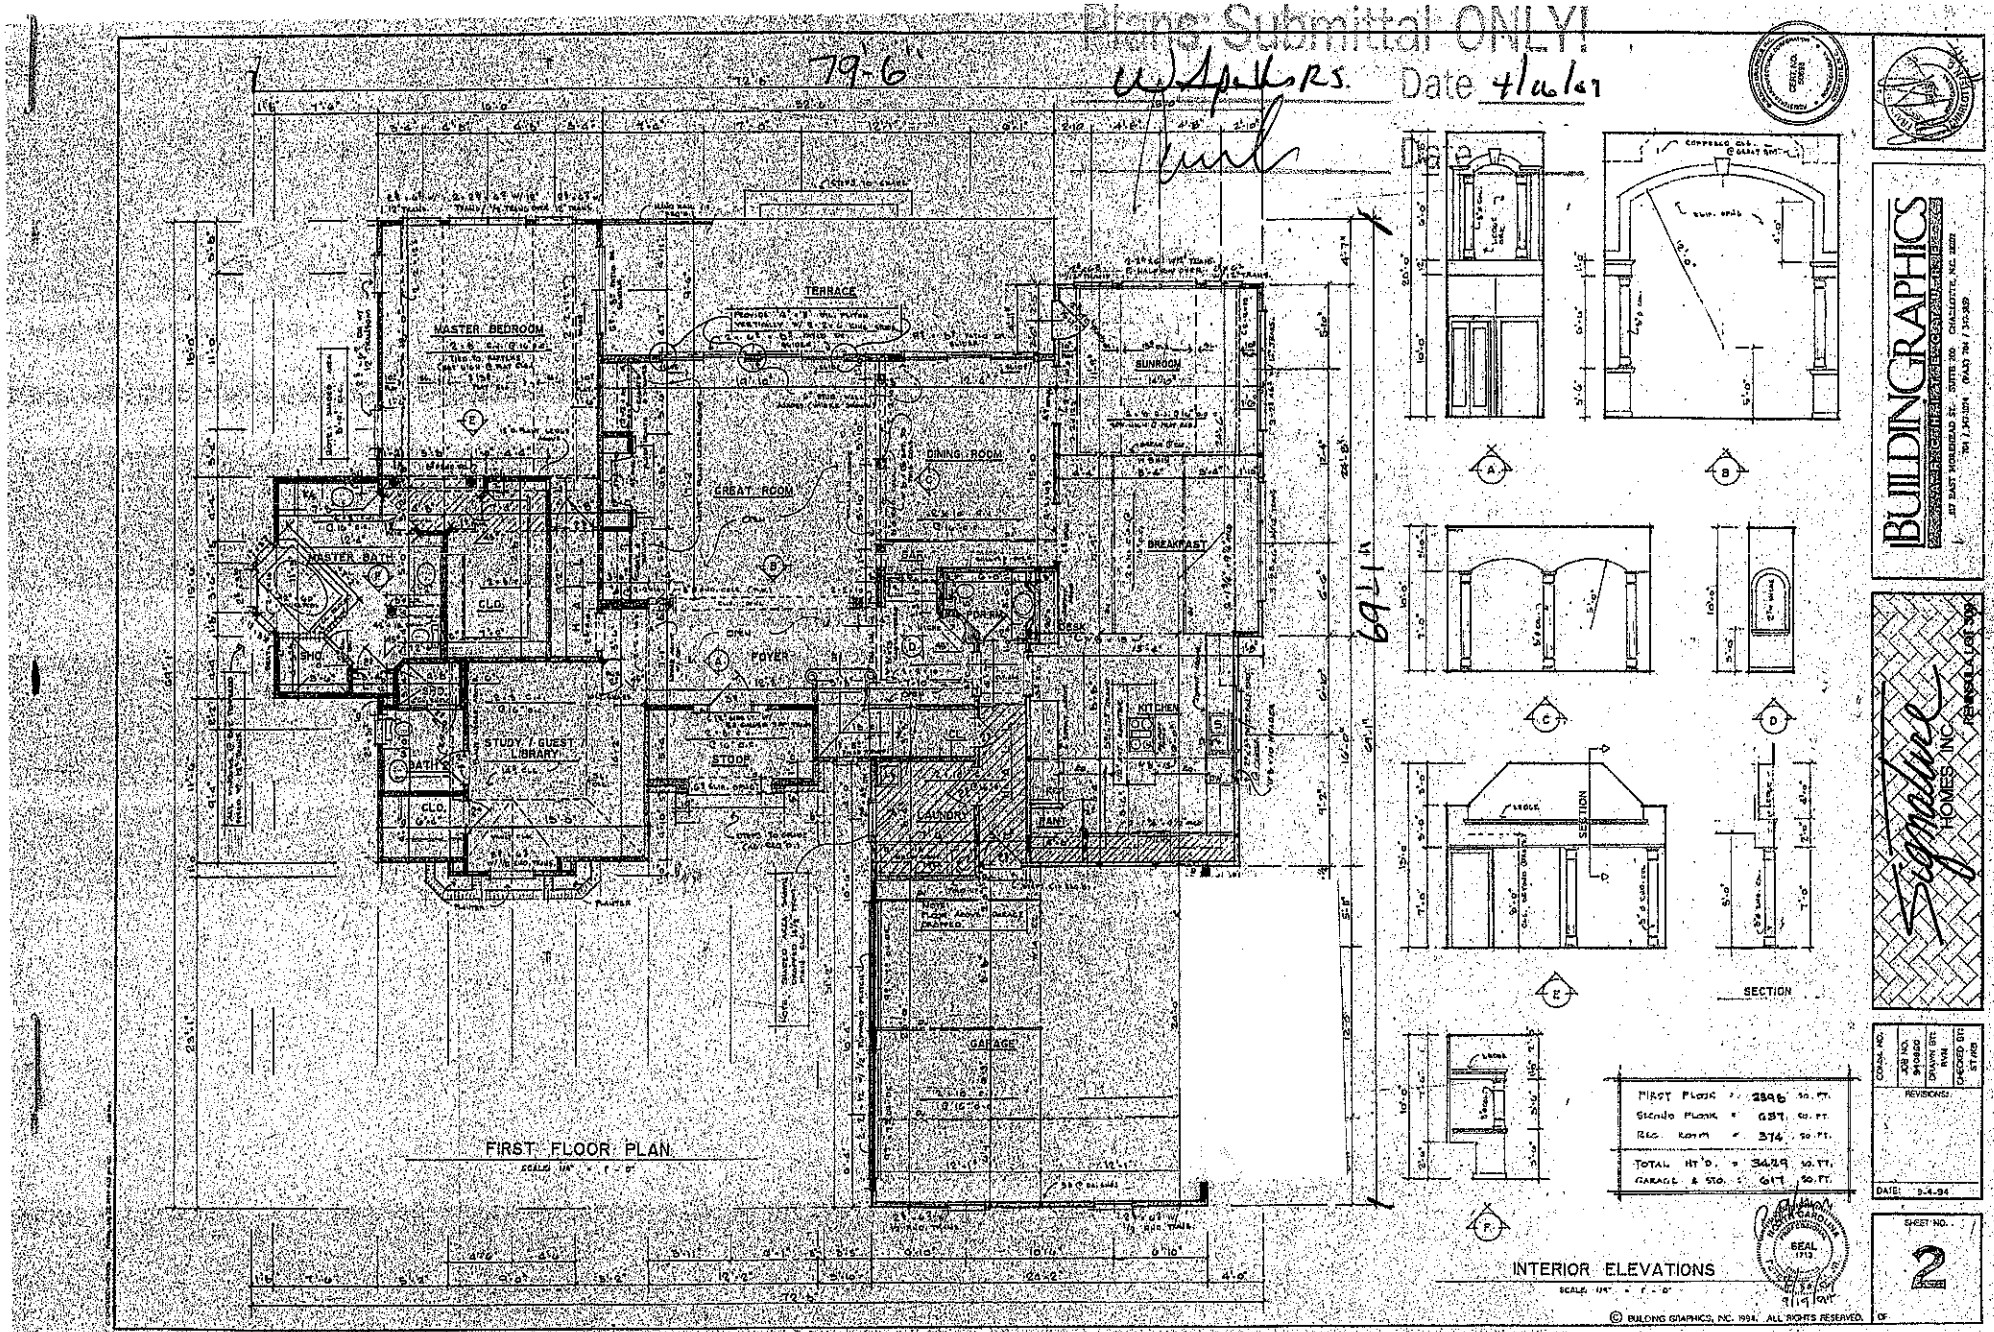

FIRST FLOOR	=	2896 SQ. FT.
Screen Porch	=	637 SQ. FT.
Rec. Room	=	376 SQ. FT.
TOTAL HT'D.	=	3429 SQ. FT.
GARAGE & STG.	=	617 SQ. FT.

BUILDING GRAPHICS


Signature HOMES, INC.

REVISIONS

DATE: 3-4-96

SHEET NO. 2 OF

© BUILDING GRAPHICS, INC. 1996. ALL RIGHTS RESERVED.

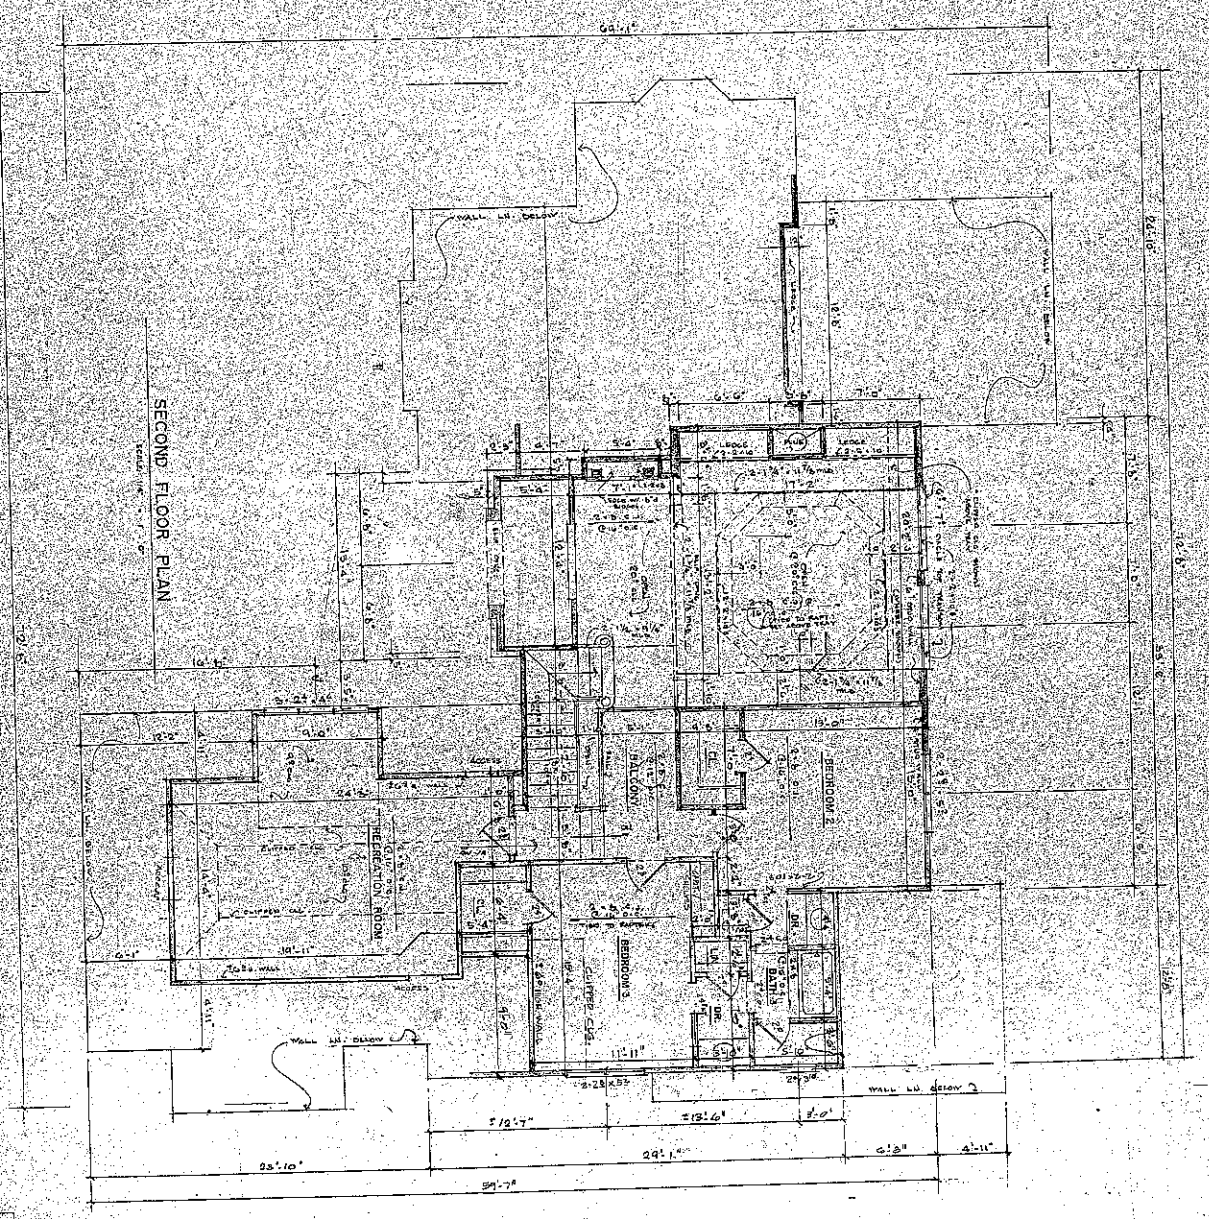

NOTE: THESE PLANS ARE OF PERMIT CONTENT ONLY

© BUILDING GRAPHICS, INC. 1994 ALL RIGHTS RESERVED
DO NOT REPRODUCE WITHOUT PERMISSION

SEAL 7178 — 7/7/94

SHEET NO. 3 OF

DATE: 1-3-94

DRAWN BY: RVM

CHECKED BY: ST/KD

COMM. NO.

JOB NO. 940860

Signature HOMES INC.

PENNSYLVANIA LOT 909

BUILDING GRAPHICS
ARCHITECTURAL ILLUSTRATION & PLANNING
317 EAST MOREHEAD ST. SUITE 200 CHARLOTTE, NC 28202
704 / 347-1074 (FAX) 704 / 347-0459

CERT NO. 1999

CHARLOTTE, N.C.