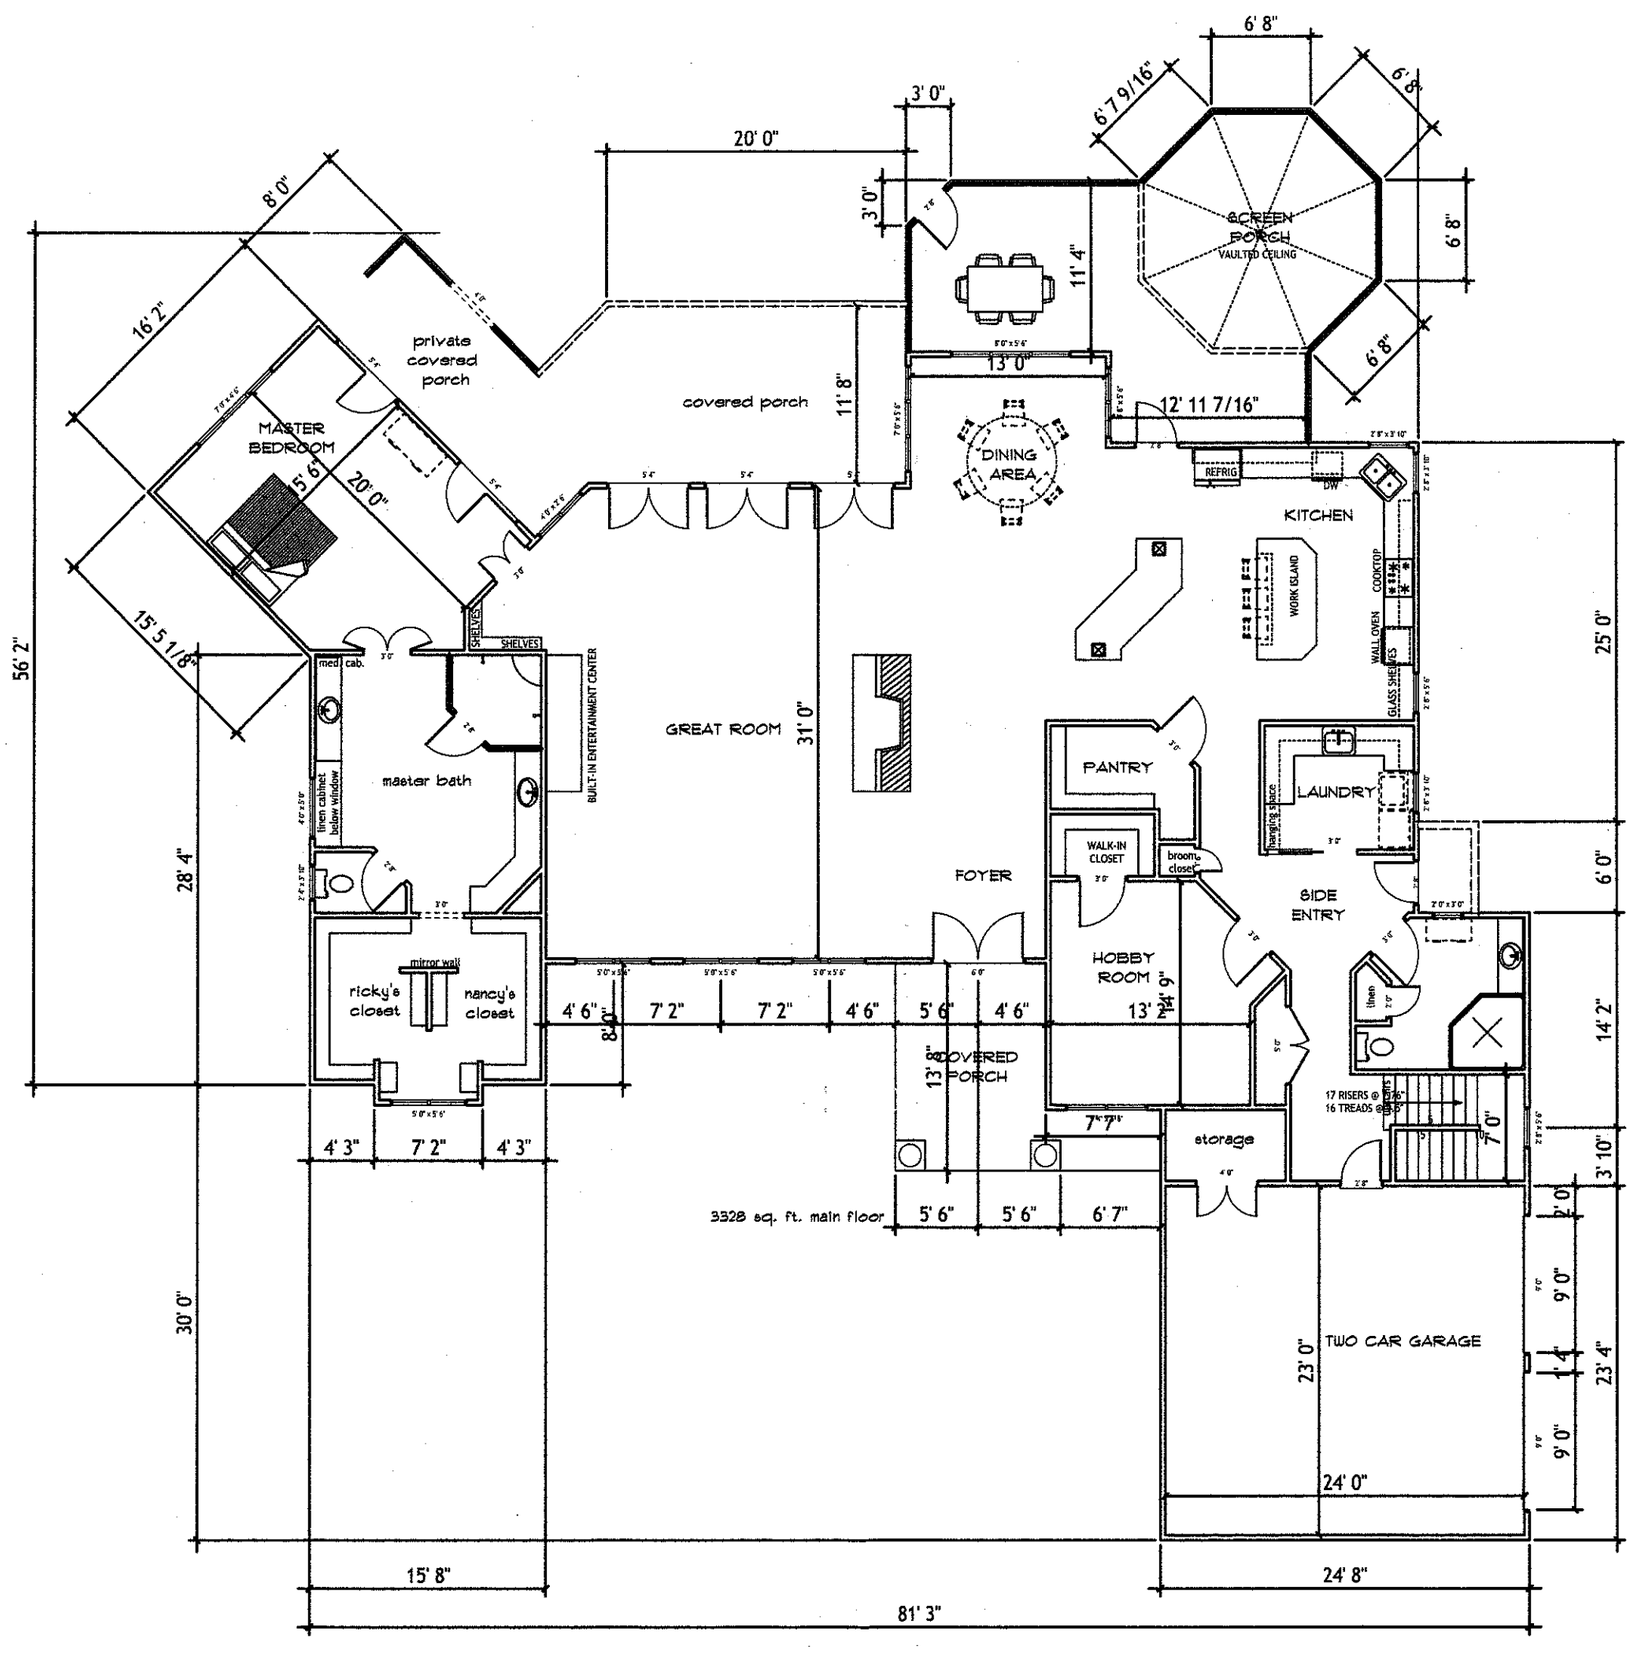
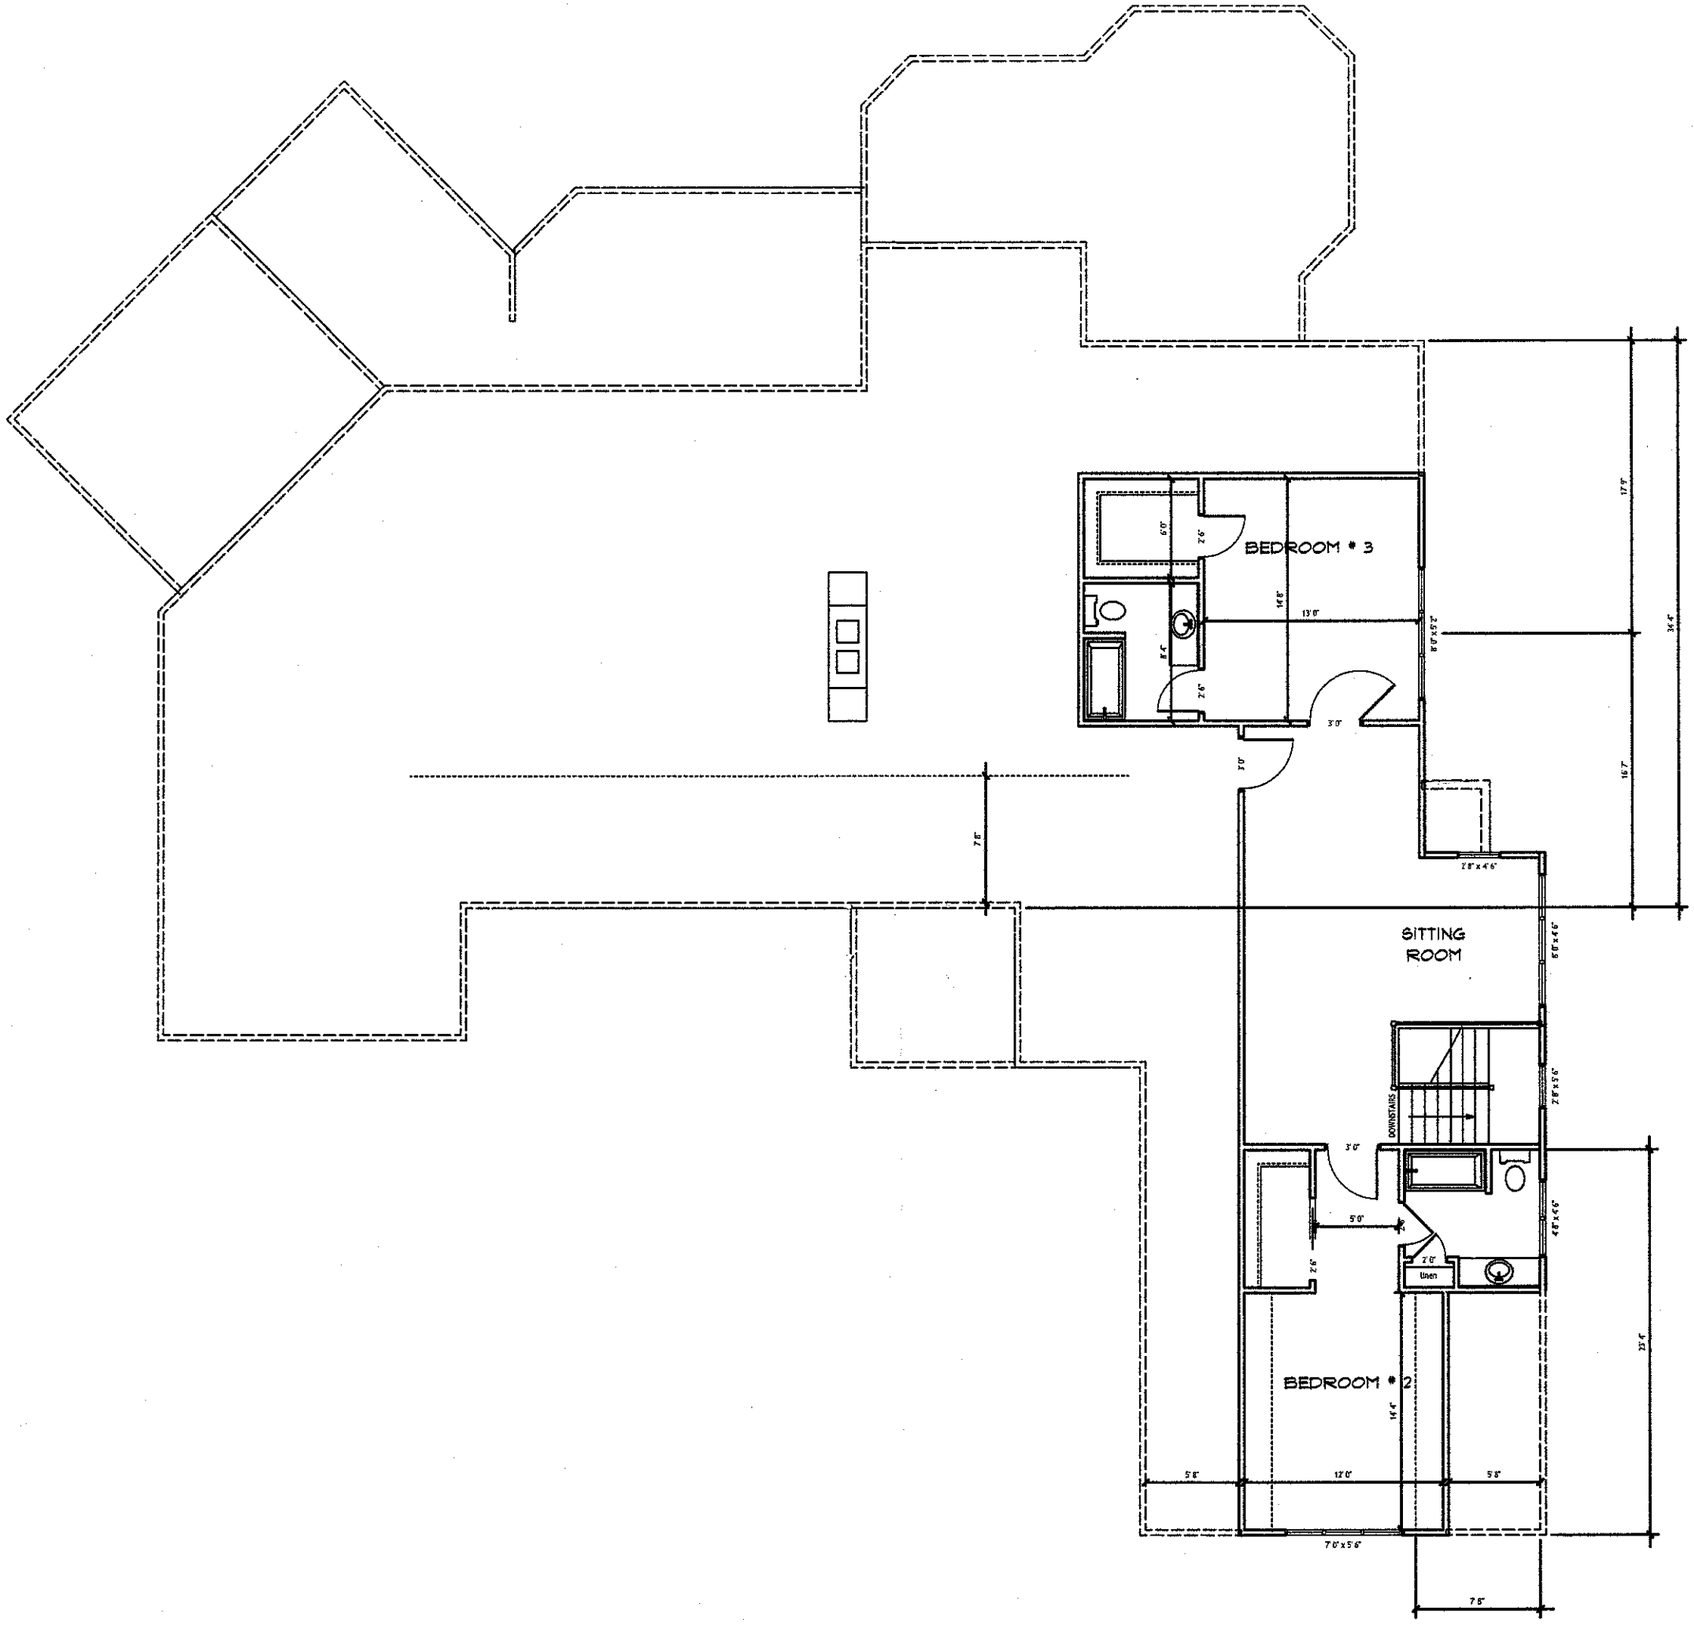

6' 8"
6' 7 9/16"
6' 8"
3' 0"
20' 0"
3' 0"
SCREEN PORCH
VAULTED CEILING
6' 8"
11' 4"
6' 8"
8' 0"
16' 2"
private covered porch
covered porch
11' 8"
13' 0"
12' 11 7/16"
MASTER BEDROOM
15' 6"
20' 0"
DINING AREA
REFRIG
DW
KITCHEN
WORK ISLAND
COOKTOP
WALL OVEN
GLASS SHELVES
15' 5 1/8"
56' 2"
SHELVES
SHELVES
med. cab.
BUILT-IN ENTERTAINMENT CENTER
GREAT ROOM
31' 0"
25' 0"
PANTRY
master bath
linen cabinet below window
LAUNDRY
hanging space
WALK-IN CLOSET
broom closet
FOYER
SIDE ENTRY
28' 4"
mirror wall
ricky's closet
nancy's closet
4' 6"
7' 2"
7' 2"
4' 6"
5' 6"
4' 6"
HOBBY ROOM
13' 2"
14' 9"
6' 0"
14' 2"
8' 0"
COVERED PORCH
13"
Linen
17 RISERS @ 7 1/16"
16 TREADS @ 9 1/2"
7' 0"
3' 10"
7" 7"
storage
4' 3"
7' 2"
4' 3"
3328 sq. ft. main floor
5' 6"
5' 6"
6' 7"
1' 0"
9' 0"
30' 0"
23' 0"
TWO CAR GARAGE
1' 4"
23' 4"
9' 0"
24' 0"
15' 8"
24' 8"
81' 3"

not to scale


BEDROOM # 3
SITTING ROOM
DOWNSTAIRS
Linen
BEDROOM # 2