
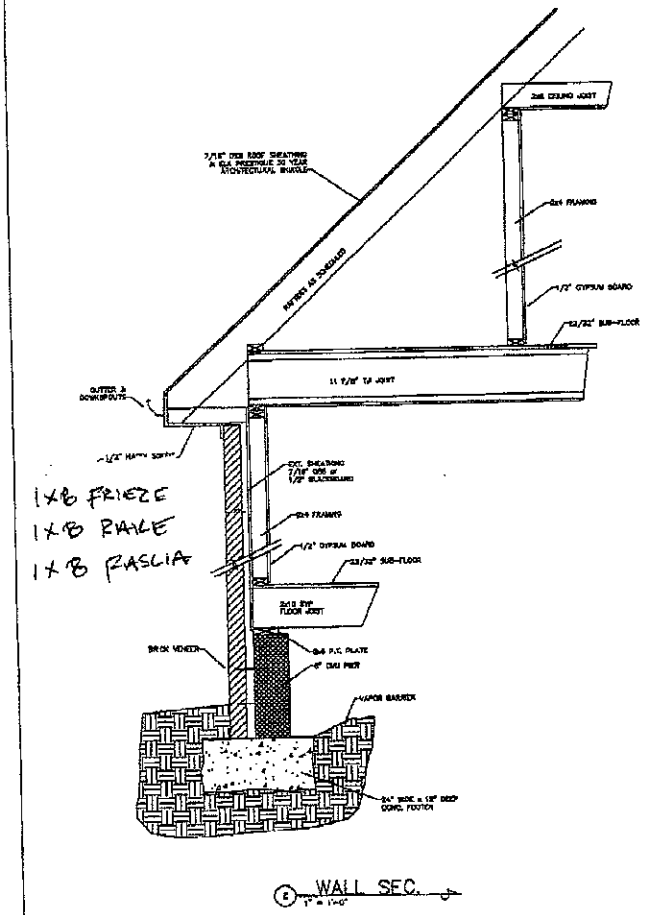


WALL SEC.
1" = 1'-0"

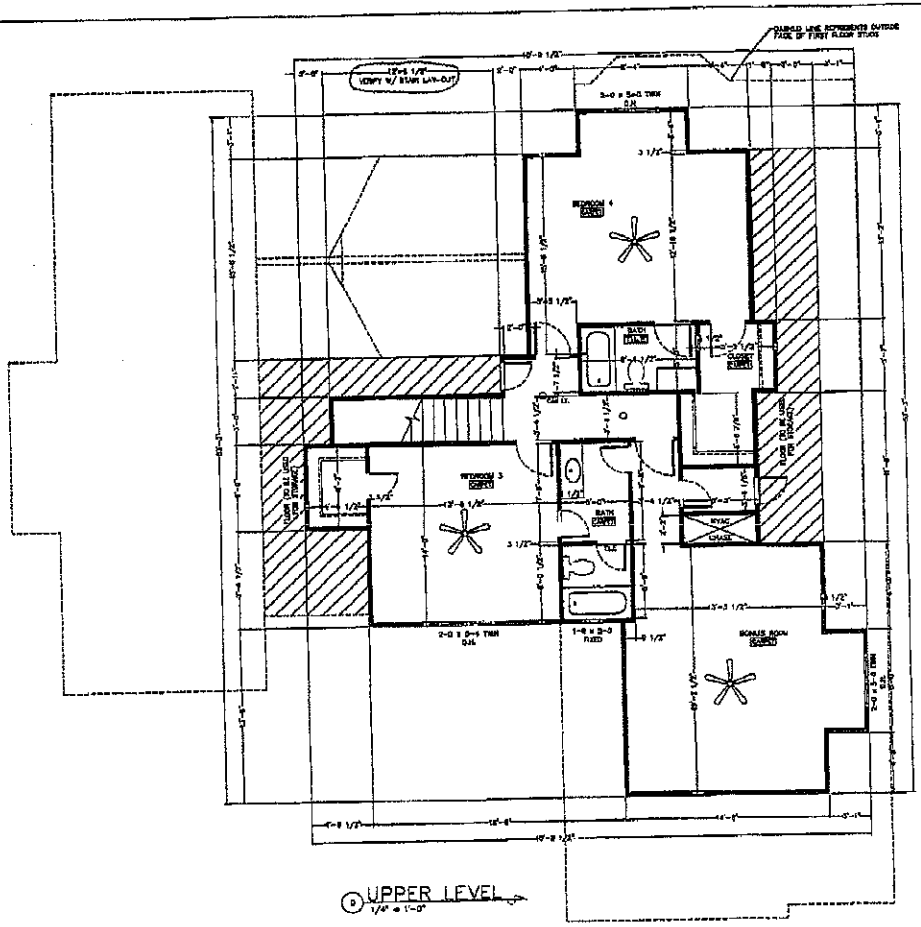


UPPER LEVEL
1/4" = 1'-0"

DIXON'S DRAFTING & MODELING
MATT DIXON
141 BEALL DRIVE
WEST JEFFERSON, NC 28694
PHONE: 336-977-2388 FAX: 336-977-5744

KAREN & EDWARD EVANS
E.S. JOHNSON BUILDERS, L.L.C.

DATE 10-22-2004 SCALE 1/4" = 1'-0" SHEET 5 OF 7
FILE : RES117 JOB NO. RES117

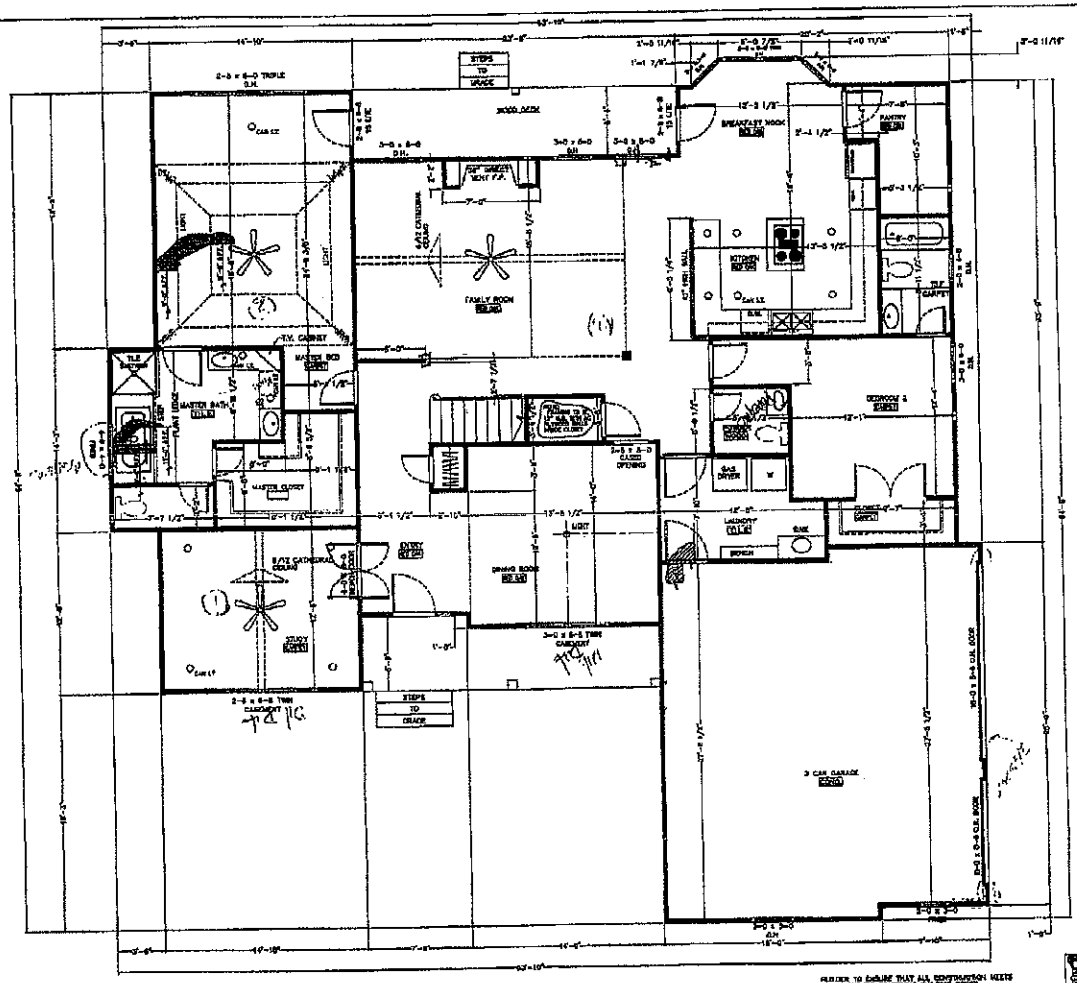

MAIN LEVEL
1/4" = 1'-0"

SQUARE FOOTAGE (HEATED SPACE)	
BASEMENT:	CRAWLSPACE
FIRST FLOOR:	2340 S.F.
SECOND FLOOR:	1154 S.F.
GARAGE (UNHEATED)	673 S.F.

DIXON'S DRAFTING & MODELING
MATT DIXON
144 BEAU DRIVE
WEST JEFFERSON, NC 28694

JOB NAME: KAREN & EDWARD EVANS
E.S. JOHNSON BUILDERS, L.L.C.

DATE: 10-22-2004 | SCALE: 1/4" = 1'-0" | SHEET: 4 OF 7
FILE No.: RES117 | DWG No.: RES1170