
THIS IS TO CERTIFY THAT ON THE 23rd DAY OF Feb. 2005 I. MAPPED THE PROPERTY SHOWN ON THIS PLAT AND THAT THE TITLE LINES AND THE WALLS OF THE BUILDINGS IF ANY ARE SHOWN HEREON.

SIGNED: Bobby J Raye
REGISTERED SURVEYOR

BOBBY J. RAYE
N.C.R.L.S.
627 EASTWAY DRIVE
CHARLOTTE, NC 28205

Ref. Map:

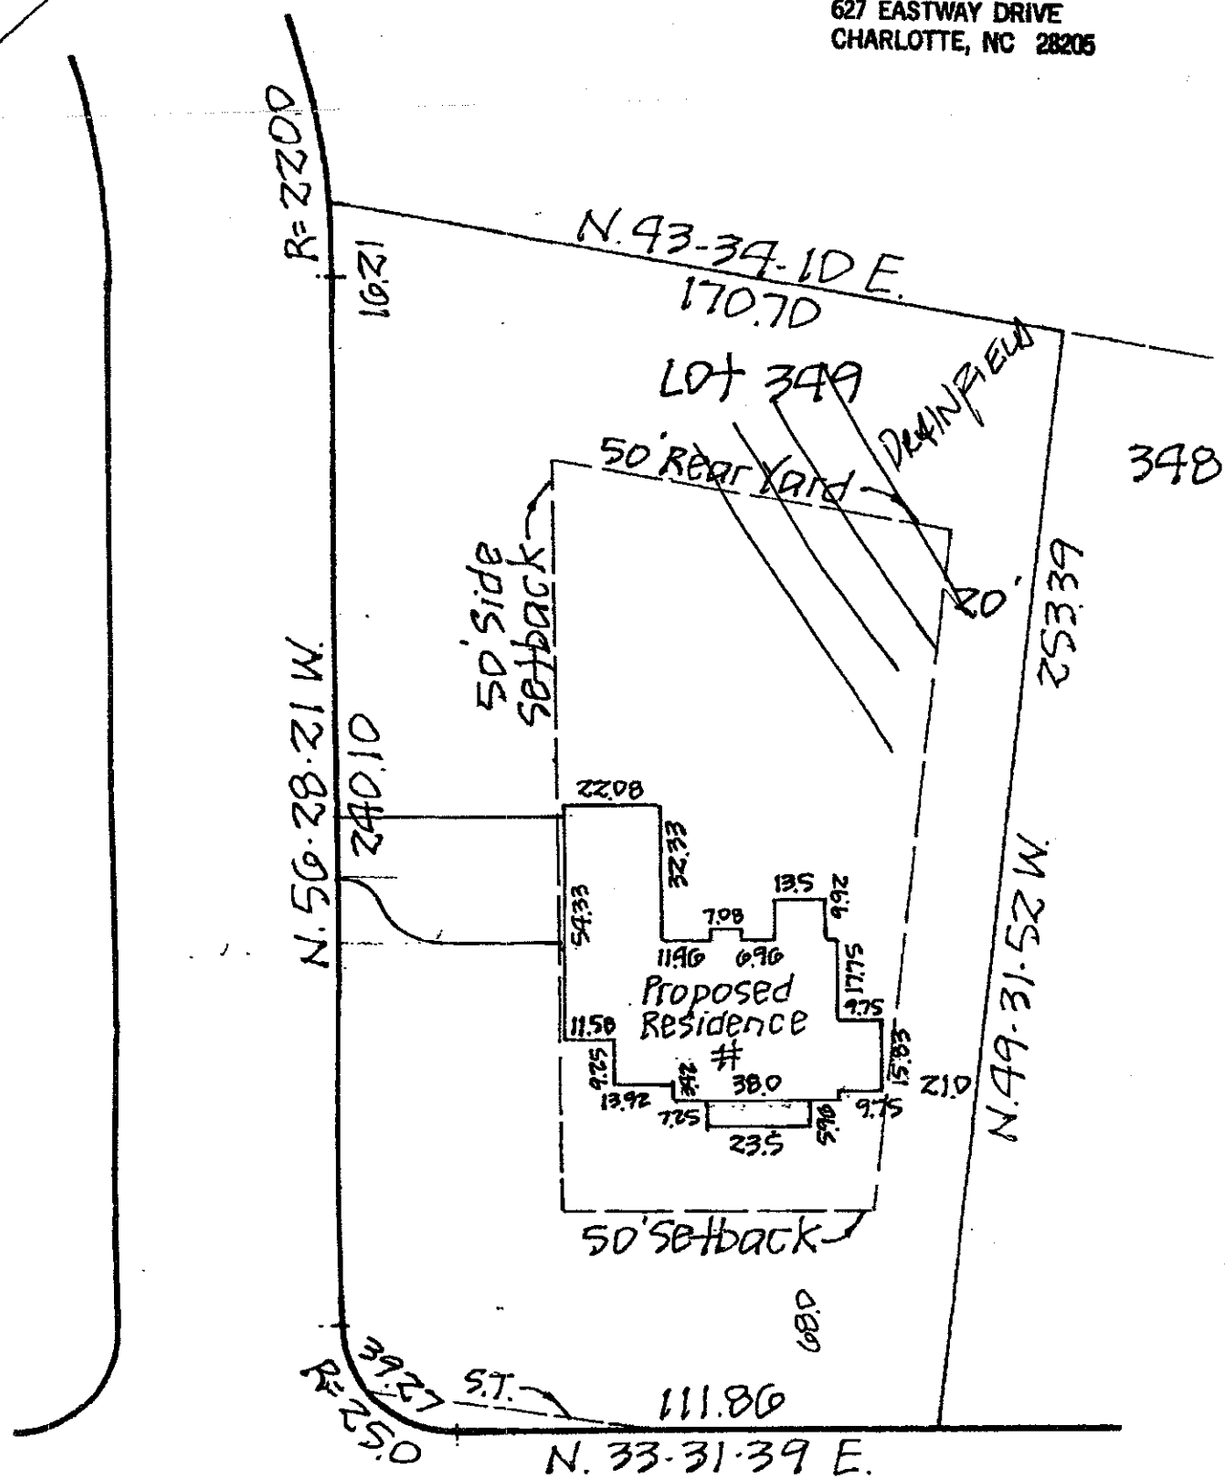

BAYBERRY CREEK CIRCLE

Plot Plan SURVEY
OF
LOT 349 The Farms

SCALE 1" = 40'

THE PROPERTY OF

MAP RECORDED IN BOOK AT PAGE DEED RECORDED IN BOOK PAGE