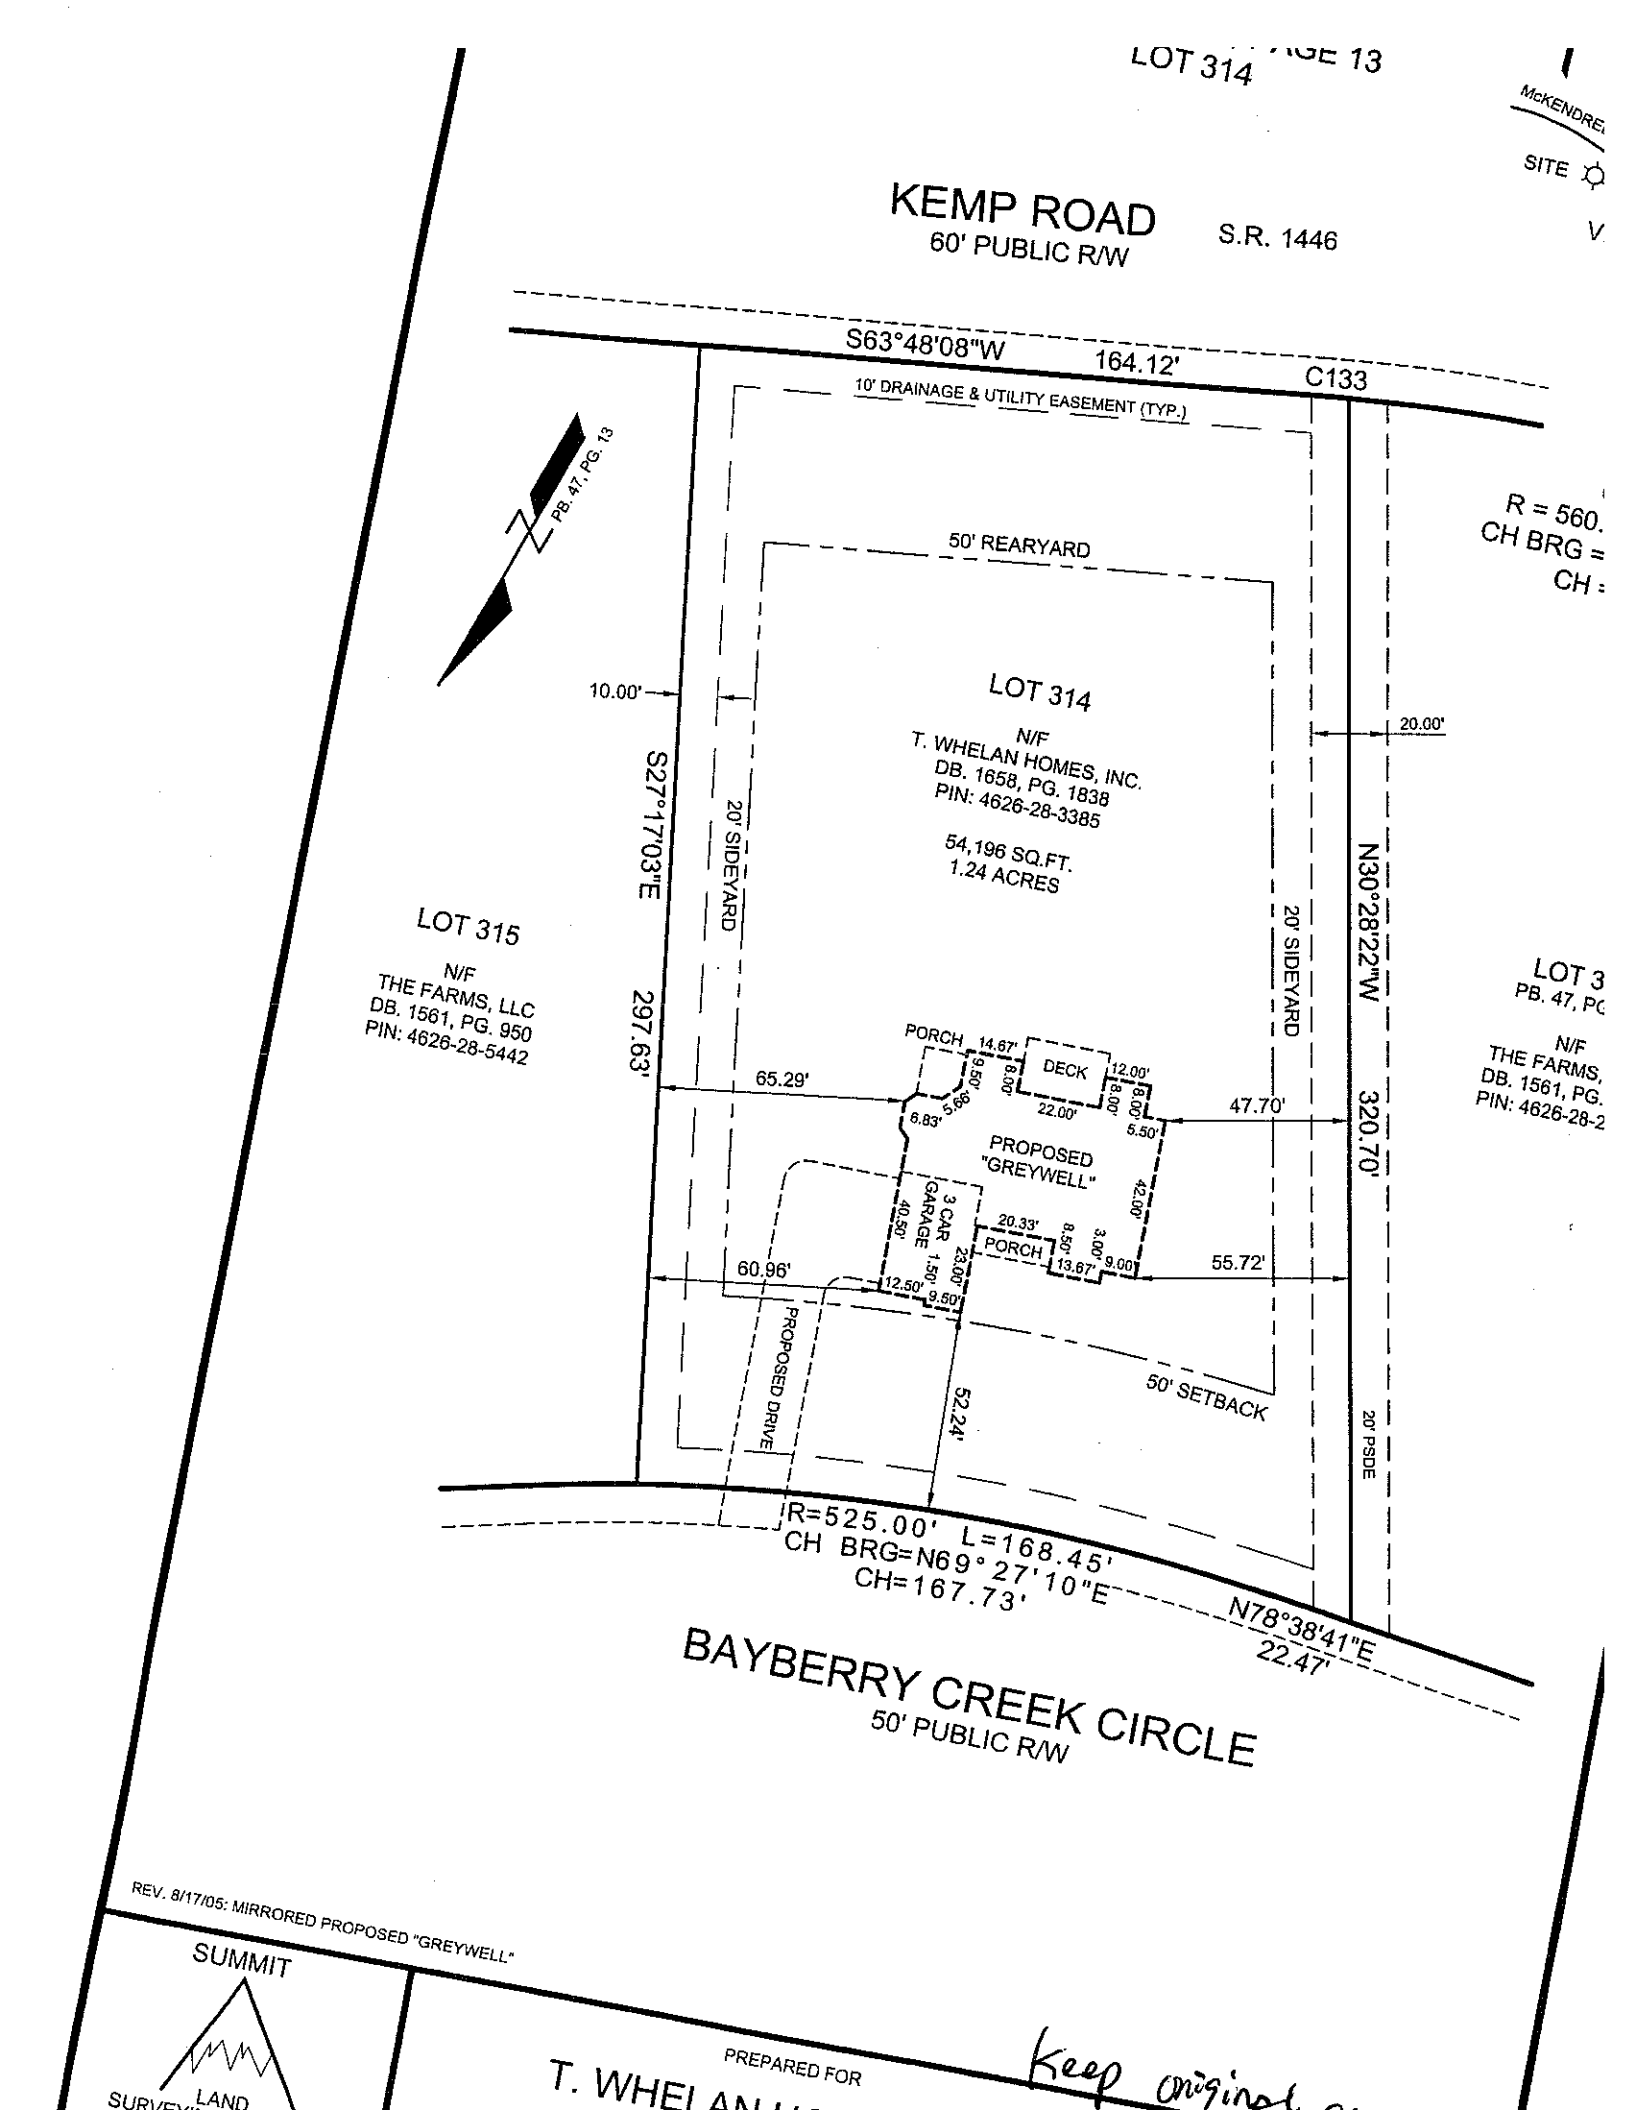


REV. 8/17/05: MIRRORED PROPOSED "GREYWELL"

SUMMIT

LAND

PREPARED FOR

T. WHELAN

Keep original