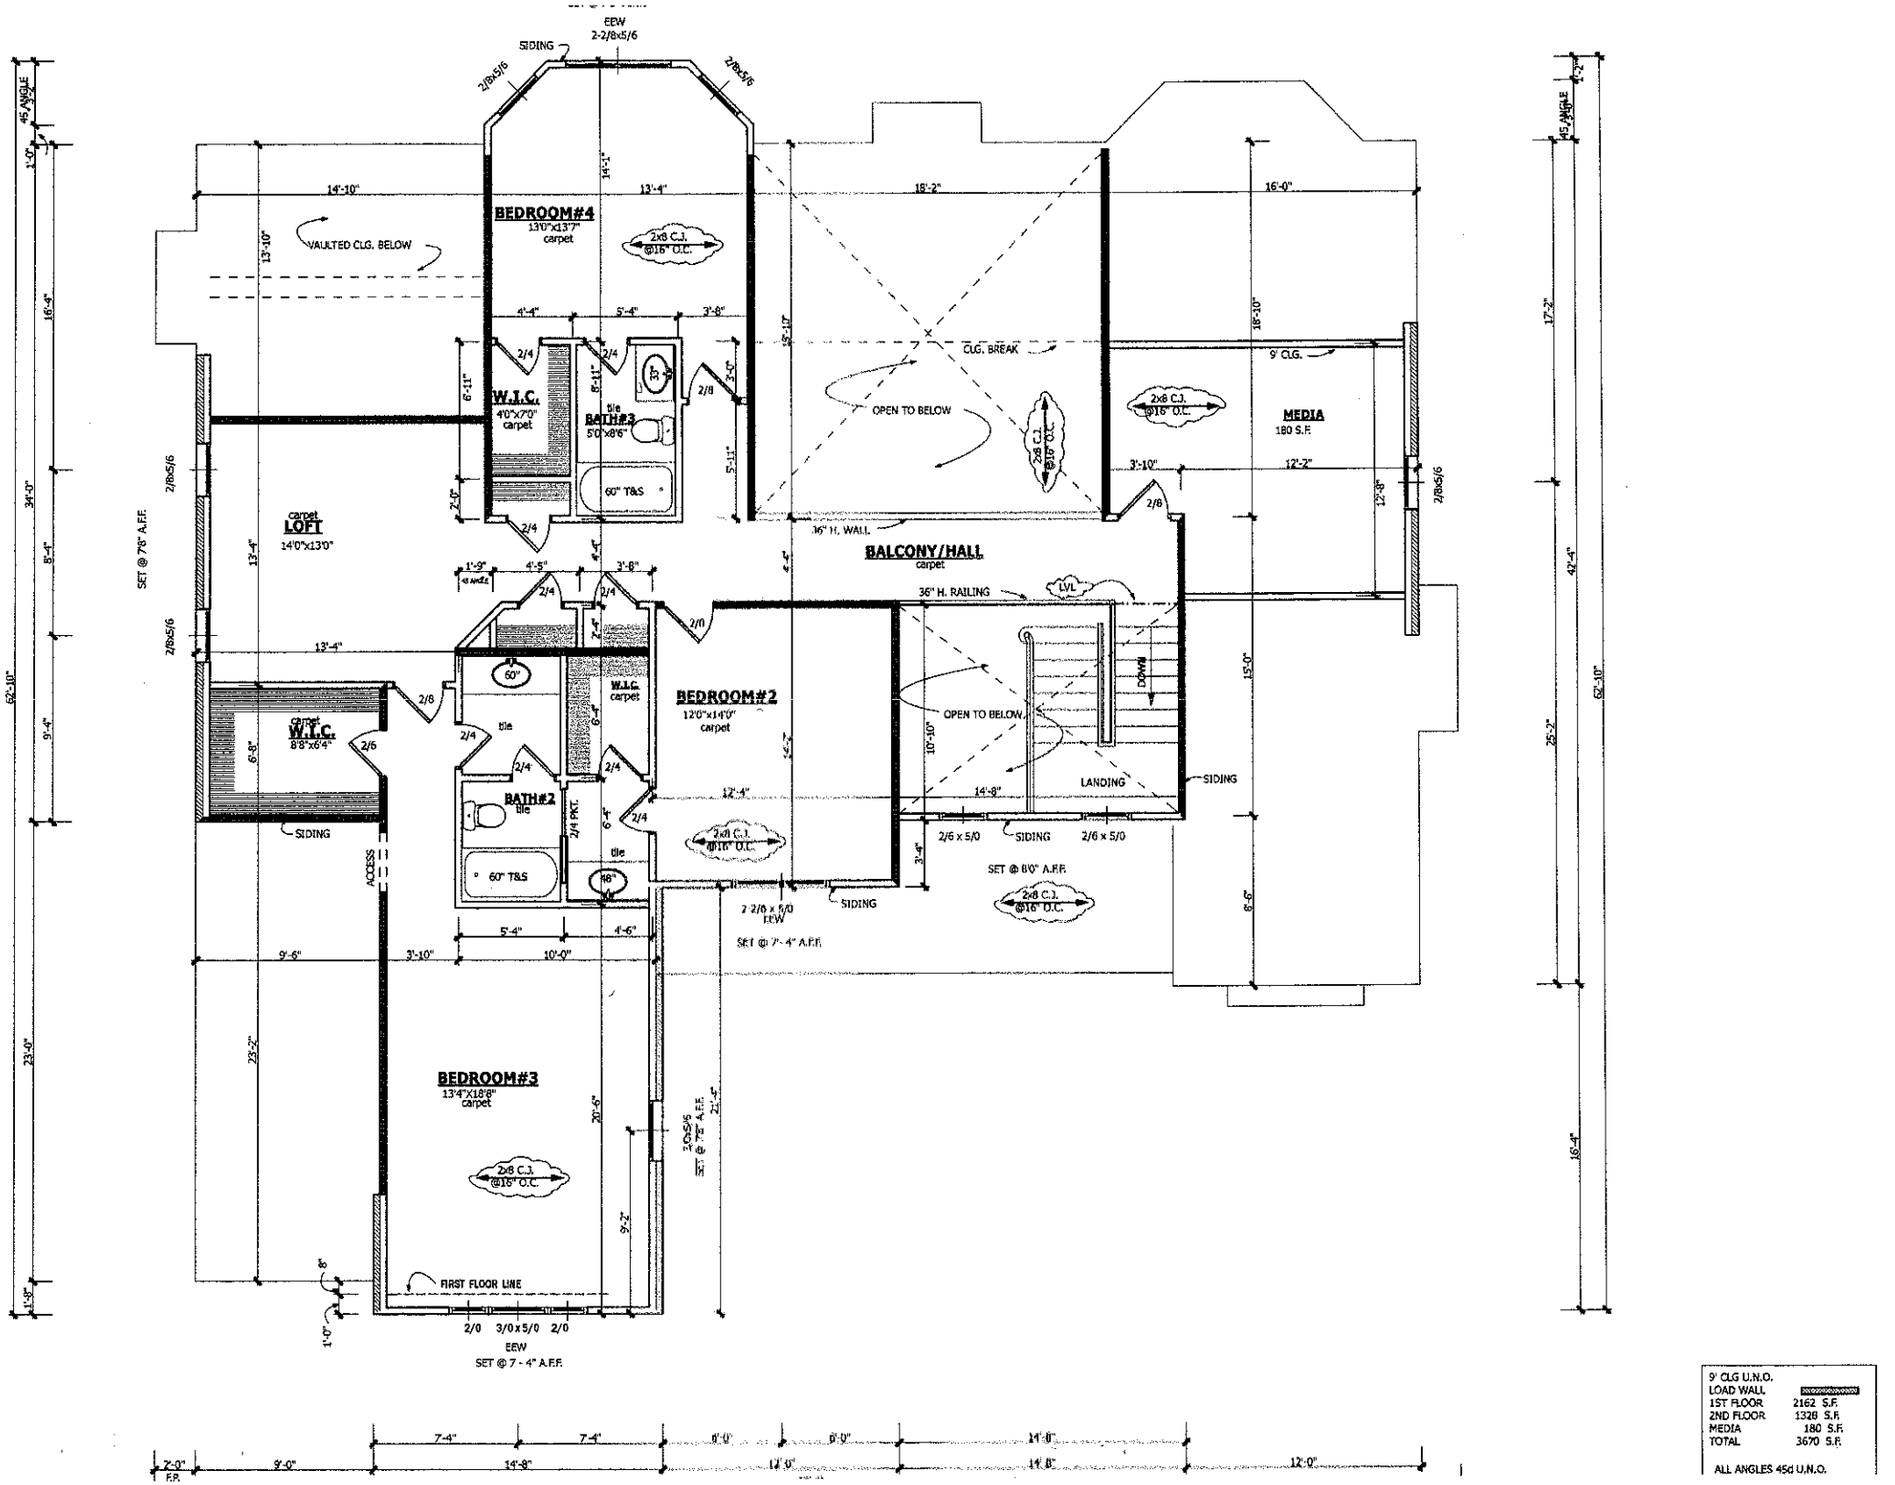

BEDROOM#4
13'0"x13'7"
carpet
2x8 C.J. @16" O.C.
VAULTED CLG. BELOW
W.I.C.
4'0"x7'0"
carpet
BATH#3
5'0"x8'6"
tile
60" T&S
CLG. BREAK
OPEN TO BELOW
9' CLG.
MEDIA
180 S.F.
LOFT
14'0"x13'0"
carpet
BALCONY/HALL
carpet
36" H. RAILING
LVL
BEDROOM#2
12'0"x14'0"
carpet
W.I.C.
8'8"x6'4"
BATH#2
tile
LANDING
SIDING
ACCESS
SET @ 8'0" A.F.F.
SET @ 7'- 4" A.F.F.
BEDROOM#3
13'4"X18'8"
carpet
FIRST FLOOR LINE
EEW
SET @ 7 - 4" A.F.F.
45 ANGLE
9' CLG U.N.O.
LOAD WALL
1ST FLOOR 2162 S.F.
2ND FLOOR 1328 S.F.
MEDIA 180 S.F.
TOTAL 3670 S.F.
ALL ANGLES 45d U.N.O.