
Farms 510

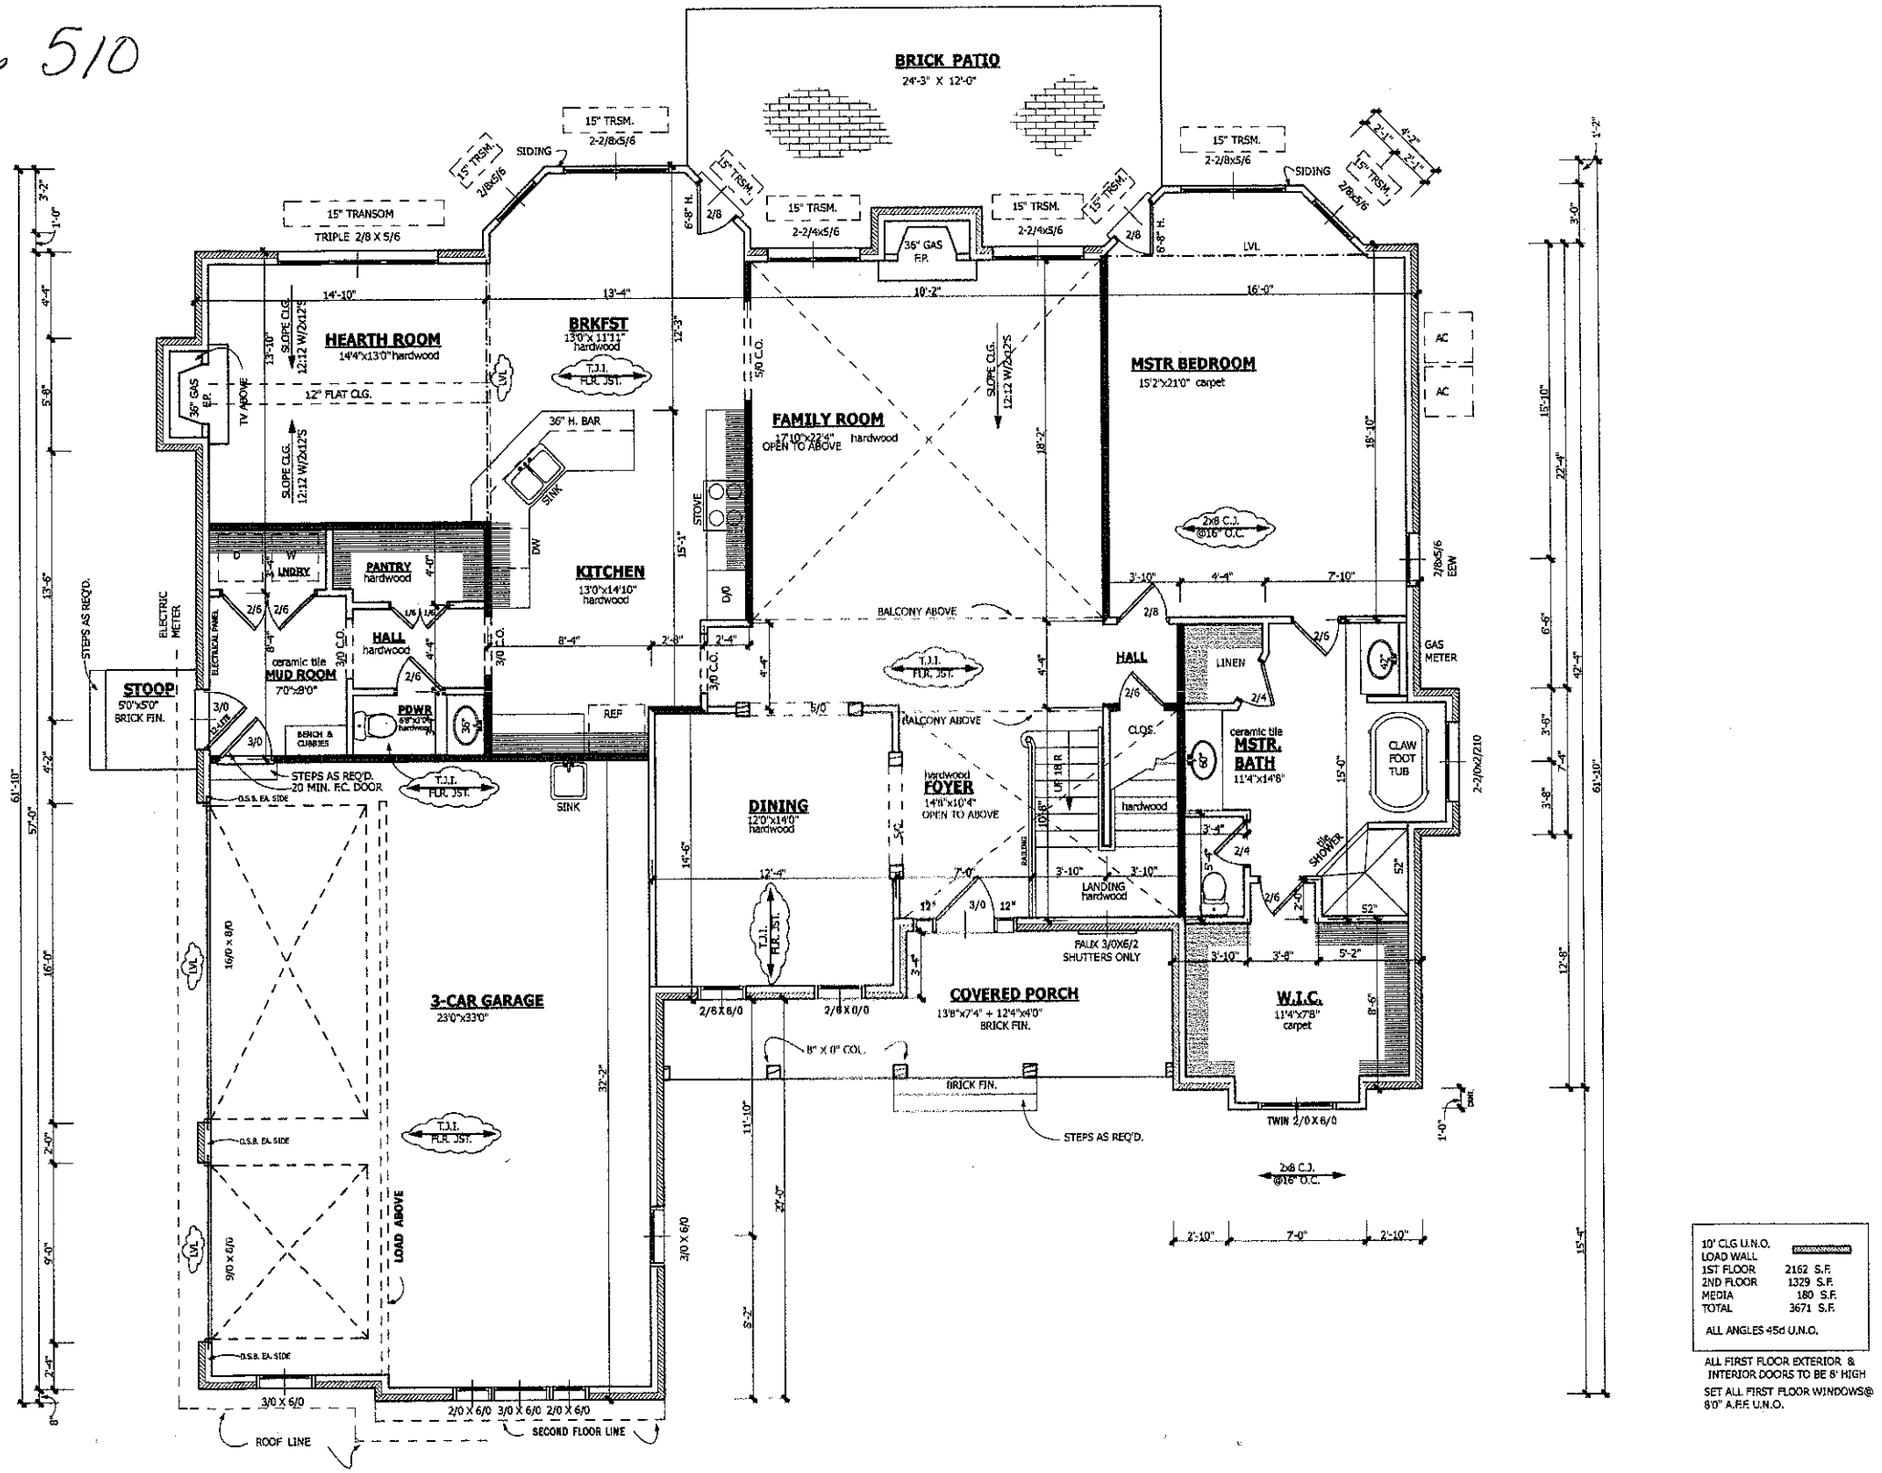

10' CLG U.N.O.	
LOAD WALL	
1ST FLOOR	2162 S.F.
2ND FLOOR	1329 S.F.
MEDIA	180 S.F.
TOTAL	3671 S.F.

ALL ANGLES 45d U.N.O.

ALL FIRST FLOOR EXTERIOR & INTERIOR DOORS TO BE 8' HIGH

SET ALL FIRST FLOOR WINDOWS @ 6'0" A.F.F. U.N.O.