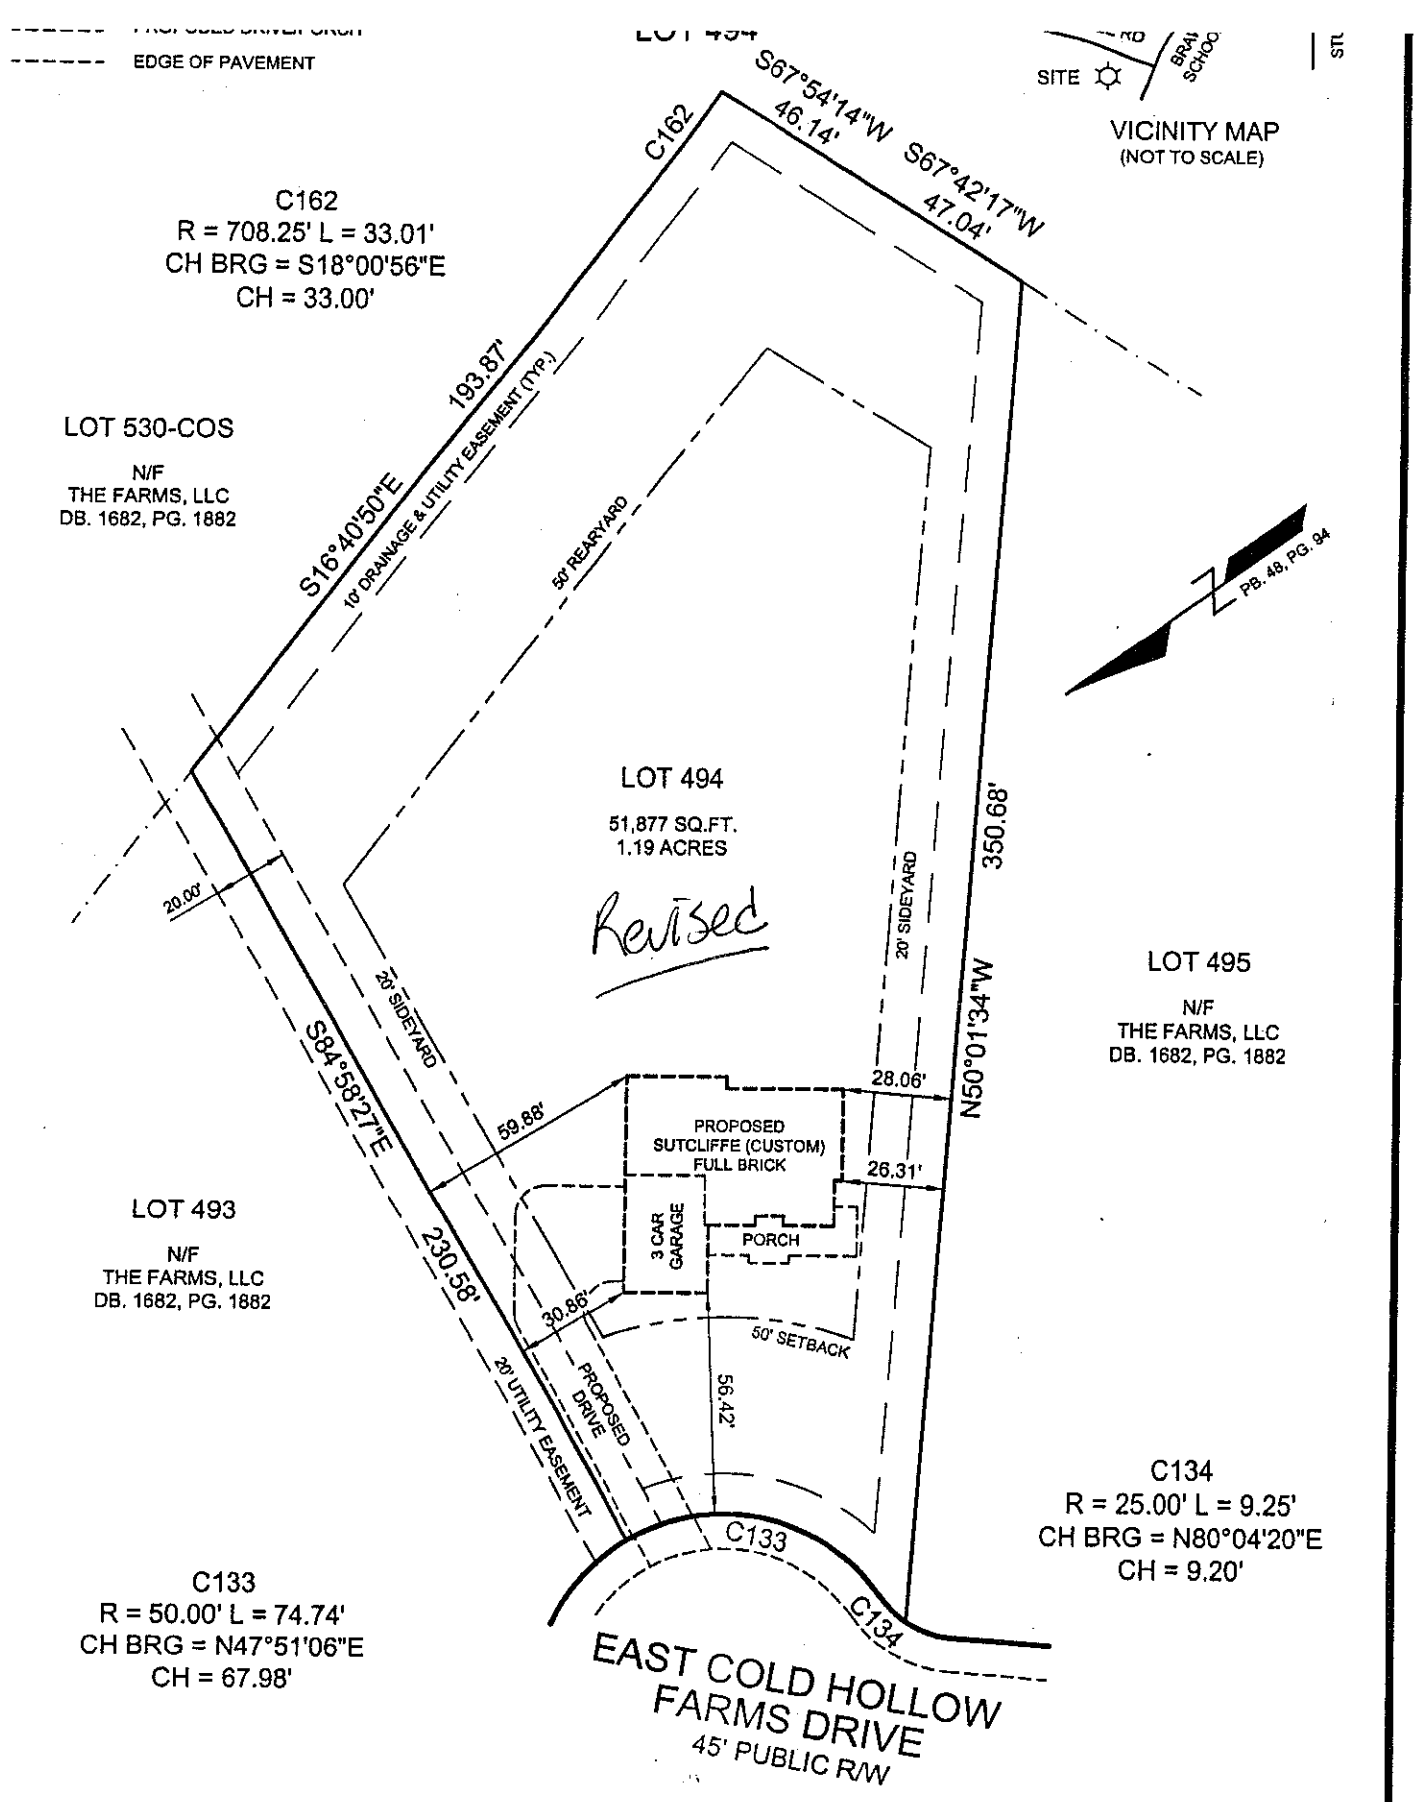


ok TLW 3-29-06

REV. 3/27/06: MOVED HOUSE 1' RIGHT

SUMMIT	PREPARED FOR	GRAPHIC SCALE