

FLANAGAN - 1st FLOOR

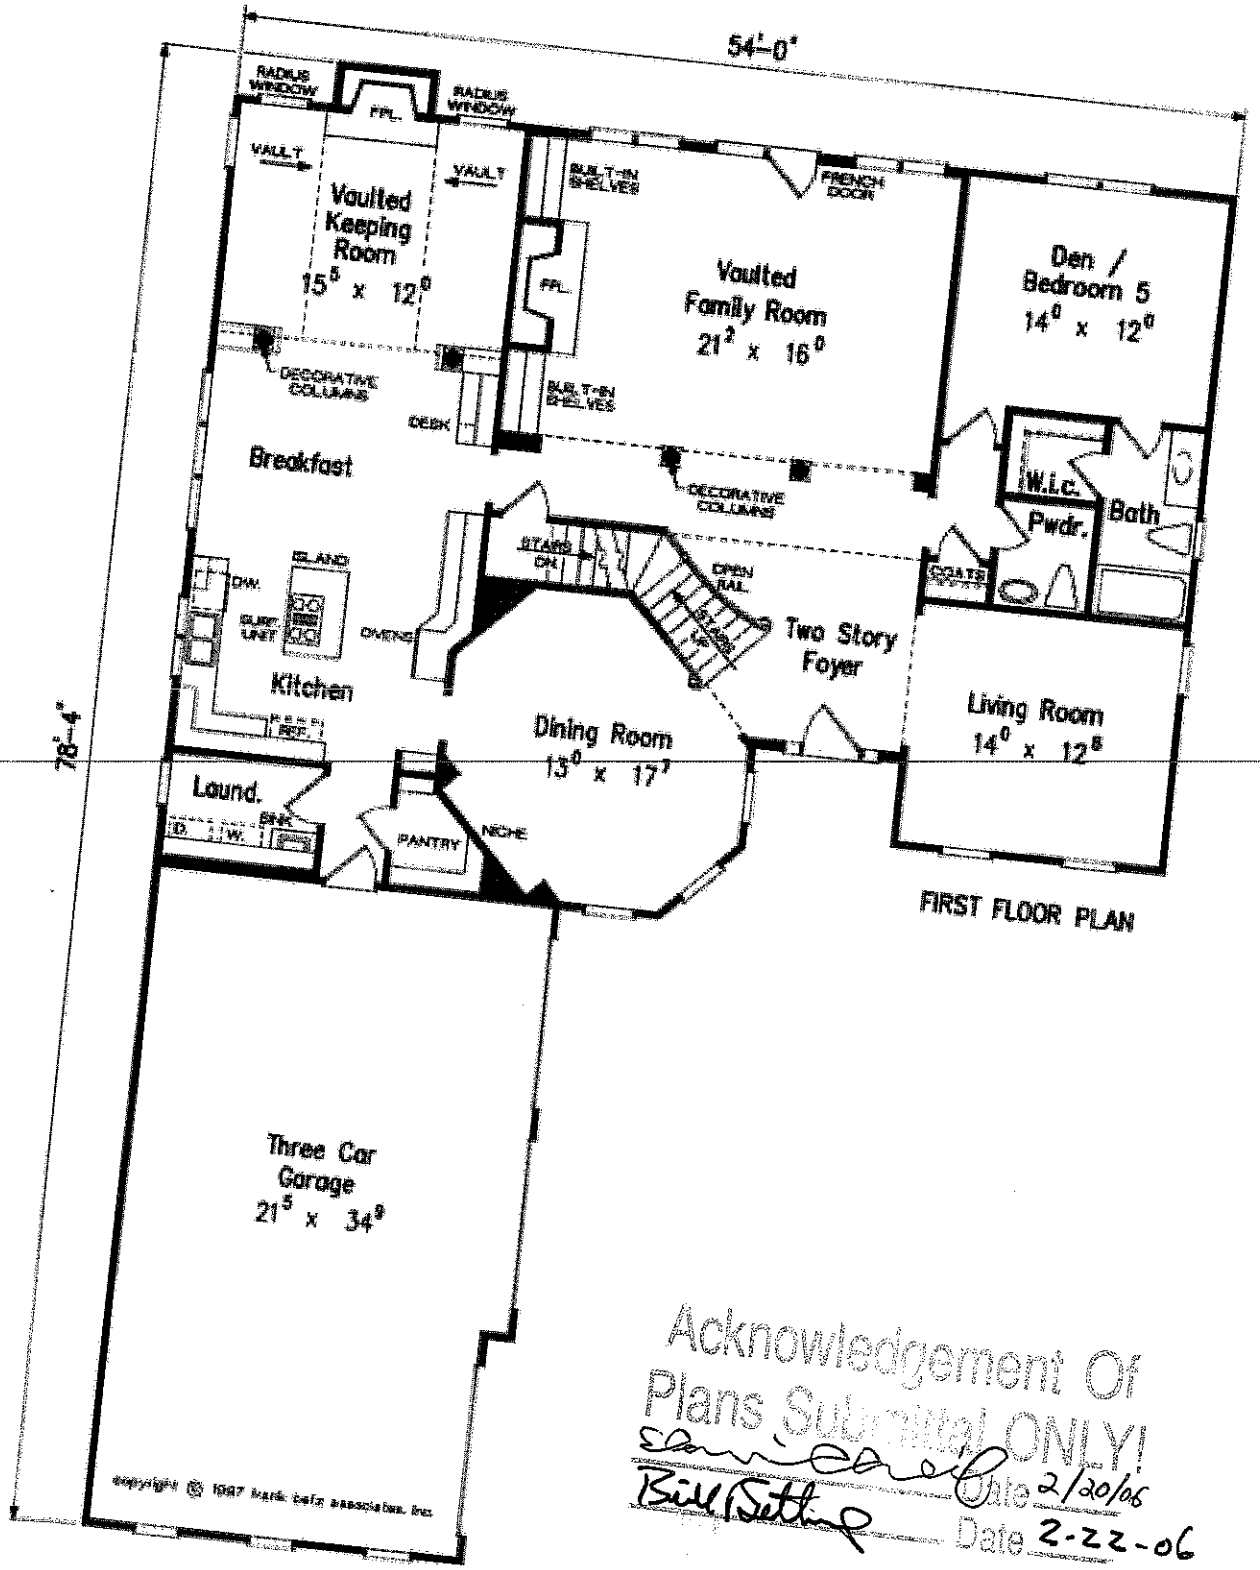

FIRST FLOOR PLAN

Acknowledgement Of
Plans Submitted ONLY!
Date 2/20/06
Date 2-22-06

FLANAGAN - 2nd FLOOR

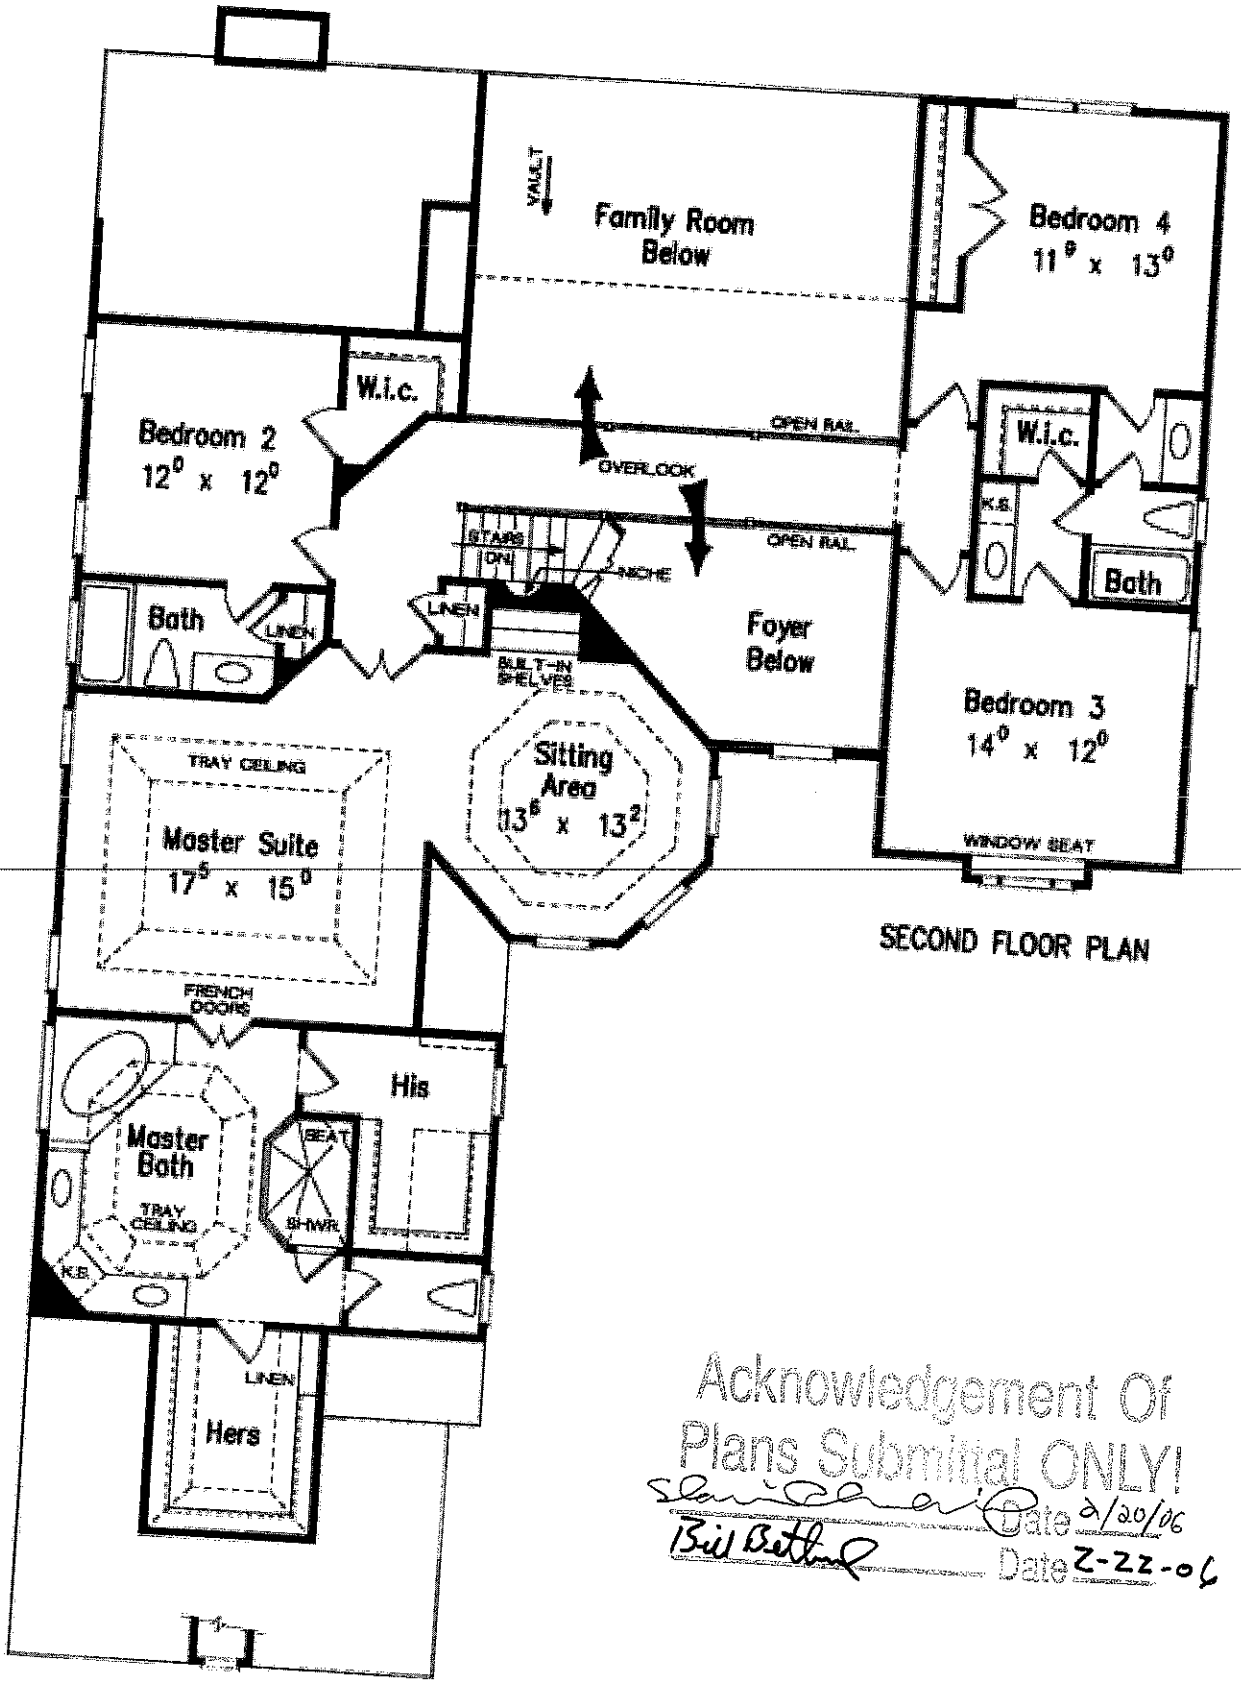


SECOND FLOOR PLAN

Acknowledgement Of
Plans Submittal ONLY!

Date 2/20/06

Date 2-22-06

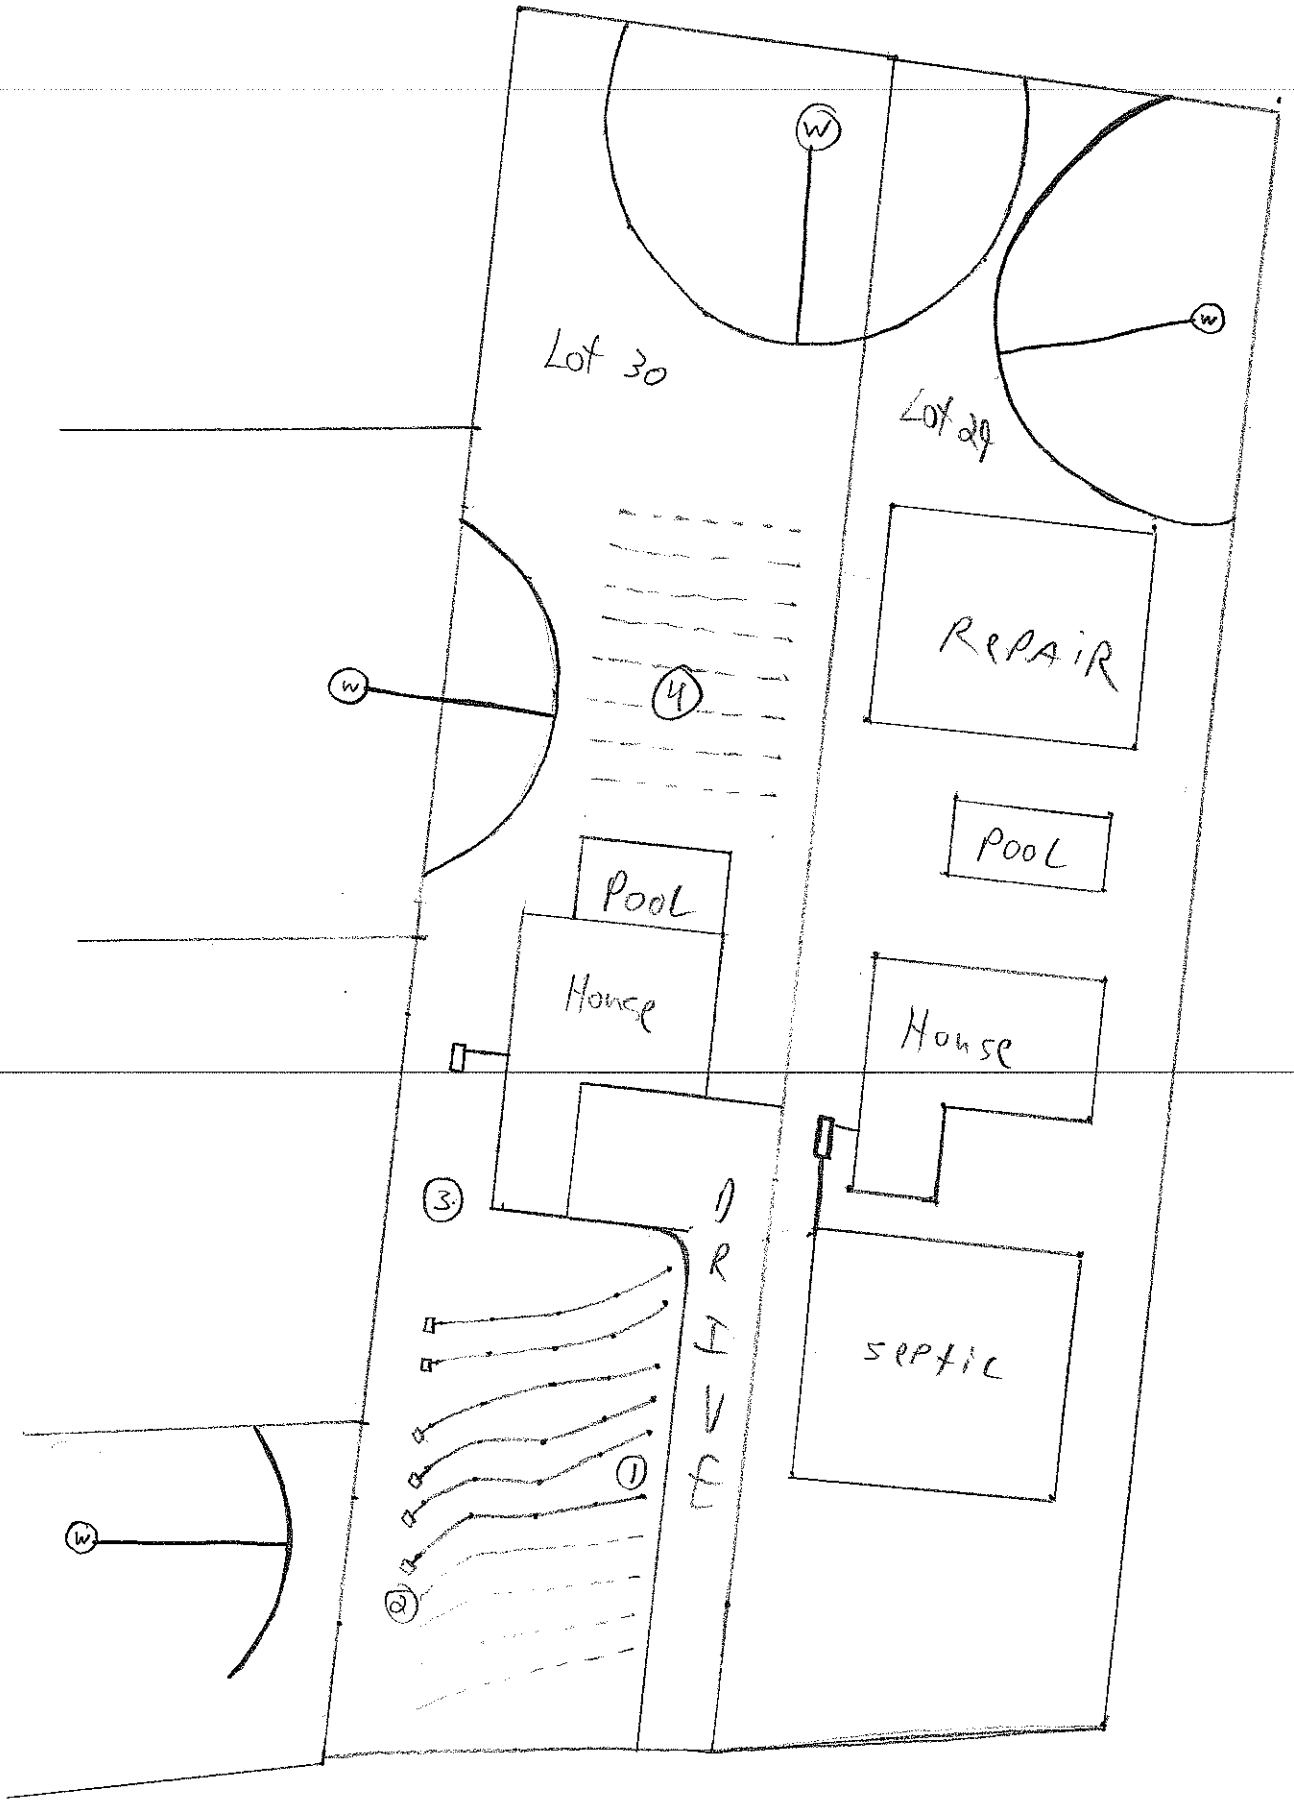
Lot 30
Lot 29
W
W
W
W
4
REPAIR
POOL
POOL
HOUSE
HOUSE
3
1
2
DRIVE
SEPTIC