
Maria Dotson

AMBROSE - 1st FLOOR

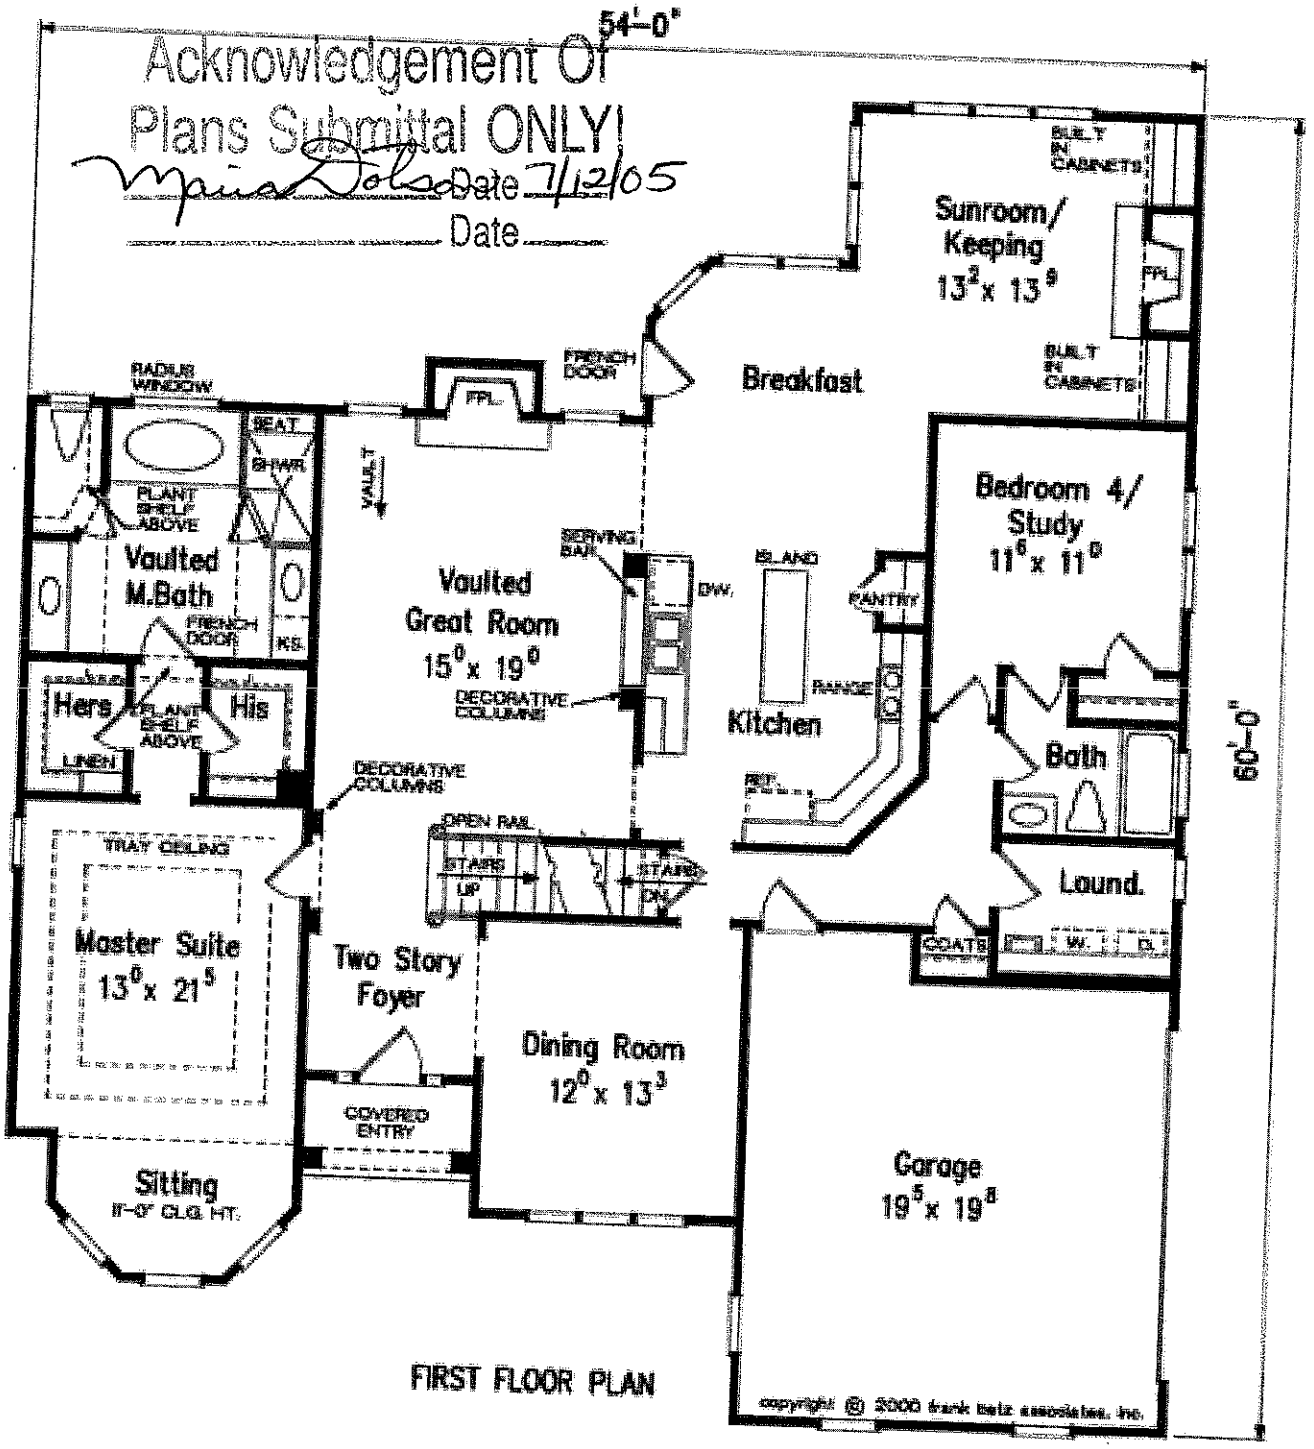

Lot 23

Waterree Landing


Bill Bellamo

6-29-05

Faxed

AMBROSE - 2nd FLOOR

Acknowledgement Of
Plans Submittal ONLY!
Maria Dotson Date 7/12/05
Bill Bethune Date 7-19-05

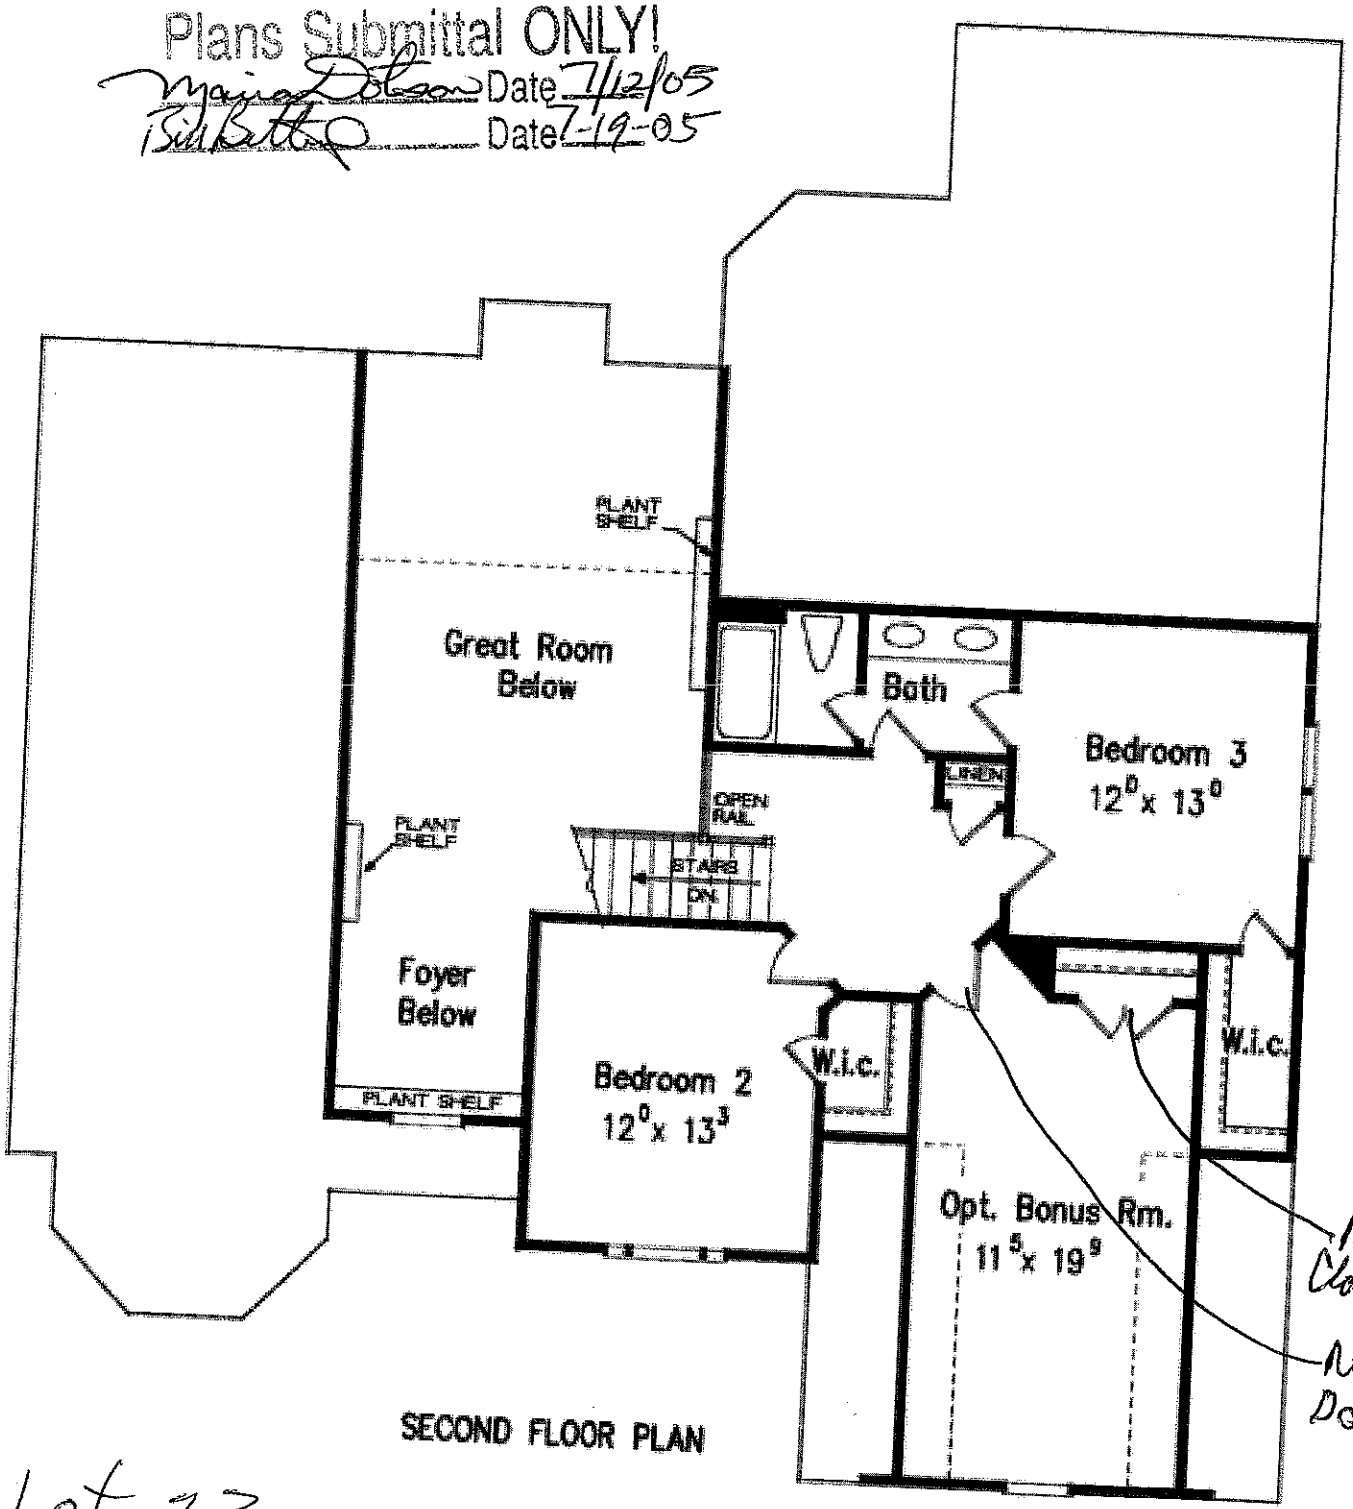

SECOND FLOOR PLAN

Lot 23
Watertree Landing

Bill Bethune 6-29-05