
L.S. Ogden 12-7-05

17655

Acknowledgement Of Plans Submittal ONLY!

Date 12/7/05

Date _____

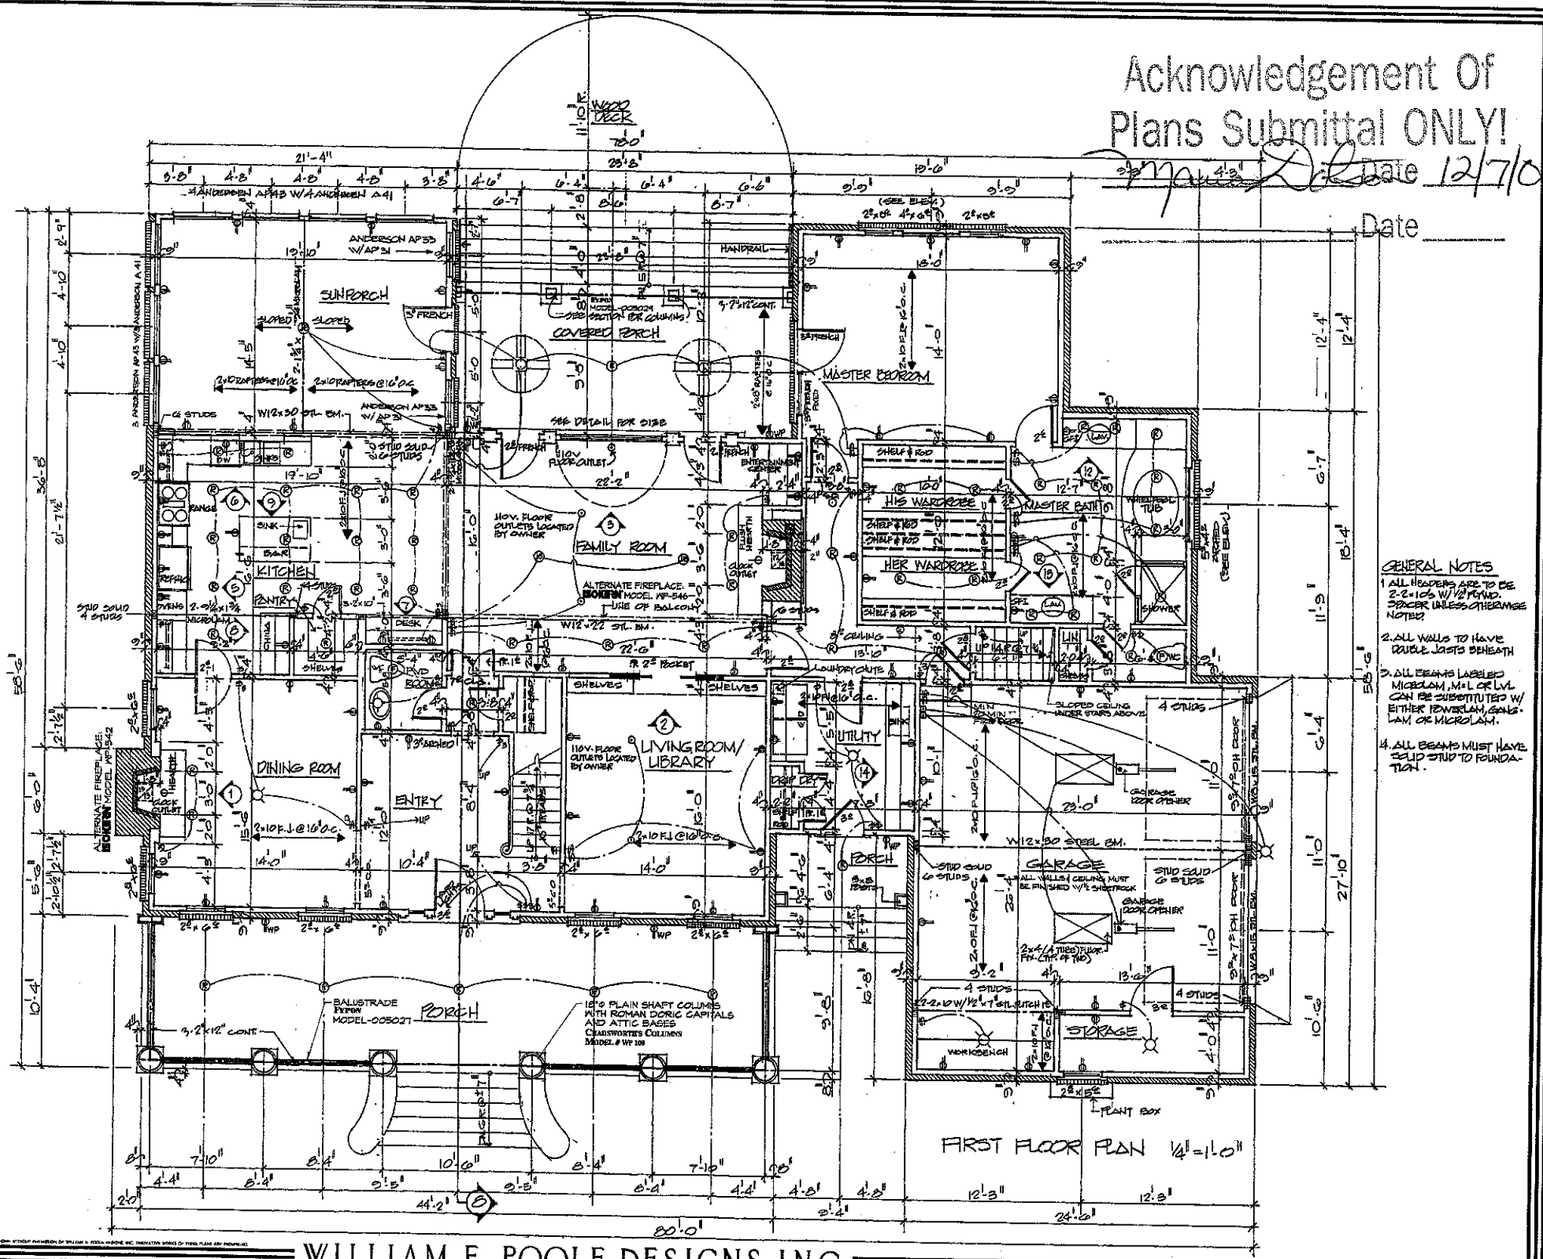


ALTERNATE FIREPLACE NOTE:
(QUANTITY AS APPLICABLE)
CONSTRUCTION REQUIREMENTS SHOWN DO NOT REFLECT THOSE OF **BOKEN** AND MAY NEED TO BE MODIFIED AS NECESSARY TO ACCOMMODATE THE MODEL SELECTED.

## SQUARE FOOTAGE

| | HEATED |
|---|---|
| FIRST FLOOR | 2746 SF |
| SECOND FLOOR | 992 SF |
| TOTAL | 3738 SF |
| FUTURE REC ROOM | 453 SQ. FT. |
| GARAGE & STORAGE | 659 SQ. FT. |
| COVERED PORCHES | 740 SQ. FT. |

GENERAL NOTES

1. ALL HEADERS ARE TO BE 2-2x10's W/ 1/2" PLYWD. SPACER UNLESS OTHERWISE NOTED
2. ALL WALLS TO HAVE DOUBLE JOISTS BENEATH
3. ALL BEAMS LABELED MICRO.LAM, M+L OR LVL CAN BE SUBSTITUTED W/ EITHER TRUSS LAM, GANG-LAM, OR MICRO.LAM.
4. ALL BEAMS MUST HAVE SOLID STUD TO FOUNDATION.

© COPYRIGHT 1992 BY WILLIAM E. POOLE DESIGNS, INC. ALL RIGHTS RESERVED. OTHER PLANS & SETS BY THIS FIRM ARE PROTECTED.

1. PURCHASER IS RESPONSIBLE FOR COMPLIANCE WITH ALL LOCAL BUILDING CODES AND ORDINANCES.
2. WILLIAM E. POOLE DESIGNS, INC. HAS NOT BEEN RESPONSIBLE FOR SITE CONDITIONS, OR FOR THE USE OF THESE DRAWINGS DURING CONSTRUCTION.
3. EXACT SIZE AND SPECIFICATIONS OF ALL CONCRETE FOOTINGS MUST BE DETERMINED BY LOCAL BUILDING CONDITIONS AND ACCEPTANCE PRACTICES OF CONSTRUCTION. VERIFY DESIGN WITH LOCAL ENGINEER.
4. BOTTOM OF ALL FOOTINGS SHALL EXTEND BELOW FROST LINE - VERIFY WITH LOCAL ENGINEER.
5. PRIOR TO PROCEEDING WITH CONSTRUCTION, BUILDER IS RESPONSIBLE FOR VERIFYING ALL DIMENSIONS AND ANY DISCREPANCIES ARE TO BE BROUGHT TO THE ATTENTION OF WILLIAM E. POOLE DESIGNS, INC.
6. PURCHASER IS RESPONSIBLE FOR HAVING PLANS REVIEWED BY A QUALIFIED BUILDING CONTRACTOR.
7. VERIFY ALL STRUCTURAL ELEMENTS WITH LOCAL ENGINEER AND BUILDING OFFICIAL. STRUCTURAL SIZES FOR FRAMING, FOUNDATION, RETAINING WALLS, ETC ARE TO SERVE AS A GUIDE ONLY.

WILLIAM E. POOLE DESIGNS, INC.
HISTORIC WILMINGTON, NC 910-251-8980


DIXIE

PLAN # HM 955



Lot 376 Farms

17665

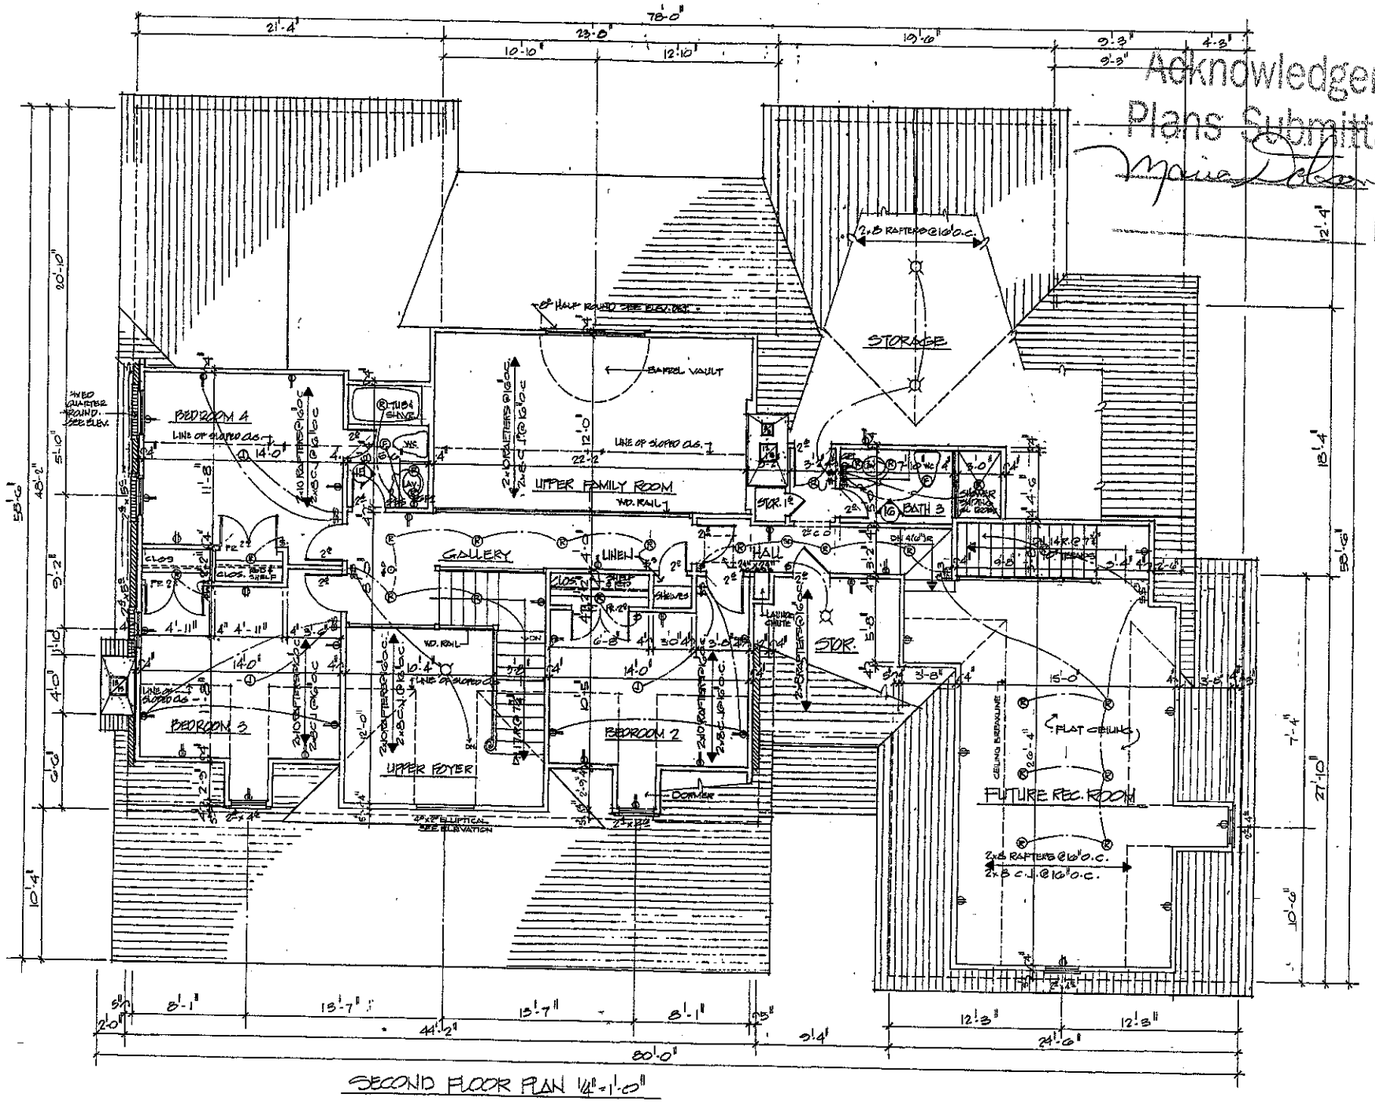


SECOND FLOOR PLAN 1/4"=1'-0"

Acknowledgement Of
Plans Submittal ONLY!
Maria Lokey Date 12/7/05
Date

© COPYRIGHT 1995 BY WILLIAM E. POOLE DESIGNS, INC. ALL RIGHTS RESERVED. THESE PLANS MAY NOT BE REPRODUCED, MODIFIED OR USED IN ANY MANNER WITHOUT PERMISSION OF WILLIAM E. POOLE DESIGNS, INC. CONTRACTING WORKS OF THESE PLANS ARE PROHIBITED.

1. PURCHASER IS RESPONSIBLE FOR COMPLIANCE WITH ALL LOCAL BUILDING CODES AND ORDINANCES.
2. WILLIAM E. POOLE DESIGNS, INC. MAY NOT BE HELD RESPONSIBLE FOR ITS CONDITIONS OR FOR THE USE OF THESE DRAWINGS DURING CONSTRUCTION.
3. EXACT SIZE AND REINFORCEMENT OF ALL CONCRETE FOOTINGS MUST BE DETERMINED BY LOCAL SOIL CONDITIONS AND ACCEPTABLE PRACTICE OF CONSTRUCTION. VERIFY DESIGN WITH LOCAL ENGINEER.
4. BOTTOM OF ALL FOOTINGS SHALL EXTEND BELOW FROST LINE - VERIFY DEPTH.
5. PRIOR TO PROCEEDING WITH CONSTRUCTION, BUILDER IS RESPONSIBLE FOR VERIFYING ALL DIMENSIONS AND ANY DISCREPANCIES ARE TO BE BROUGHT TO THE ATTENTION OF WILLIAM E. POOLE DESIGNS, INC.
6. FOUNDATION IS RESPONSIBILITY OF BUILDING PLANS REVIEWED BY A QUALIFIED BUILDING CONTRACTOR.
7. VERIFY ALL STRUCTURAL ELEMENTS WITH LOCAL ENGINEER AND BUILDING OFFICIAL. STRUCTURAL NOTES FOR FRAMING, FOUNDATION, RETAINING WALLS, ETC. ARE TO BE USED AS A GUIDE ONLY.

WILLIAM E. POOLE DESIGNS, INC.
HISTORIC WILMINGTON, NC 910-251-8980

DIXIE

PLAN # HM 955