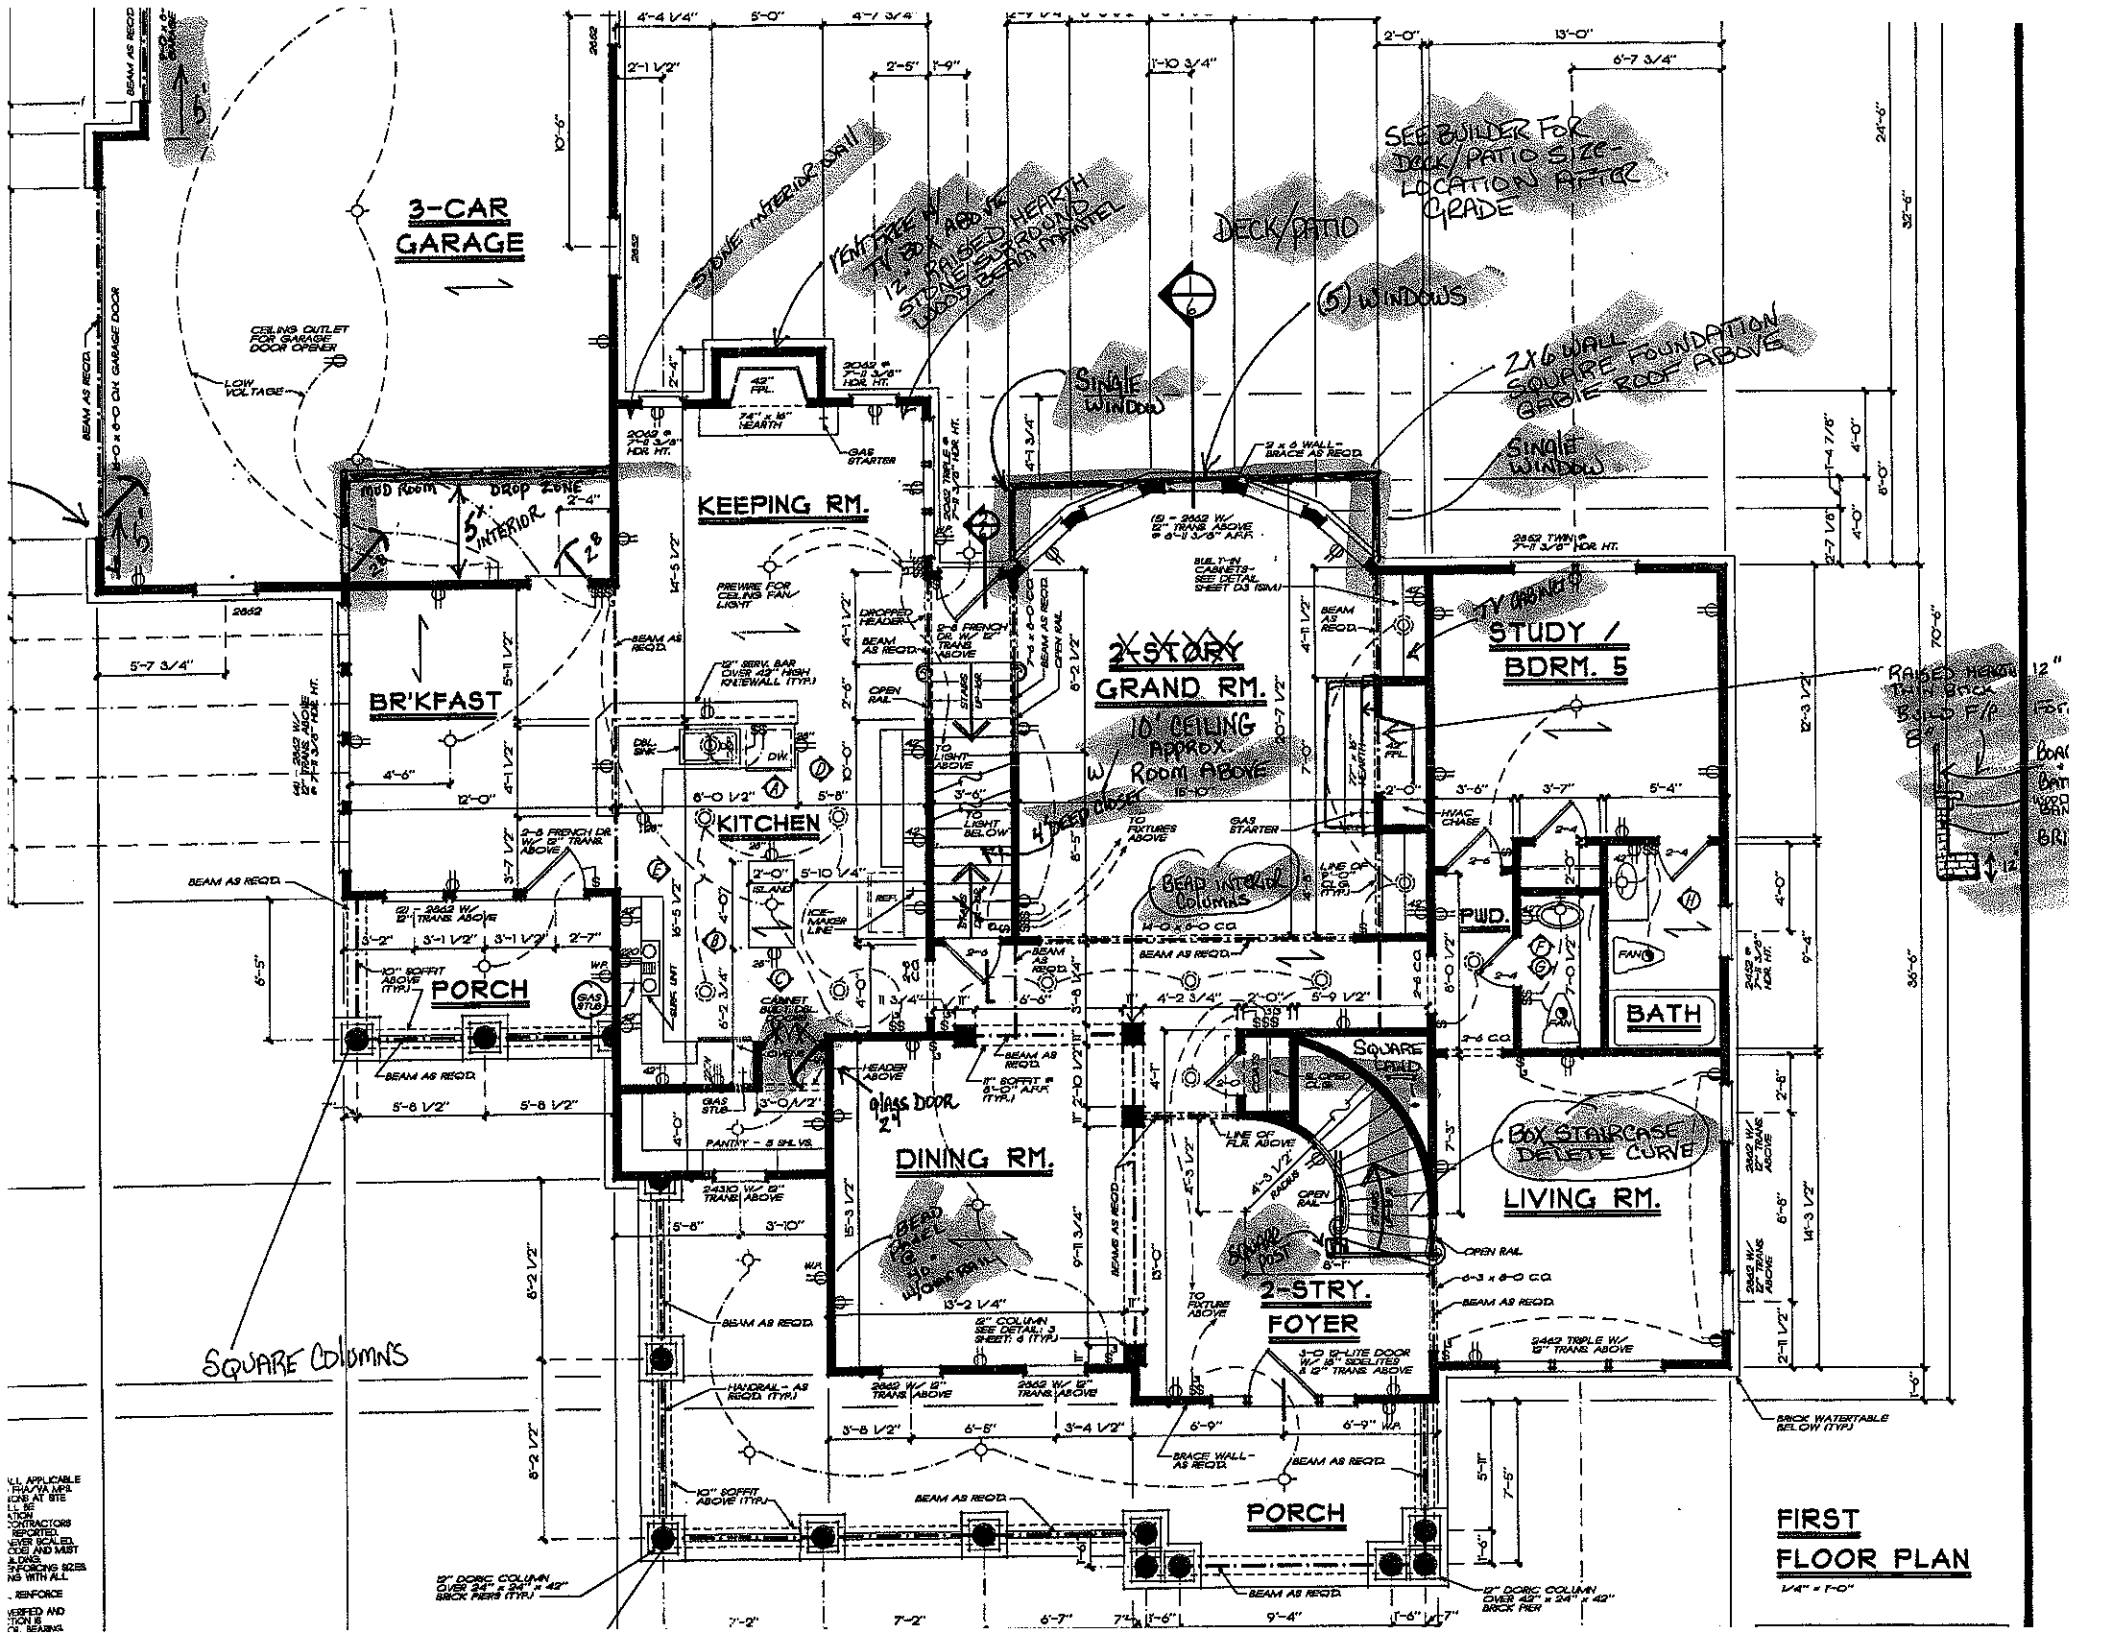
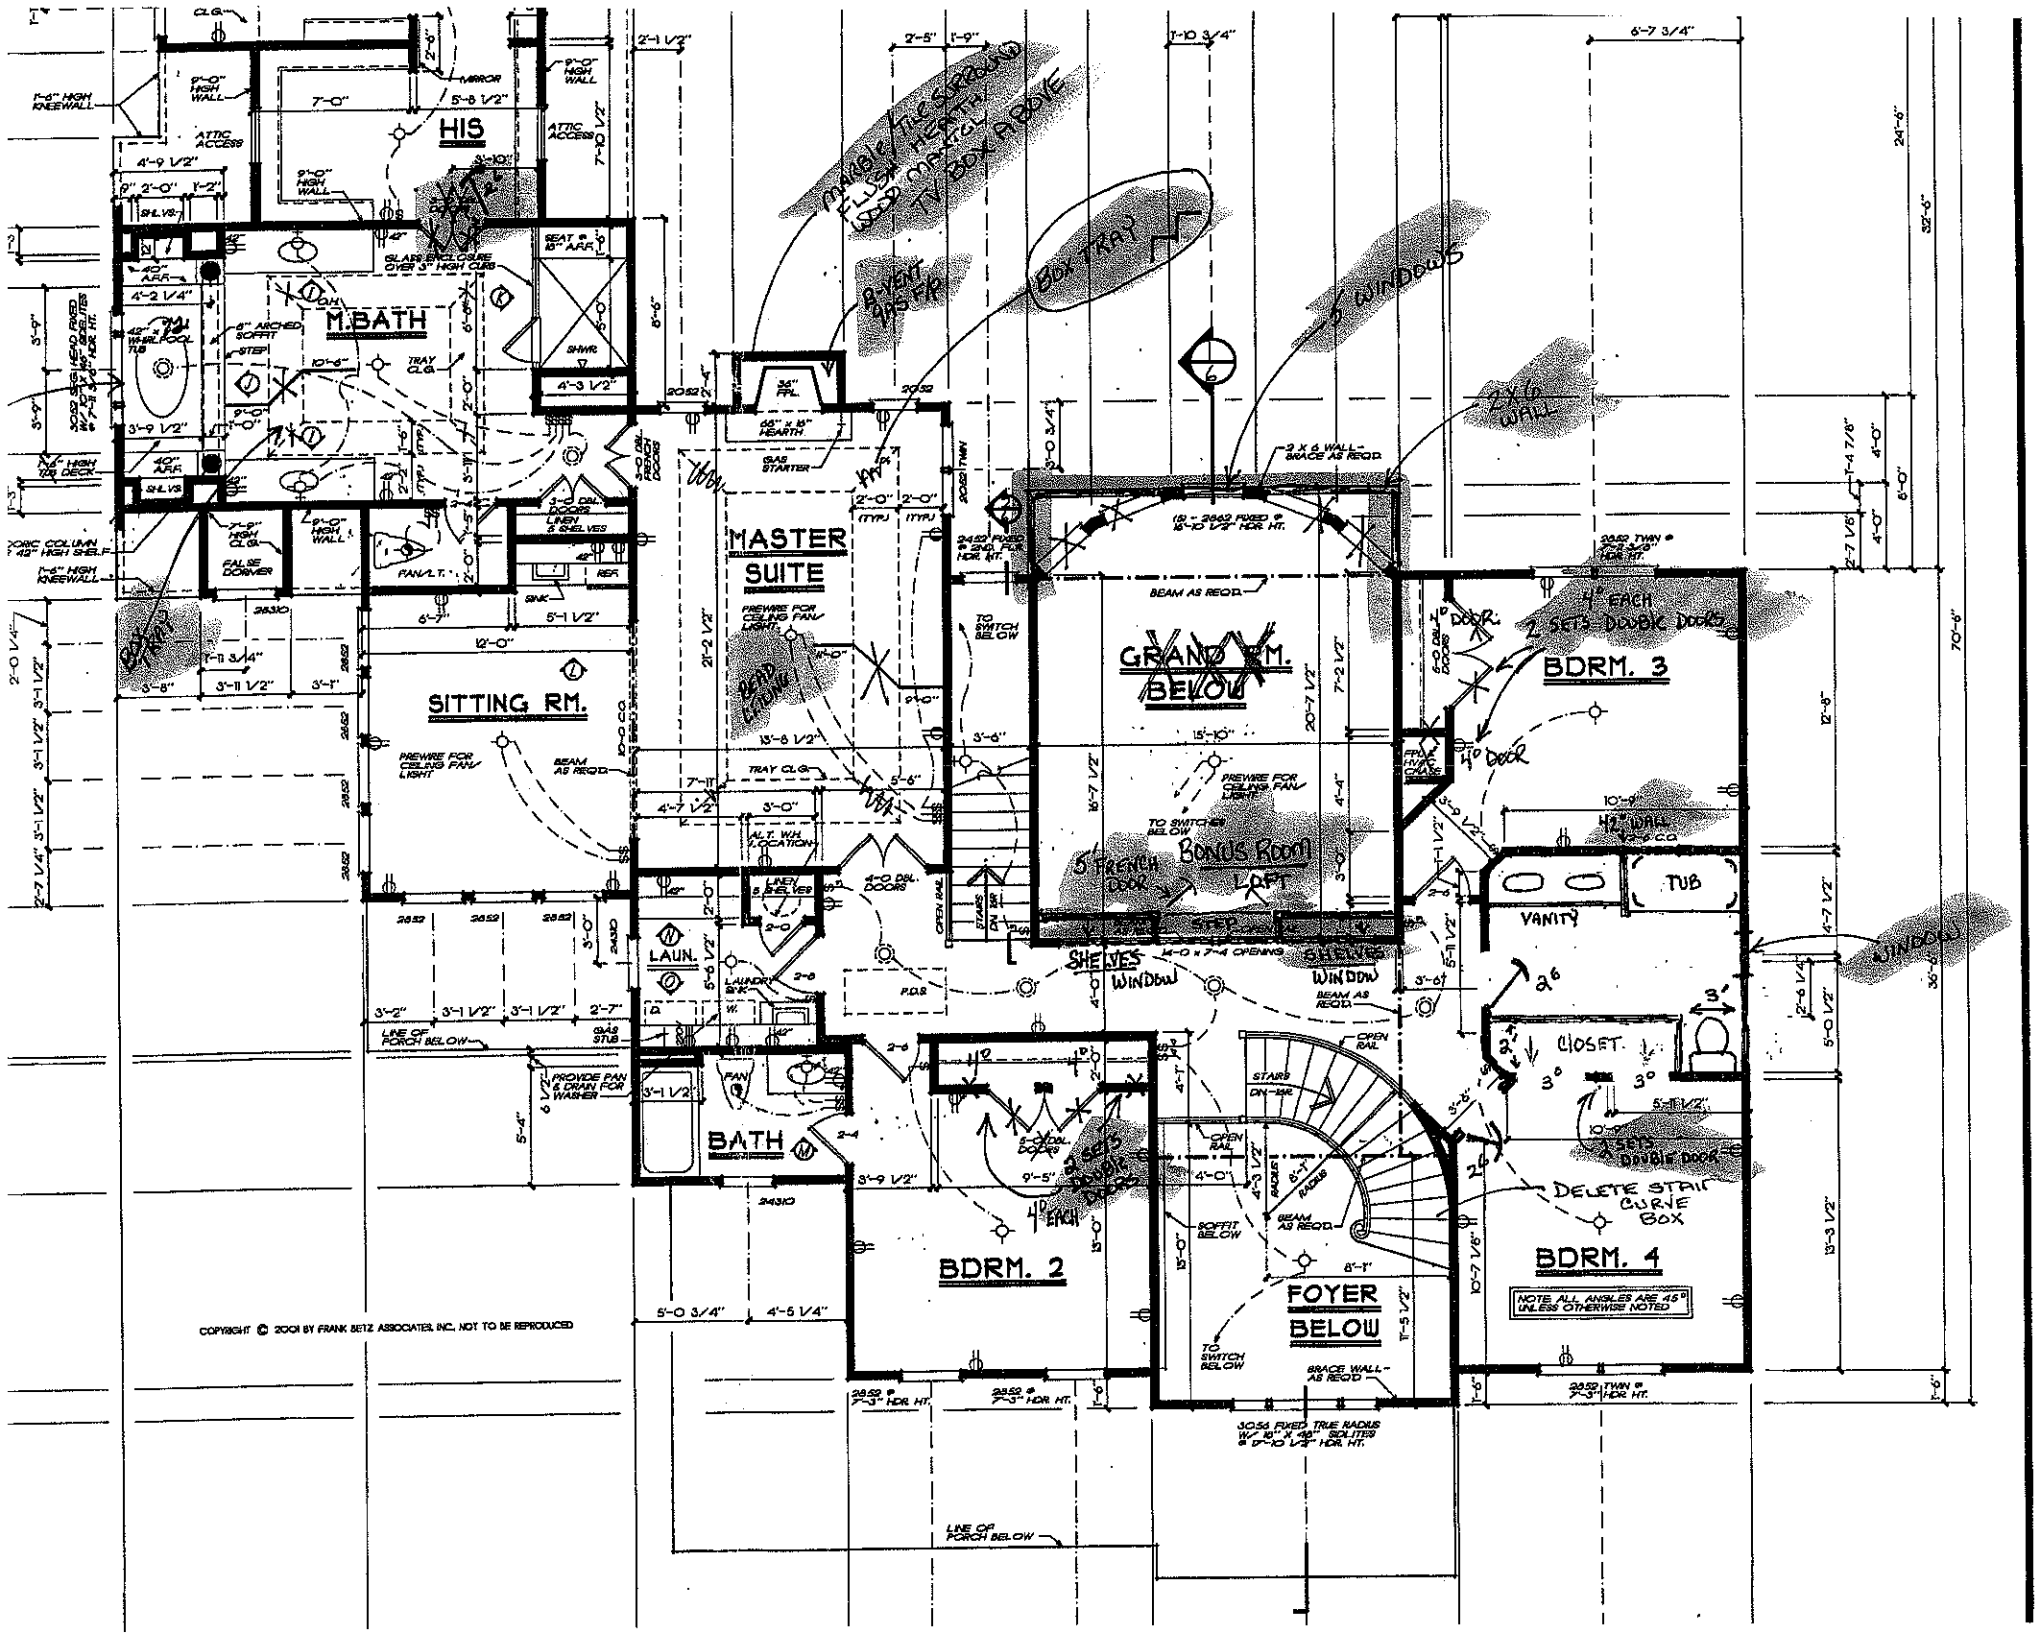

3-CAR GARAGE
CEILING OUTLET FOR GARAGE DOOR OPENER
LOW VOLTAGE
MUD ROOM
DROP ZONE
5' INTERIOR
KEEPING RM.
PREWIRE FOR CEILING FAN LIGHT
BR'KFAST
KITCHEN
PORCH
SQUARE COLUMNS
DINING RM.
2-STORY GRAND RM.
10' CEILING APPROX. W/ ROOM ABOVE
STONE INTERIOR WALL
FIREPLACE W/ TV BOX ABOVE 12" RAISED HEARTH STONE SURROUND WOOD BEAM MANTEL
GAS STARTER
DECK/PATIO
SEE BUILDER FOR DECK/PATIO SIZE-LOCATION AFTER GRADE
(5) WINDOWS
SINGLE WINDOW
SINGLE WINDOW
2 X 6 WALL SQUARE FOUNDATION GABLE ROOF ABOVE
BUILT-IN CABINETS- SEE DETAIL SHEET D3 (TYP.)
TV ABOVE
STUDY / BDRM. 5
RAISED HEARTH 12" TRIM BRICK
BEAD INTERIOR COLUMNS
PWD.
BATH
SQUARE OPENING
BOX STAIRCASE DELETE CURVE
LIVING RM.
2-STRY. FOYER
GLASS DOOR 2'9
PORCH
BRICK WATERTABLE BELOW (TYP.)
FIRST FLOOR PLAN
1/4" = 1'-0"


HIS
M.BATH
MASTER SUITE
SITTING RM.
GRAND RM. BELOW
BONUS ROOM LOFT
BDRM. 3
BDRM. 4
BDRM. 2
BATH
LAUN.
FOYER BELOW
CLOSET
TUB
VANITY
MANUAL @ THE SURROUND FLUSH HEARTH LOOP CAP FOR TV BOX ABOVE
BOX TRAP
5 WINDOWS
2 X 6 WALL
DELETE STAIR CURVE BOX
NOTE ALL ANGLES ARE 45° UNLESS OTHERWISE NOTED
LINE OF PORCH BELOW
COPYRIGHT © 2001 BY FRANK BETZ ASSOCIATES, INC. NOT TO BE REPRODUCED