
GENERAL NOTES


FRAMING NOTES

I - JOIST NOTES

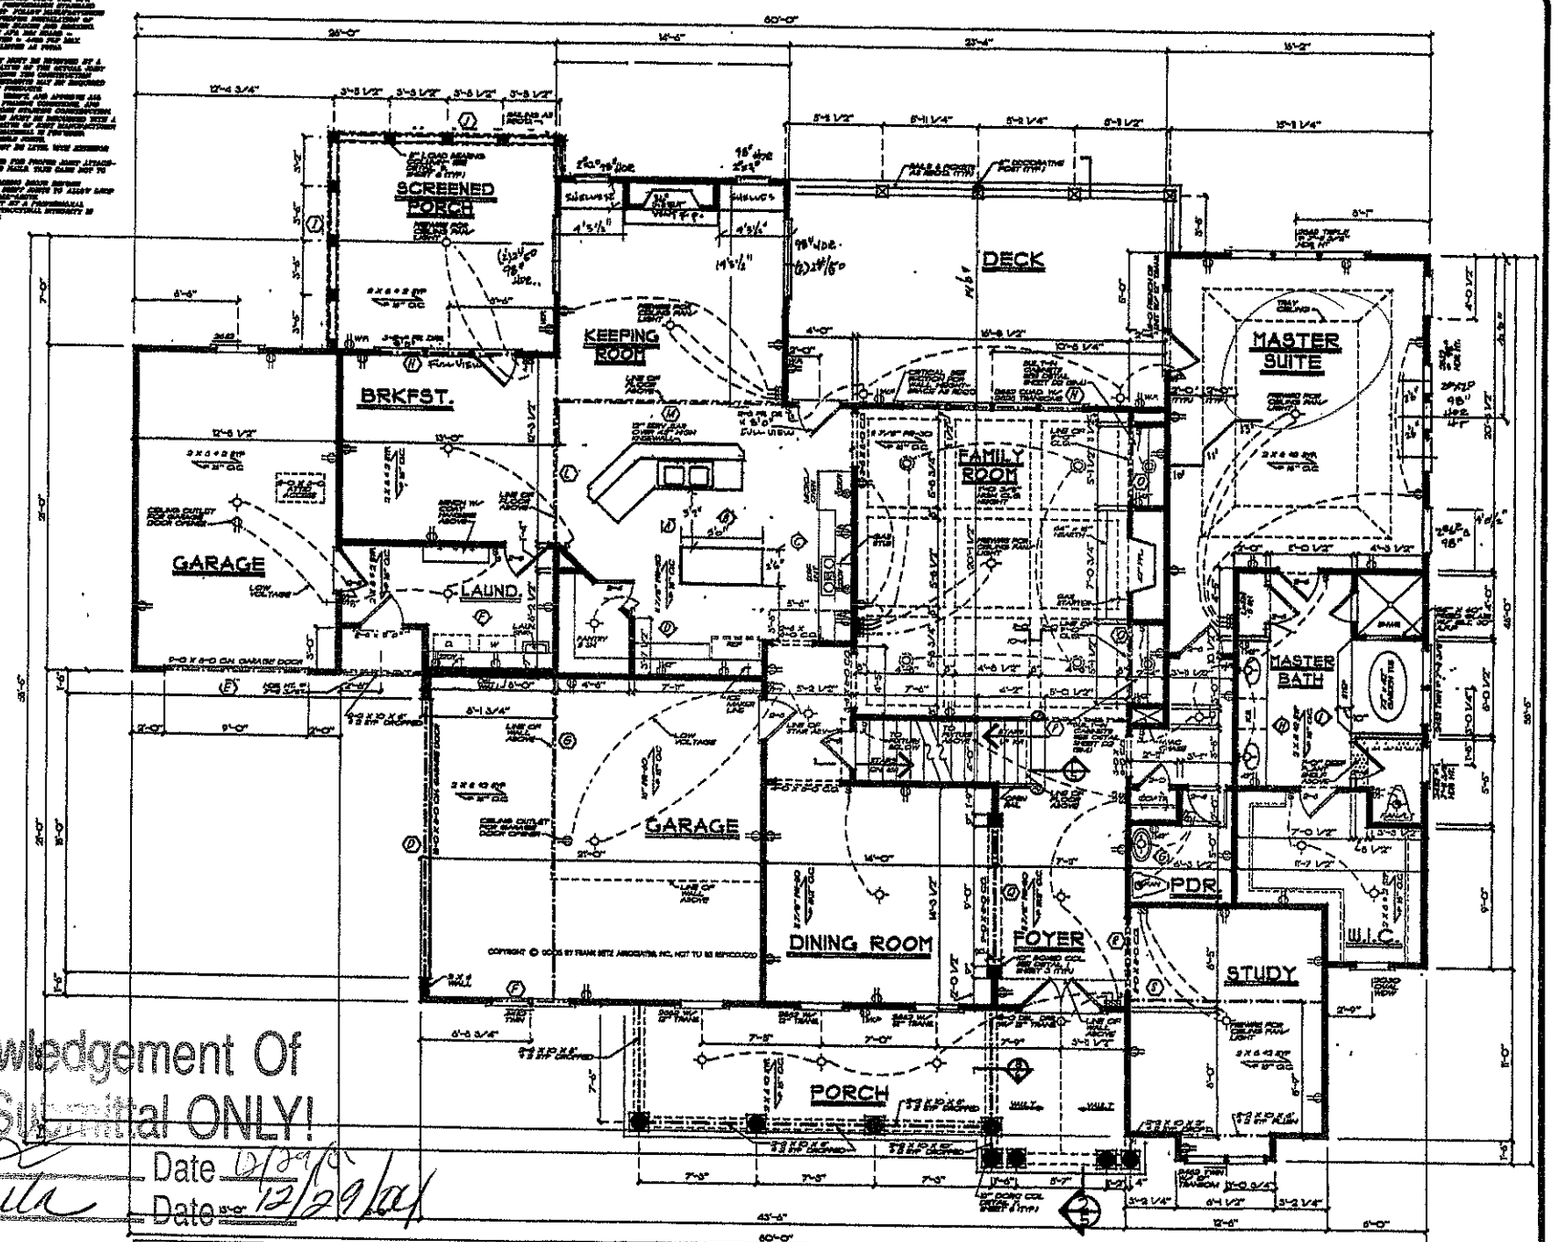

BEAM SCHEDULE

(A)	2 - 1 3/4" x 14" x 60' LVL - PLUSH @ TOP
(B)	2 - 1 3/4" x 9 1/4" x 20' LVL - DROPPED
(C)	2 - 1 3/4" x 9 1/4" x 7' LVL - DROPPED
(D)	4 - 1 3/4" x 14" x 60' LVL - PLUSH @ TOP
(E)	2 - 1 3/4" x 9 1/4" x 22' LVL - DROPPED
(F)	2 - 6 x 10 w/ 14"ID SYP - DROPPED
(G)	2 - 6 x 10 w/ 14"ID SYP - DROPPED
(H)	2 - 6 x 10 w/ 6"ID SYP - DROPPED
(I)	3 - 1 3/4" x 16" x 14" LVL - PLUSH UPSET INTO WALL ABOVE
(J)	3 - 1 3/4" x 16" x 14" LVL - PLUSH UPSET INTO WALL ABOVE
(K)	2 - 6 x 10 w/ 12"ID SYP - DROPPED
(L)	2 - 6 x 10 w/ 6"ID SYP - DROPPED
(M)	2 - 1 3/4" x 17 7/8" x 20' LVL - PLUSH
(N)	3 - 1 3/4" x 9 1/4" x 9' LVL - DROPPED
(O)	2 - 6 x 10 w/ 6"ID SYP - DROPPED
(P)	3 - 1 3/4" x 17 7/8" x 14' LVL PLUSH

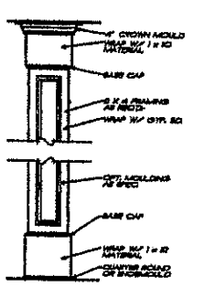

3 INT. COLUMN DET.
3/4" = 1'-0"

Acknowledgement Of Plans Submittal ONLY!

Date 12/29/04

Date 12/29/04

FRANK BETZ ASSOCIATES, INC. ASSUMES NO LIABILITY FOR ANY CHANGES OR MODIFICATIONS MADE TO THESE PLANS BY OTHERS

FIRST FLOOR PLAN
1/4" = 1'-0"

SQUARE FOOTAGE	
FIRST FLOOR	2303 SQ. FT.
SECOND FLOOR	330 SQ. FT.
TOTAL	1733 SQ. FT.

REVISIONS	DATE	BY

Copyright These plans, as an instrument of service, are and shall remain the property of the Designer whether the project for which they are made is executed or not. The reproduction, publication or use of these plans, or any portion thereof, without the written consent of the Designer is strictly forbidden. Visual contact with these plans shall constitute prima facie evidence of acceptance of these restrictions.

Southern Living Design Collection

FIRST FLOOR PLAN


The Stanley Farmhouse

FBA
FRANK BETZ ASSOCIATES, INC.
3401 LAKE PARK DRIVE/SUITE 250
SMYRNA, GEORGIA 30080
(770)431-0555
www.frankbetz.com

SHEET 3 OF 6

BEAM SCHEDULE
Ⓥ 2 - 1 3/4" x 9 7/8" x 22' LVL CHOPPED
Ⓦ 2 - 1 3/4" x 16" x 22' LVL BOSS
Ⓧ 2 - 1 3/4" x 16" x 20' LVL PUSH POOP BRACING ALLOWED

Acknowledgement Of
Plans Submittal ONLY!
C. Bella Date 12/29/04
M. Cibella Date 12/29/04

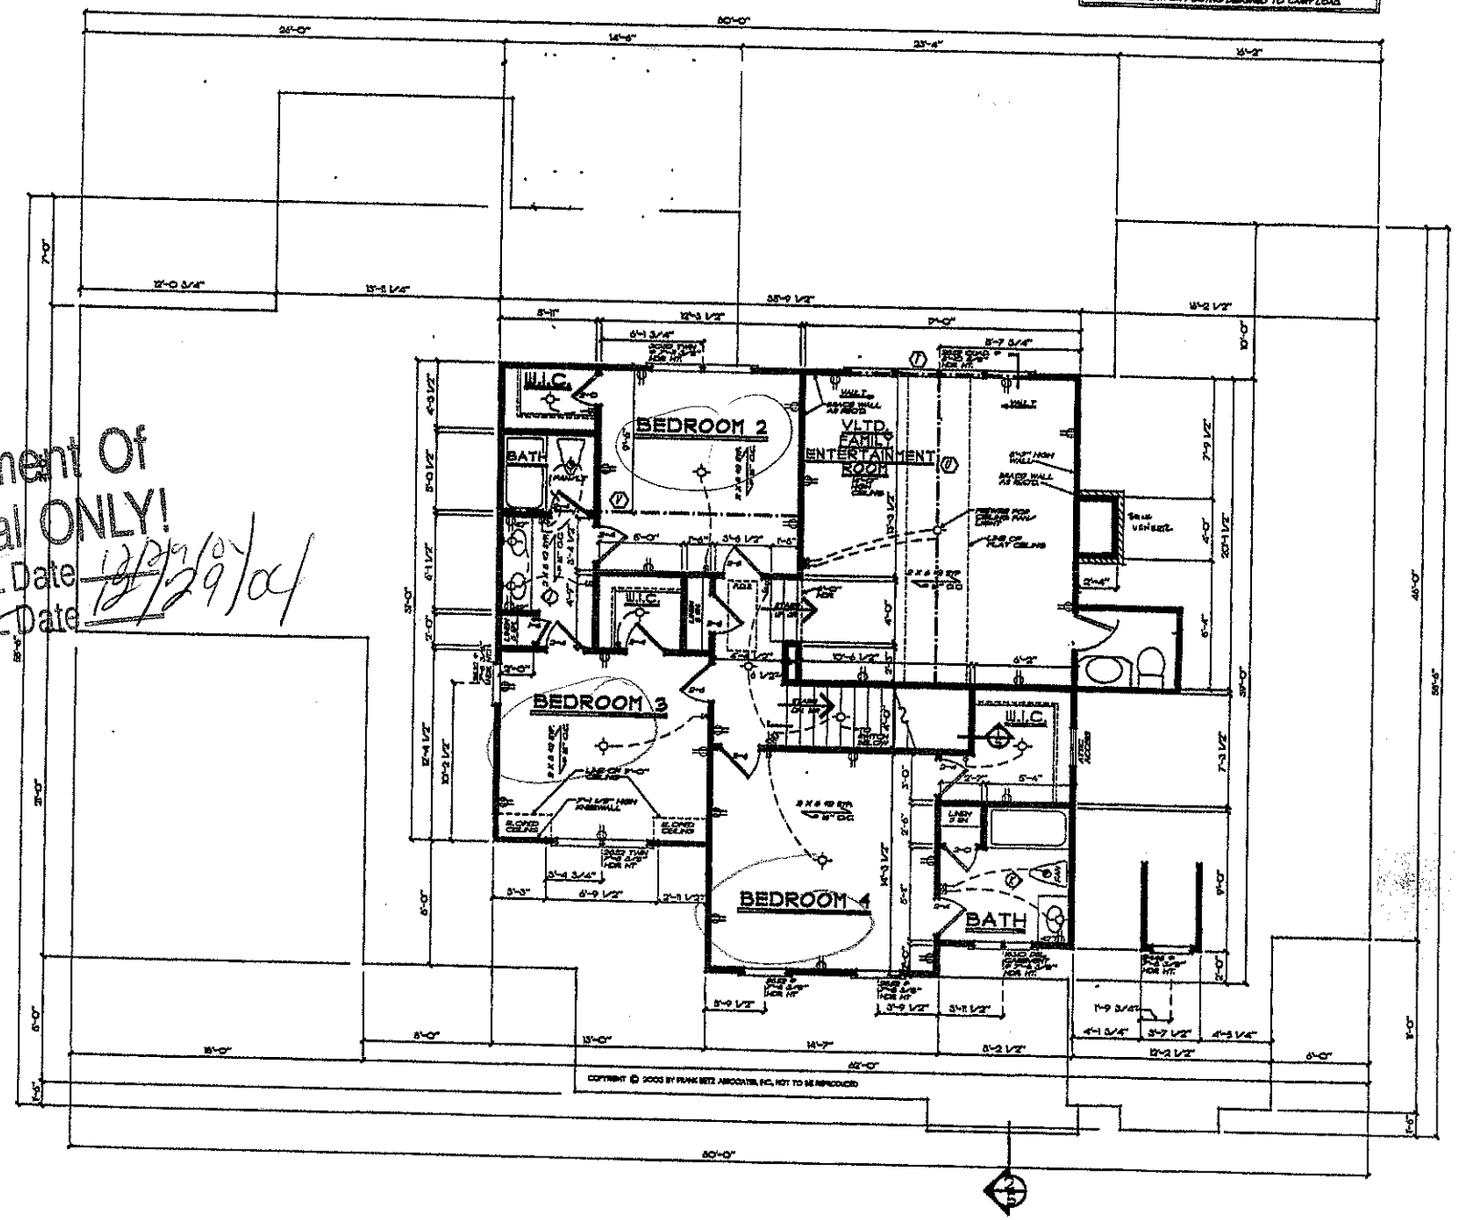

FRANK BETZ ASSOCIATES, INC. ASSUMES NO LIABILITY FOR ANY CHANGES OR MODIFICATIONS MADE TO THESE PLANS BY OTHERS.

SECOND FLOOR PLAN
1/4" = 1'-0"

REVISIONS	DATE	BY

Copyright Frank Betz Associates, Inc. All Rights Reserved. The Duplication, Reproduction, Copying, Sale, Rental, Licensing, or any other Distribution or Use of these Drawings, any portion thereof, or the ideas depicted herein is STRICTLY PROHIBITED unless expressly authorized in writing by FBA, Inc.

Southern Living Design Collection

SECOND FLOOR PLAN

The Sterling Farmhouse

FBA
FRANK BETZ ASSOCIATES, INC.
EAST LAKE PARK DRIVE/SUITE 250
SMYRNA, GEORGIA 30080
770/431-0555
www.frankbetz.com

SET AS DESIGN

DATE: 9-9-05

SHEET
4
of 6