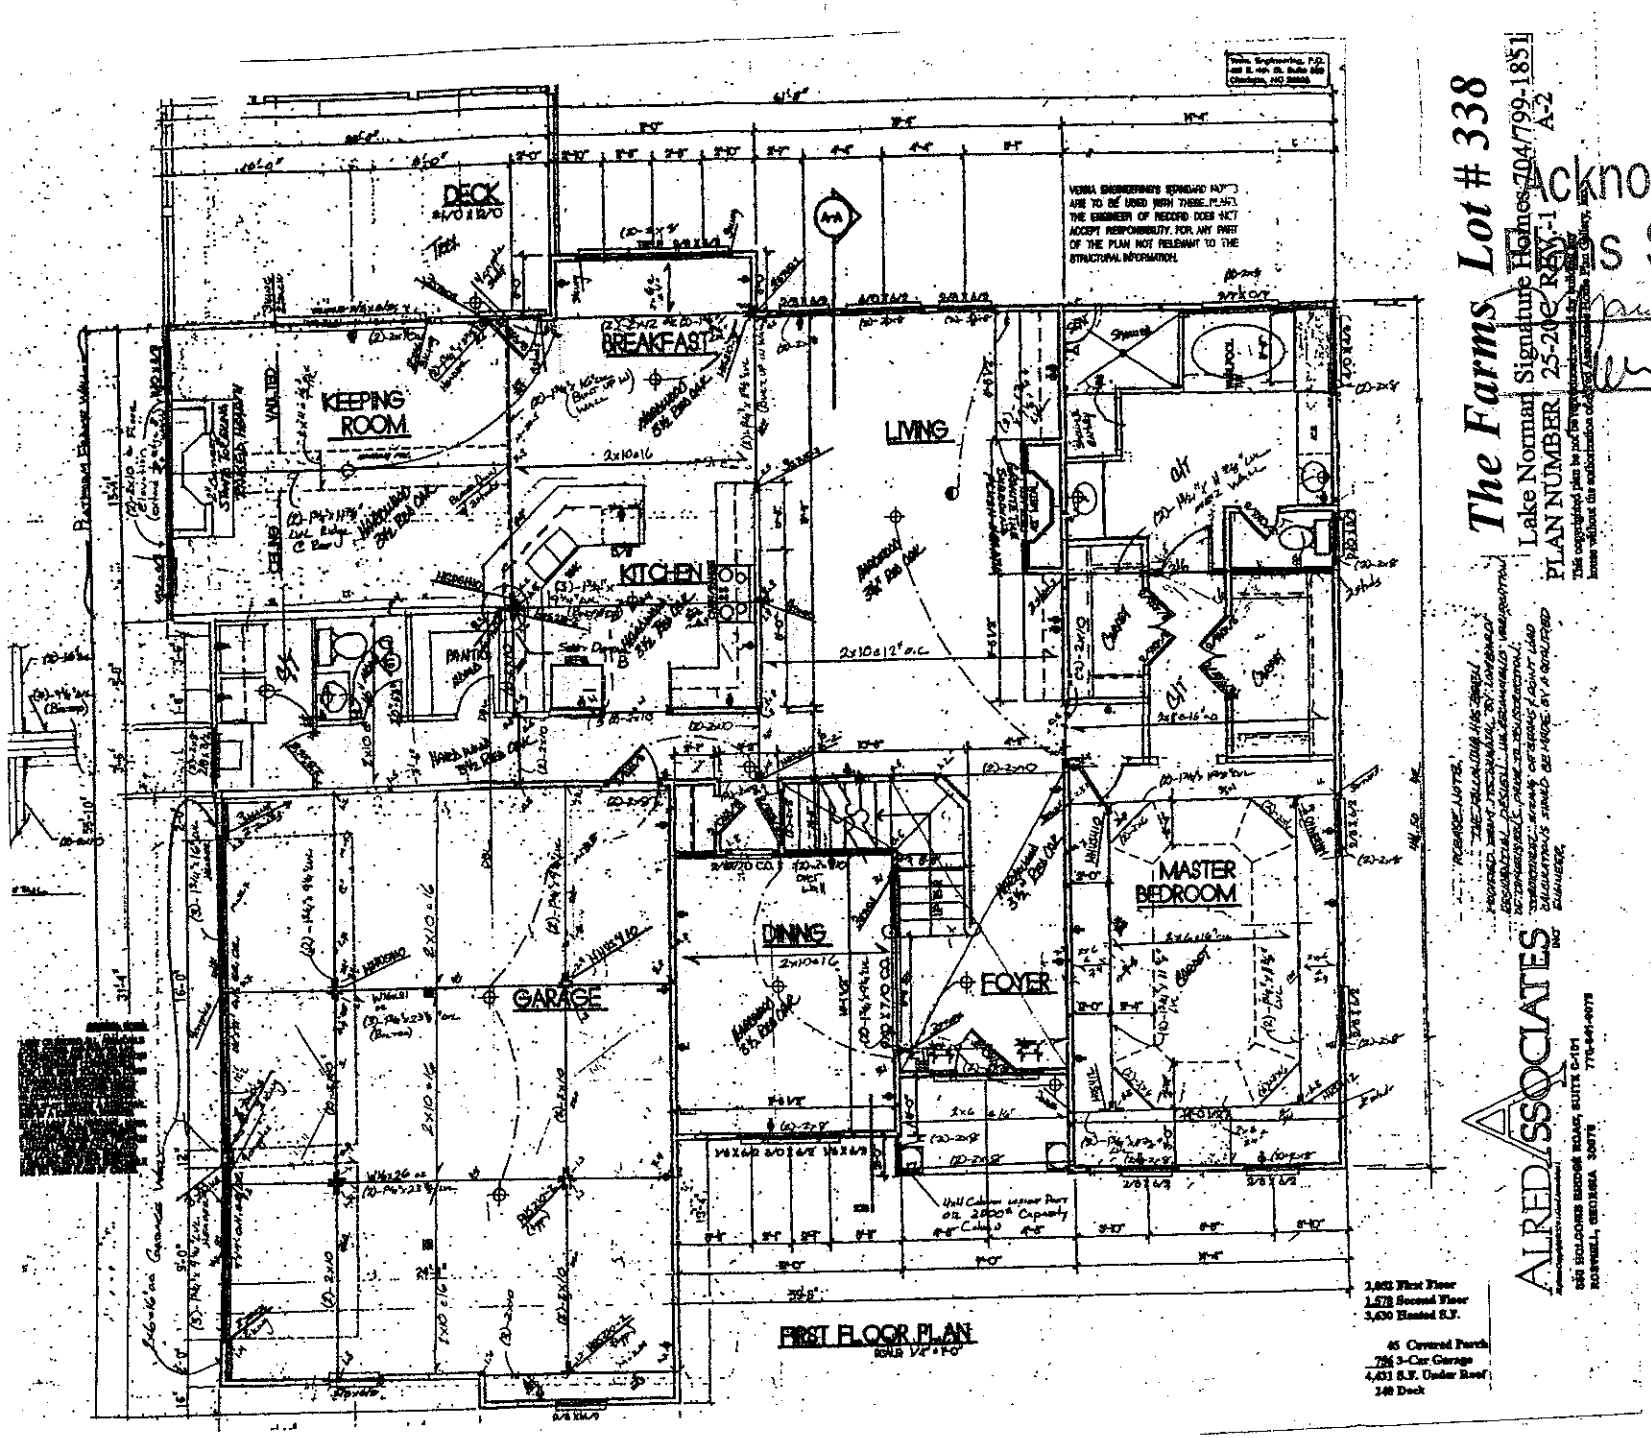



The Farms Lot # 338

Lake Norman Signature Homes 704/799-1851

PLAN NUMBER 25-20C REV-1 A-2

Acknowledgement Of Plans Submittal ONLY!


Date 7/1/05

Date 7/05

ALRED ASSOCIATES INC

2,852 First Floor
1,578 Second Floor
3,430 Heated S.F.

45 Covered Porch
756 3-Car Garage
4,431 S.F. Under Roof
240 Deck

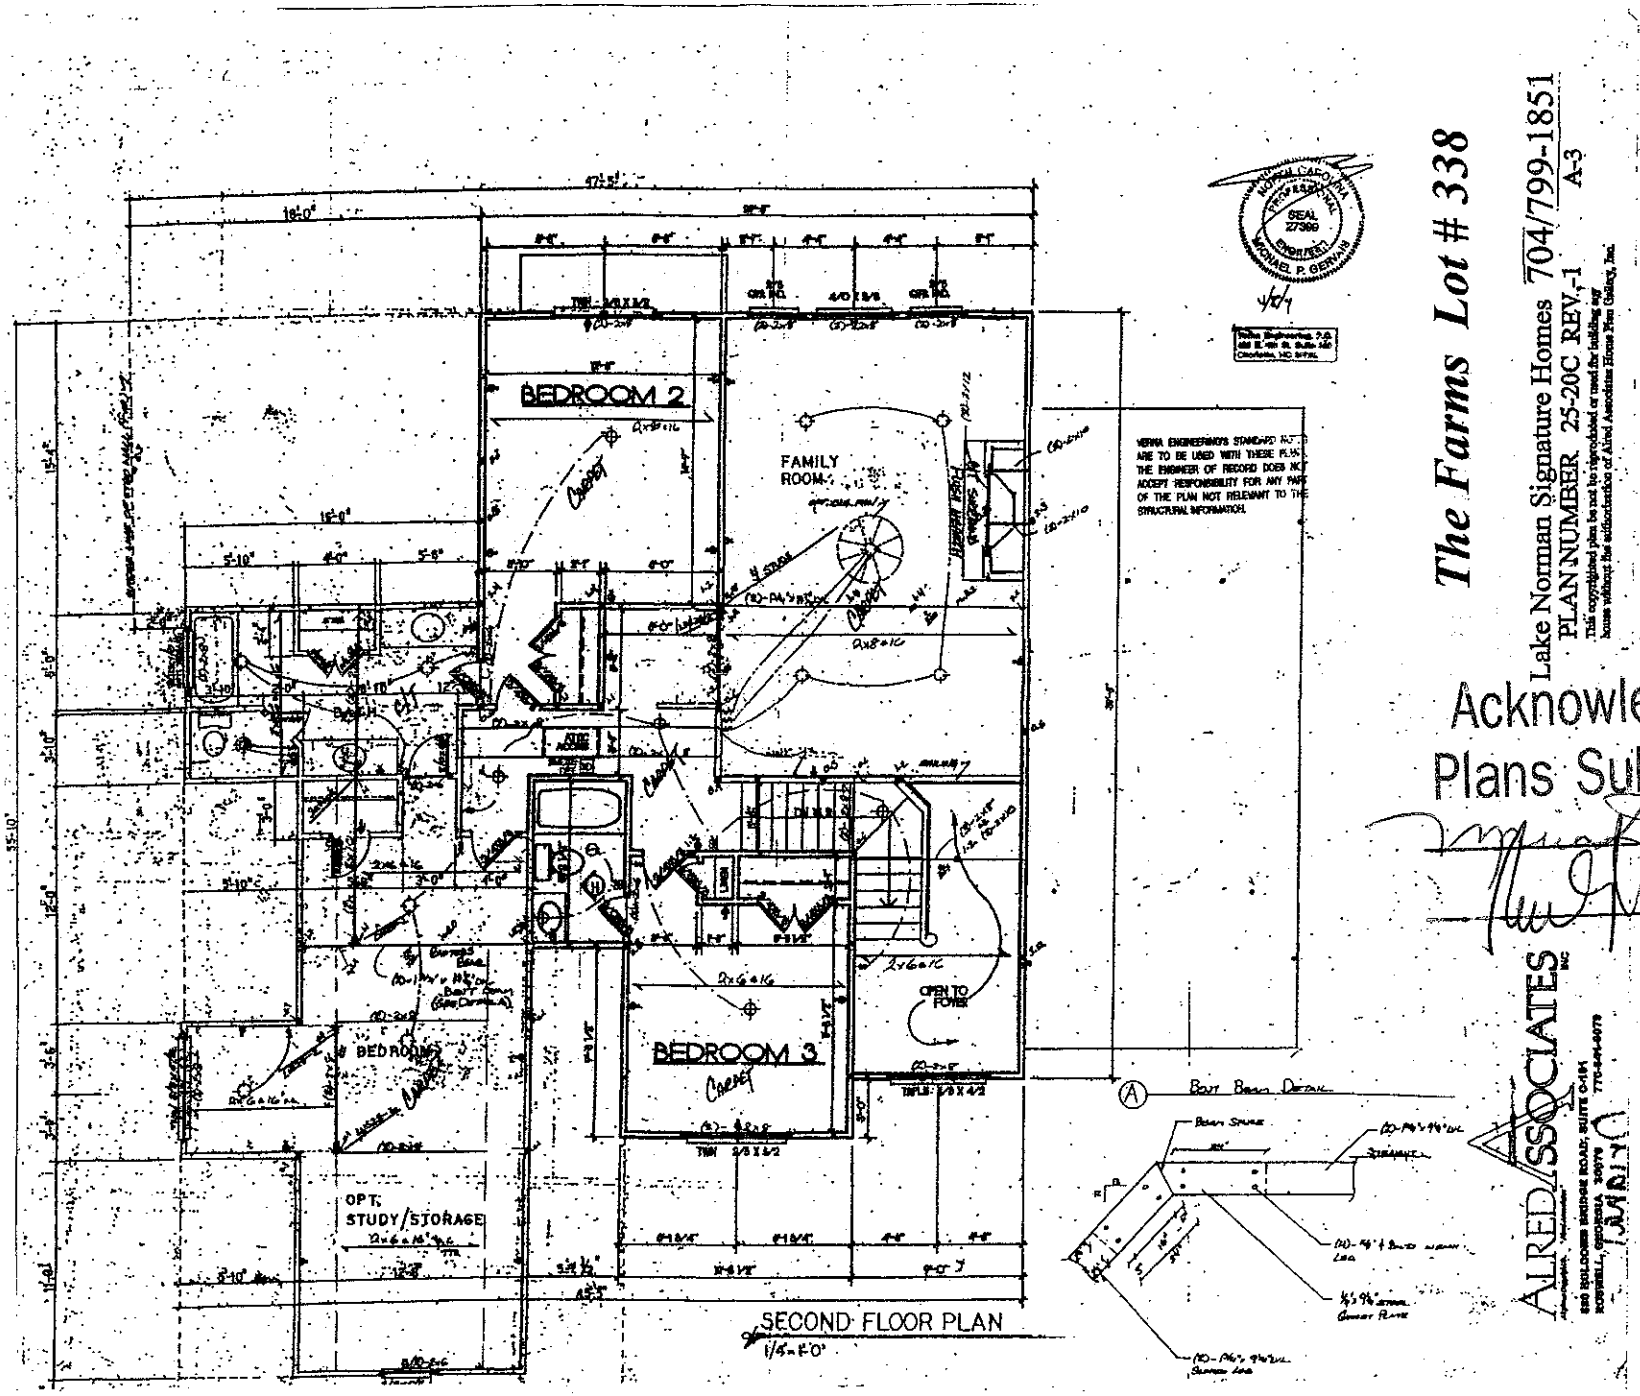


*The Farms Lot # 338*

Lake Norman Signature Homes 704/799-1851
PLAN NUMBER 25-20C REV.-1 A-3

This copyrighted plan is not to be reproduced or used for building any house without the authorization of Alfred Associates Home Plan Gallery, Inc.

NORTH CAROLINA PROFESSIONAL SEAL 27369 ENGINEER MICHAEL P. GERVAIS

VERNA ENGINEERING'S STANDARD NOTES ARE TO BE USED WITH THESE PLANS. THE ENGINEER OF RECORD DOES NOT ACCEPT RESPONSIBILITY FOR ANY PART OF THE PLAN NOT RELEVANT TO THE STRUCTURAL INFORMATION.

Acknowledgement Of
Plans Submittal ONLY!

Date 7/1/05

Date 7-1-05

ALFRED ASSOCIATES INC