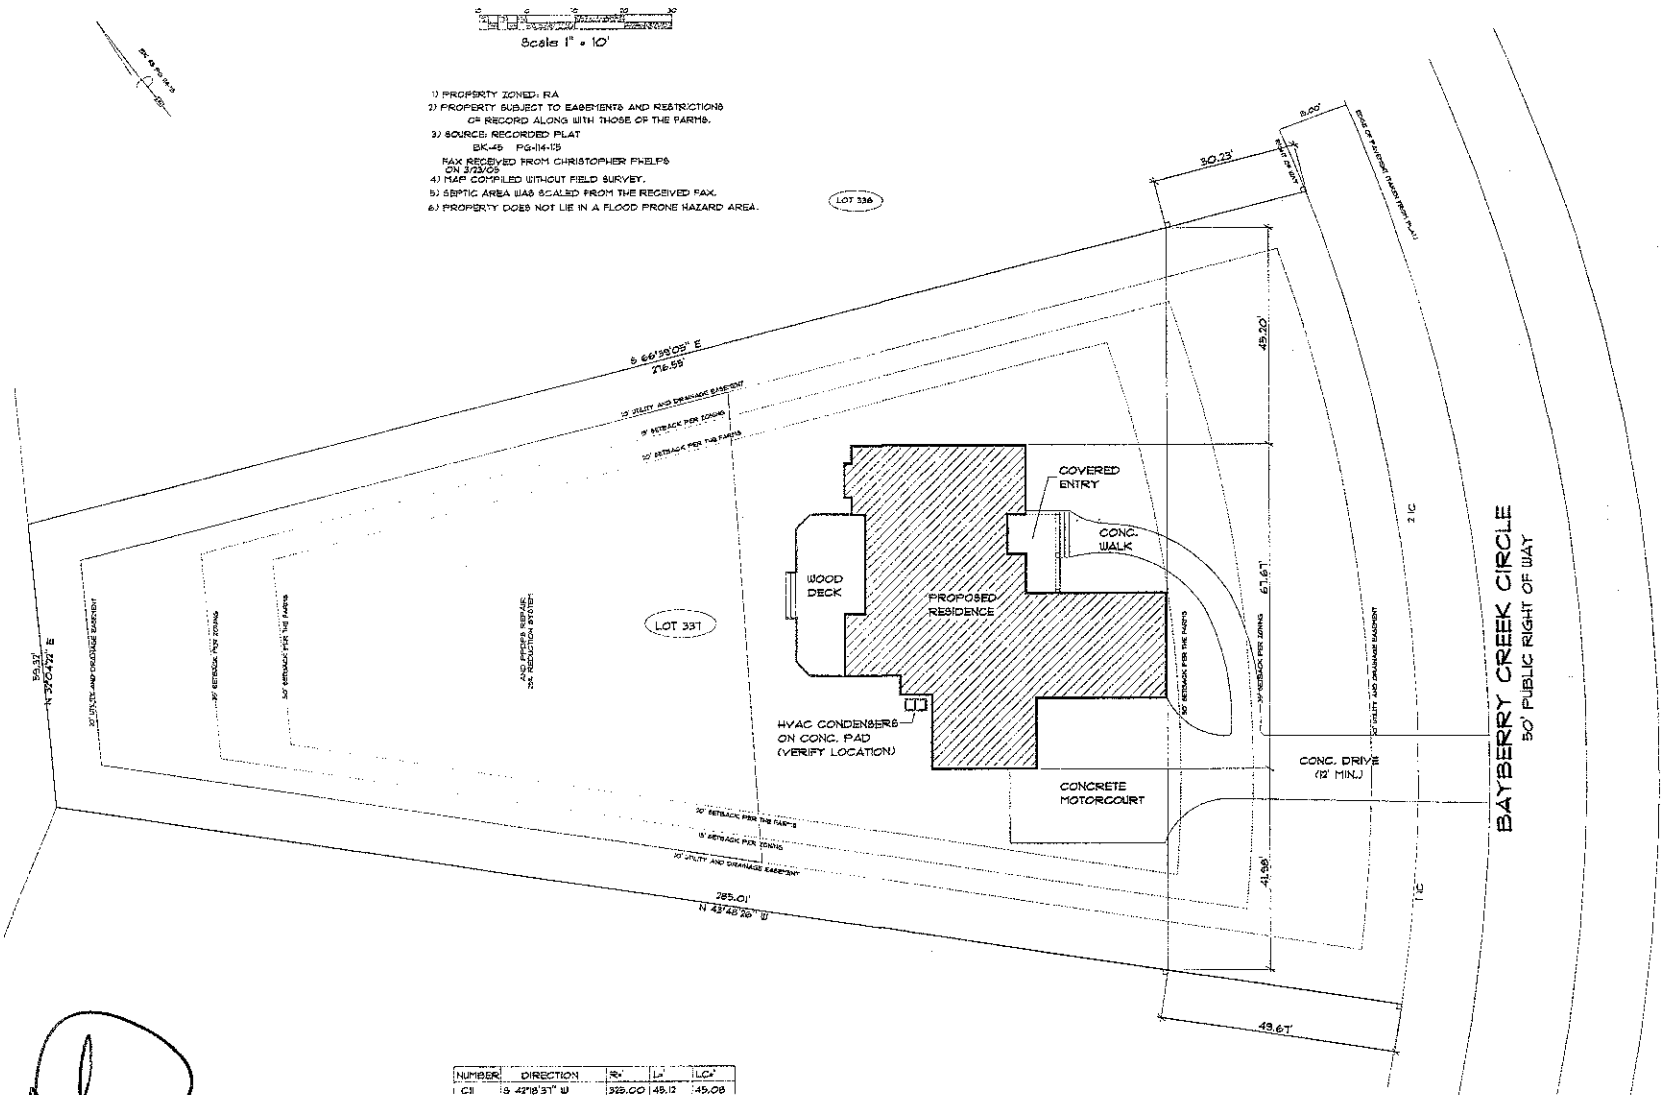


NUMBER	DIRECTION	R=	L=	LC=
C11	S 42°18'37" W	329.00	48.12	45.08
C12	S 21°04'26" W	329.00	121.14	96.92

6/13/05

ENGINEER:
VERNE ENGINEERING P.C.
4316 JOY ST., SUITE 100
CHARLOTTE, NC 28205
SEAL FOR VERIFICATION ONLY

DATE: APRIL 21, 2005

DRAWN BY: JEREMY PARDE

APPROVED BY:

REVISIONS:

JOB# 1004861

PROJECT:

Arcadia Homes
THE FARMS
LOT 337, BAYBERRY CREEK CIRCLE

NOTE: GENERAL CONTRACTOR TO VERIFY ALL DIMENSIONS AND ANGLES IN FIELD.

Christopher Phelps & Associates
a residential design firm
226 East Worthington Avenue
Suite 200
Charlotte, NC 28203
TEL: 704-377-5569
FAX: 704-377-8909

SHEET
1
of 17

2005, CHRISTOPHER PHELPS & ASSOC. L.L.C.
THESE PLANS ARE PROTECTED UNDER THE FEDERAL COPYRIGHT LAWS.
THE ORIGINAL PURCHASER OF THIS PLAN IS AUTHORIZED TO CONSTRUCT ONE (1) SINGLE FAMILY HOME USING THIS PLAN. MODIFICATION OR REUSE OF THIS PLAN IS PROHIBITED.