
MSTR. BEDRM.
WOOD
VAULTED CATH. CLG.
MSTR. BATH
STONE
BARREL VAULT CLG.
OVAL TUB
W.I.C.
WOOD
W.I.C.
WOOD
RAISED STUDY
WOOD
CATH. CLG.
BUILT-IN GUN CAB.
DINING
WOOD
11' CLG.
DINING
WOOD
BARREL VAULT CLG.
FOYER
WOOD
ENTRY
STONE
PARLOR
WOOD
FAMILY RM.
WOOD
KITCHEN
WOOD
42" HIGH EARTOP
SINK
D.W.
VEG. SINK
COOKTOP
OVENS
BRKFST.
WOOD
STOOP
TILE
P'ANTRY
½ BTH
WINE CELLAR
STONE
UTIL.
TILE
UTIL. SINK
LANAI
TILE
10' CLG.
SUMMER KITCHEN
12' CLG.
COOKTOP
SINK
GARAGE
CONC.
GARAGE
CONC.
STORAGE
ATTIC STAIRS
WHEELSTOP
WHEELSTOP
SEE ELEVATIONS FOR WINDOW SIZES
SEE ELEVATIONS FOR WINDOW SIZES
NOTE:
BEADED PANEL CLG.
AT STUDY CATH. CLG.
NOTE:
PROVIDE FOR SOFT WATER SYSTEM,
BUILT-IN COFFEE MAKER IN KITCHEN,
AND BUILT-IN HAIR DRYER IN HERS
SIDE OF MASTER BATH.
(SEE OWNER FOR DETAILS.)
Acknowledgement Of
Plans Submittal ONLY!
Date 4/25/05
Date 4-27-05

Acknowledgement Of
Plans Submitted ONLY!
Date 4/22/05
Date 4-22-05

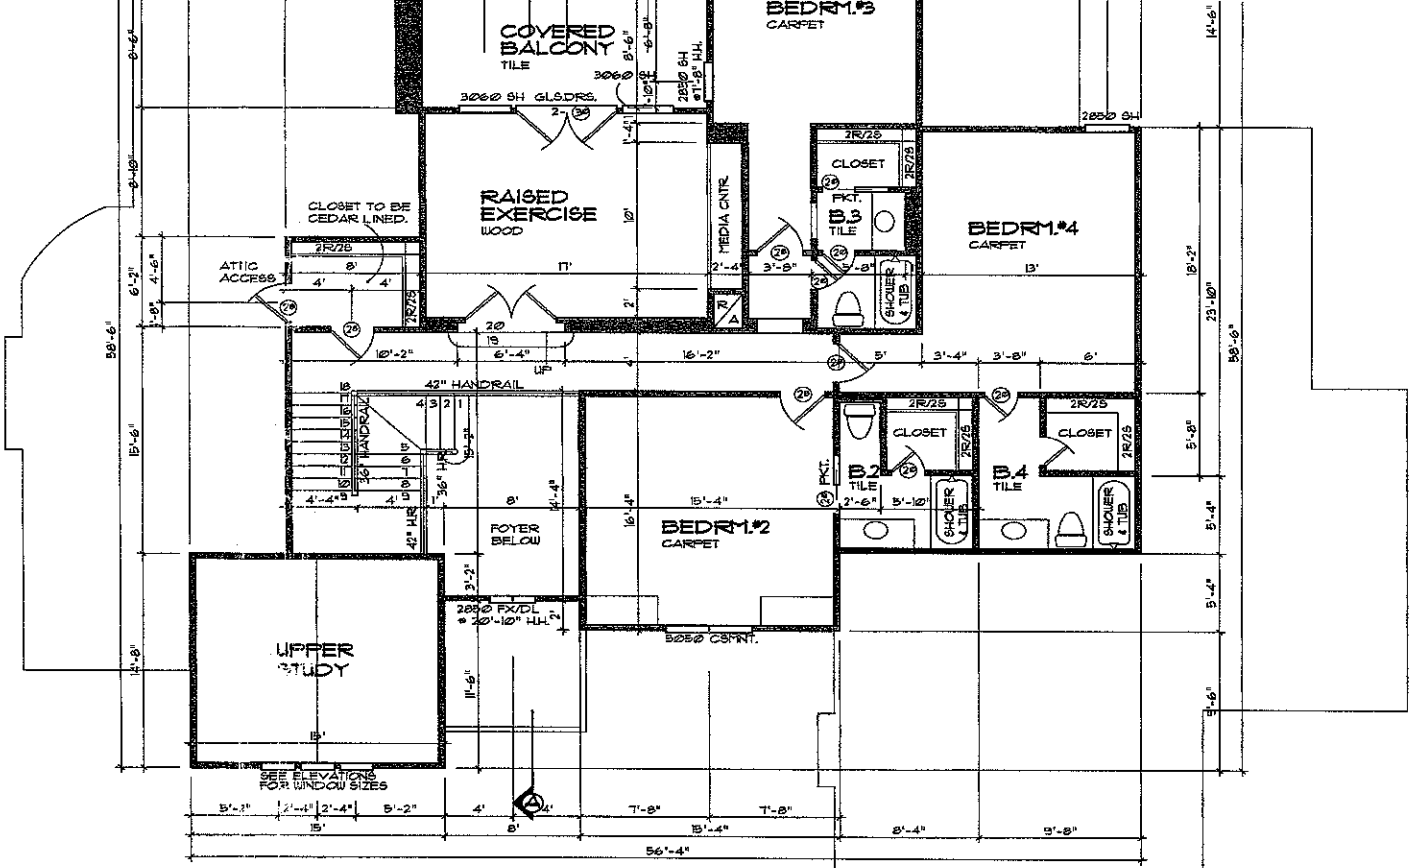


SECOND FLOOR F
SCALE: 1/4"


GENERAL NOTES

9'-0" CEILINGS @ SECOND FL
UNLESS NOTED OTHERWISE.

6'-8" HEADER HEIGHTS @ SE
FLOOR UNLESS NOTED OTHE

ALL ANGLES TO BE 45 DEG.
NOTED OTHERWISE.

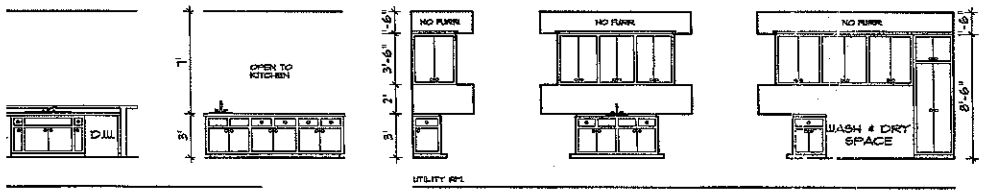

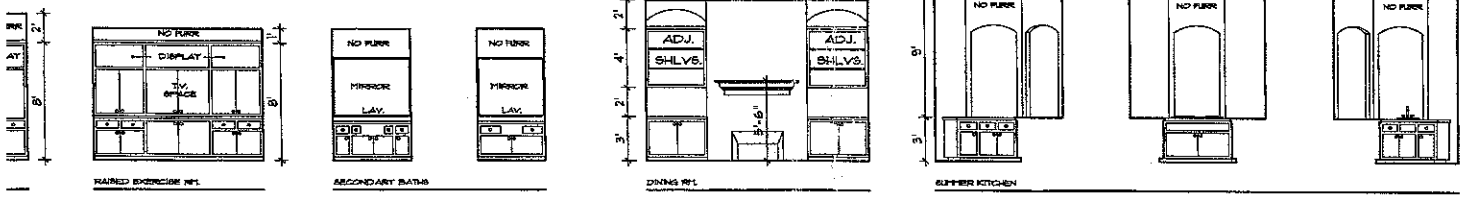

ONS