NOTE ALL CEILING JOISTS AND GABLE BRACING TO BEAR ON LOAD BEARING WALLS DESIGNED TO CARRY LOAD THRU ALL LEVELS AND TERMINATE AT FOUNDATION AND BE SUPPORTED BY THOSE ENGINEERED SLAB GRADE BEAM OR FOOTING DESIGNED TO CARRY LOAD.

NOTE ALL ANGLES ARE 45° UNLESS OTHERWISE NOTED

4BORm

Acknowledgement of Plans Submittal ONLY!

W. Stephens as Agent 4/10/07

D. Rushing Date 4-10-07

COPYRIGHT © 2004/2006 BY FRANK BETZ ASSOCIATES INC. NOT TO BE REPRODUCED

LIABILITY DE TO THESE

SECOND FLOOR PLAN

1/4" = 1'-0"

REVISIONS	DATE	BY
INCR 1500F	7-7-06	RS

© Copyright Frank Betz Associates, Inc. All Rights Reserved. The Duplication, Reproduction, Copying, Sale, Rental, Licensing, or any other distribution or use of these drawings, any portion thereof, or the plans depicted hereon is Strictly Prohibited unless expressly authorized in writing by FBA, Inc.

D.S. RUSHING INC.
MOORESVILLE, NC.

SECOND FLOOR PLAN/
BATH ELEVS.


THE CHAMBORDE

FBA
FRANK BETZ ASSOCIATES, INC.
2401 LAKE PARK DRIVE/SUITE 250
SMYRNA, GEORGIA 30080
770/431-0888
www.frankbetz.com

BY: WAB RS CK: KKW HBR

DATE: 12/06/04 7-07-06

SHEET: 4 OF: 5

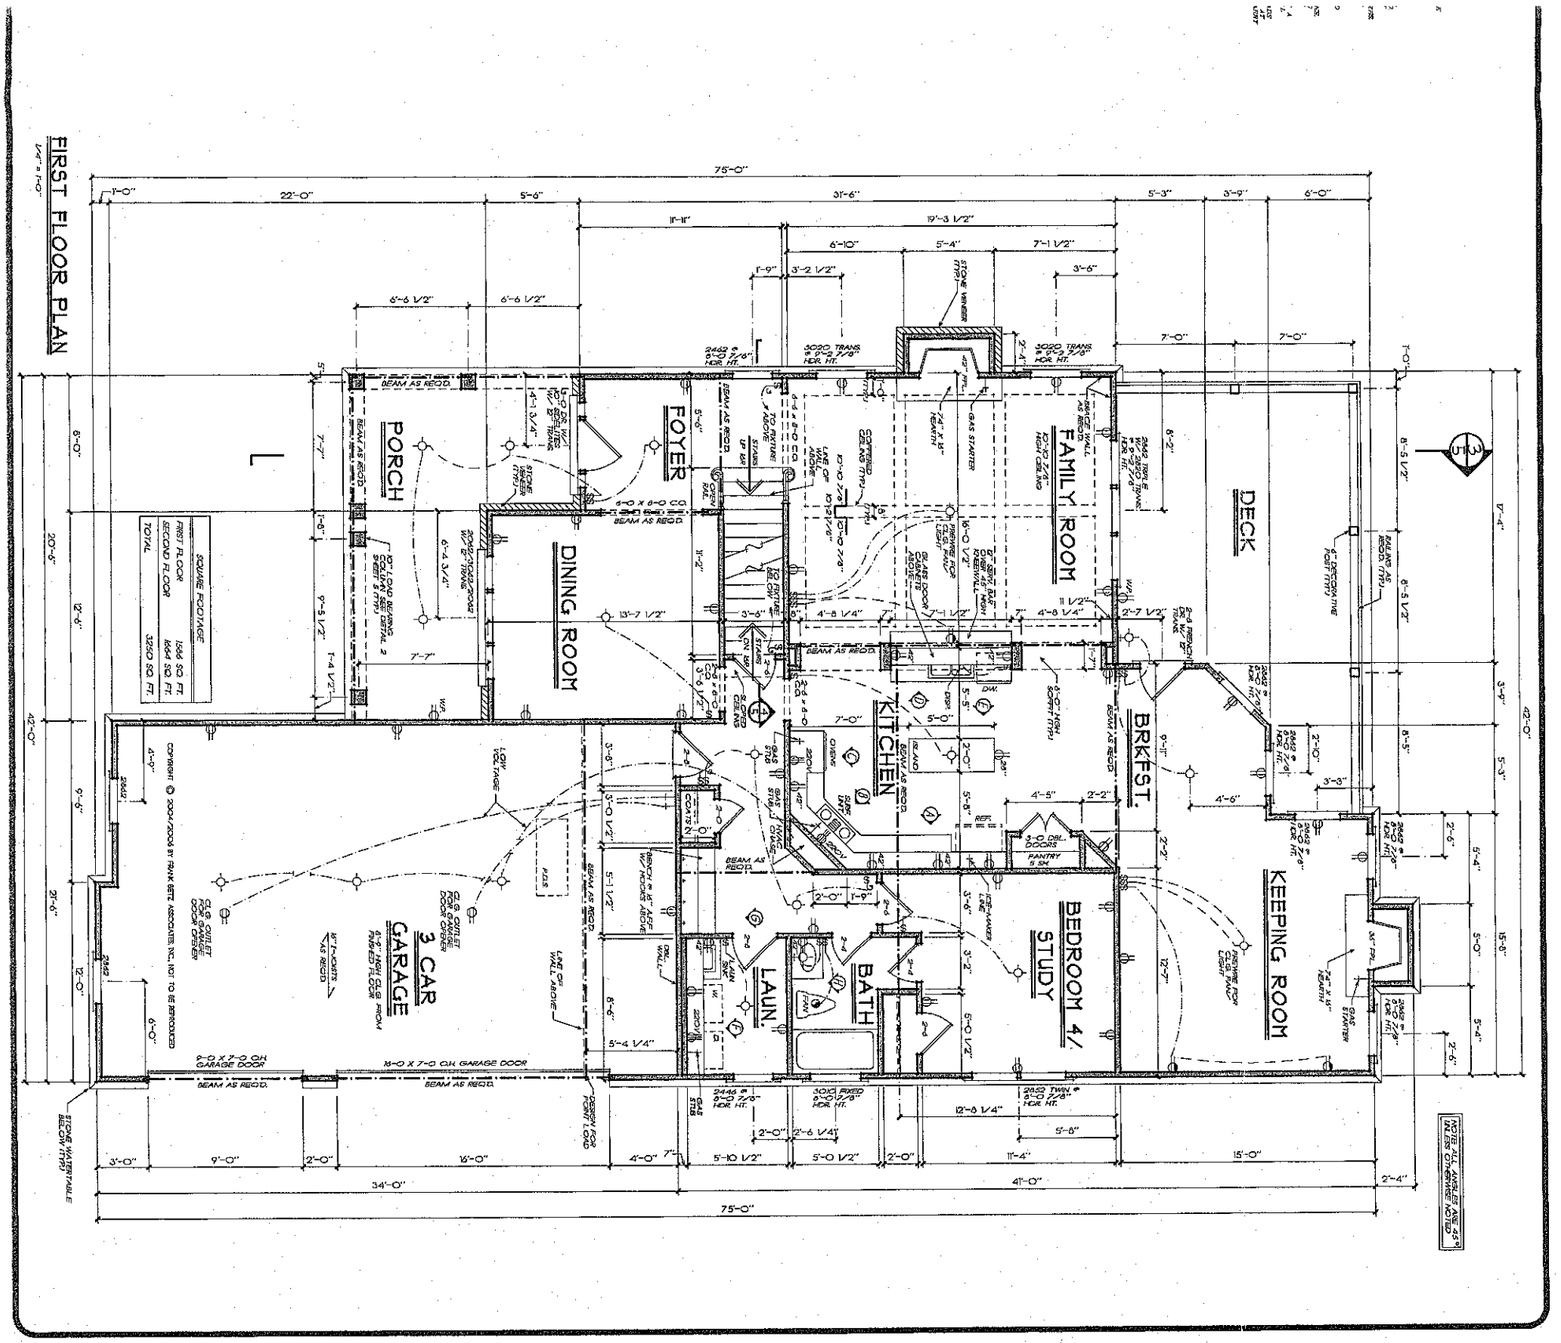

SHEET: C3 OF 5

DATE: 8-04-04

BY: MKB
CHK BY: CDC
COPY BY:

FBA

FRANK BETZ ASSOCIATES, INC.
2401 LAKE PARK DRIVE/SUITE 250
SMYRNA, GEORGIA 30080
770/431-0888
www.frankbetz.com

FIRST FLOOR PLAN/
K & B ELEVATIONS

THE CHAMBORDE

D.S. RUSHING INC.


MOORESVILLE, NC.

REVISIONS	DATE	BY
MAY HOOD	7-7-04	
	8	

Copyright Frank Betz Associates, Inc. All Rights Reserved. Reproduction, Copying, Sale, Rental, Lease or Loan of these drawings or any portion thereof is strictly prohibited except as expressly authorized in writing by FBA, Inc.

NOTE: LOCATE GRADE BEAMS UNDER ALL LOAD BEARING WALLS

NOTE: ALL ANGLES ARE 45° UNLESS OTHERWISE NOTED

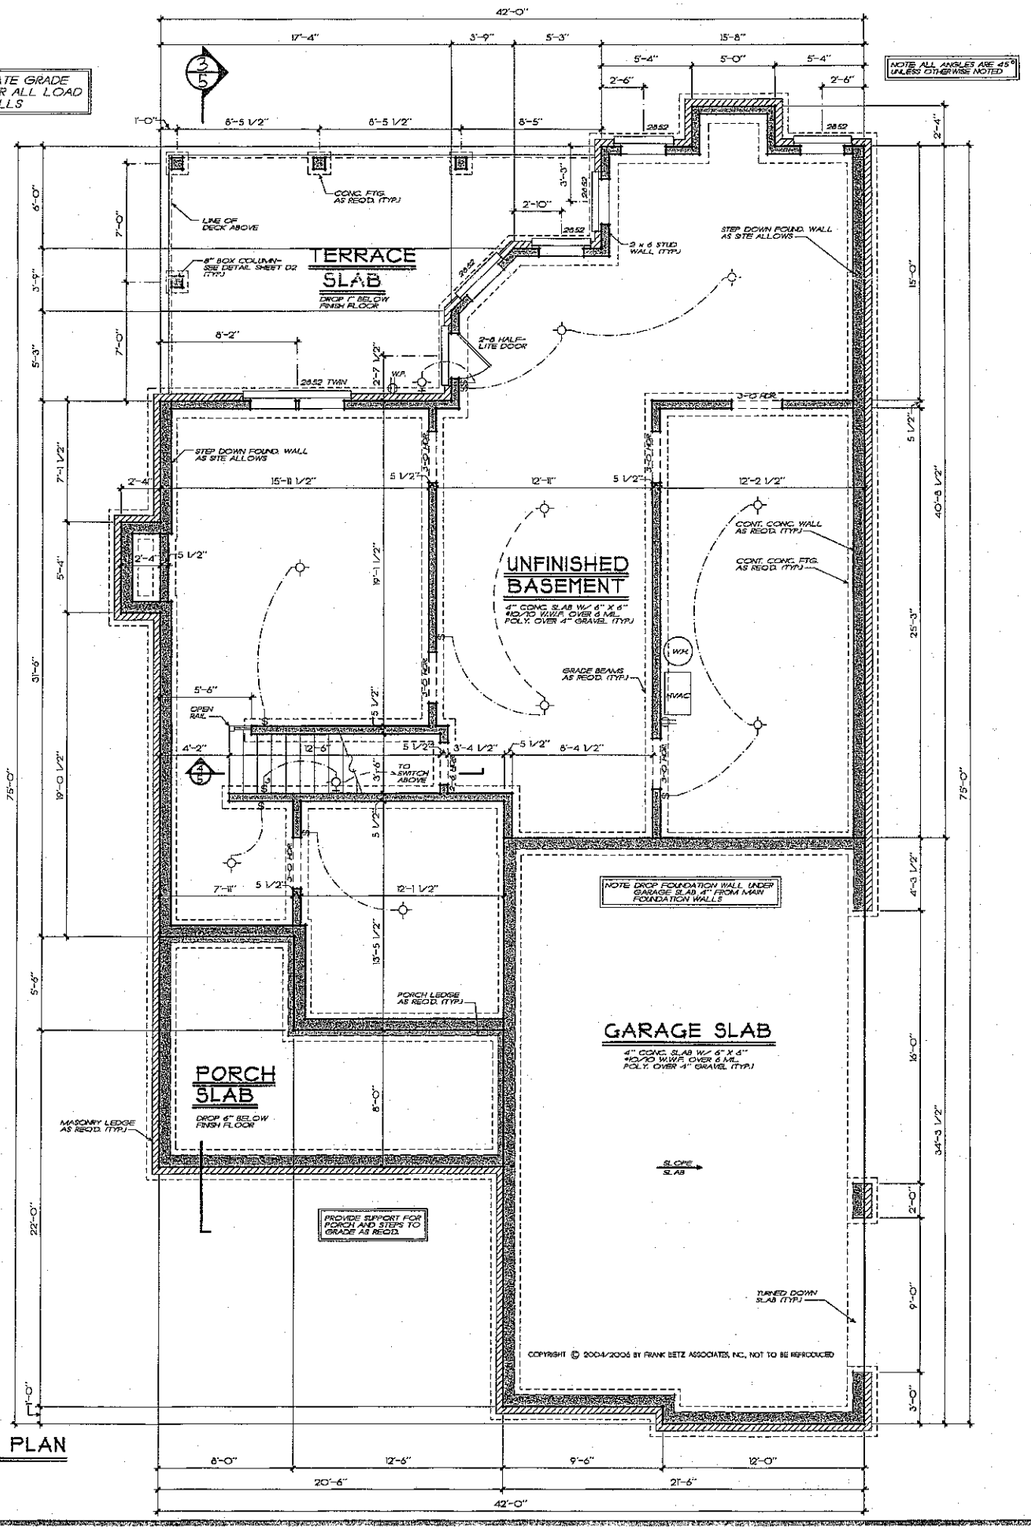

EMENT FOUNDATION PLAN

Z ASSOCIATES, INC. ASSUMES NO LIABILITY CHANGES OR MODIFICATIONS MADE TO THESE OTHERS.

REVISIONS	DATE	BY
PER CLIENT	7-7-06	RS

Copyright Frank Betz Associates, Inc. All Rights Reserved. The Duplication, Reproduction, Copying, Sale, Rental, Licensing, or any other distribution or use of these drawings, any portion thereof, or the plans depicted hereon is Strictly Prohibited unless expressly authorized in writing by FBA, Inc.

D.S. RUSHING INC.
MOORESVILLE, NC.

BASEMENT FOUND. PLAN

THE CHAMBORDE

FBA
FRANK BETZ ASSOCIATES, INC.
2401 LAKES PARK DRIVE/SUITE 250
SMYRNA, GEORGIA 30080
770/431-0868
www.frankbetz.com

BY: MAB RS CK: KKW MBR

DATE: 6-06-04 7-07-06

SHEET: 2 OF: 5