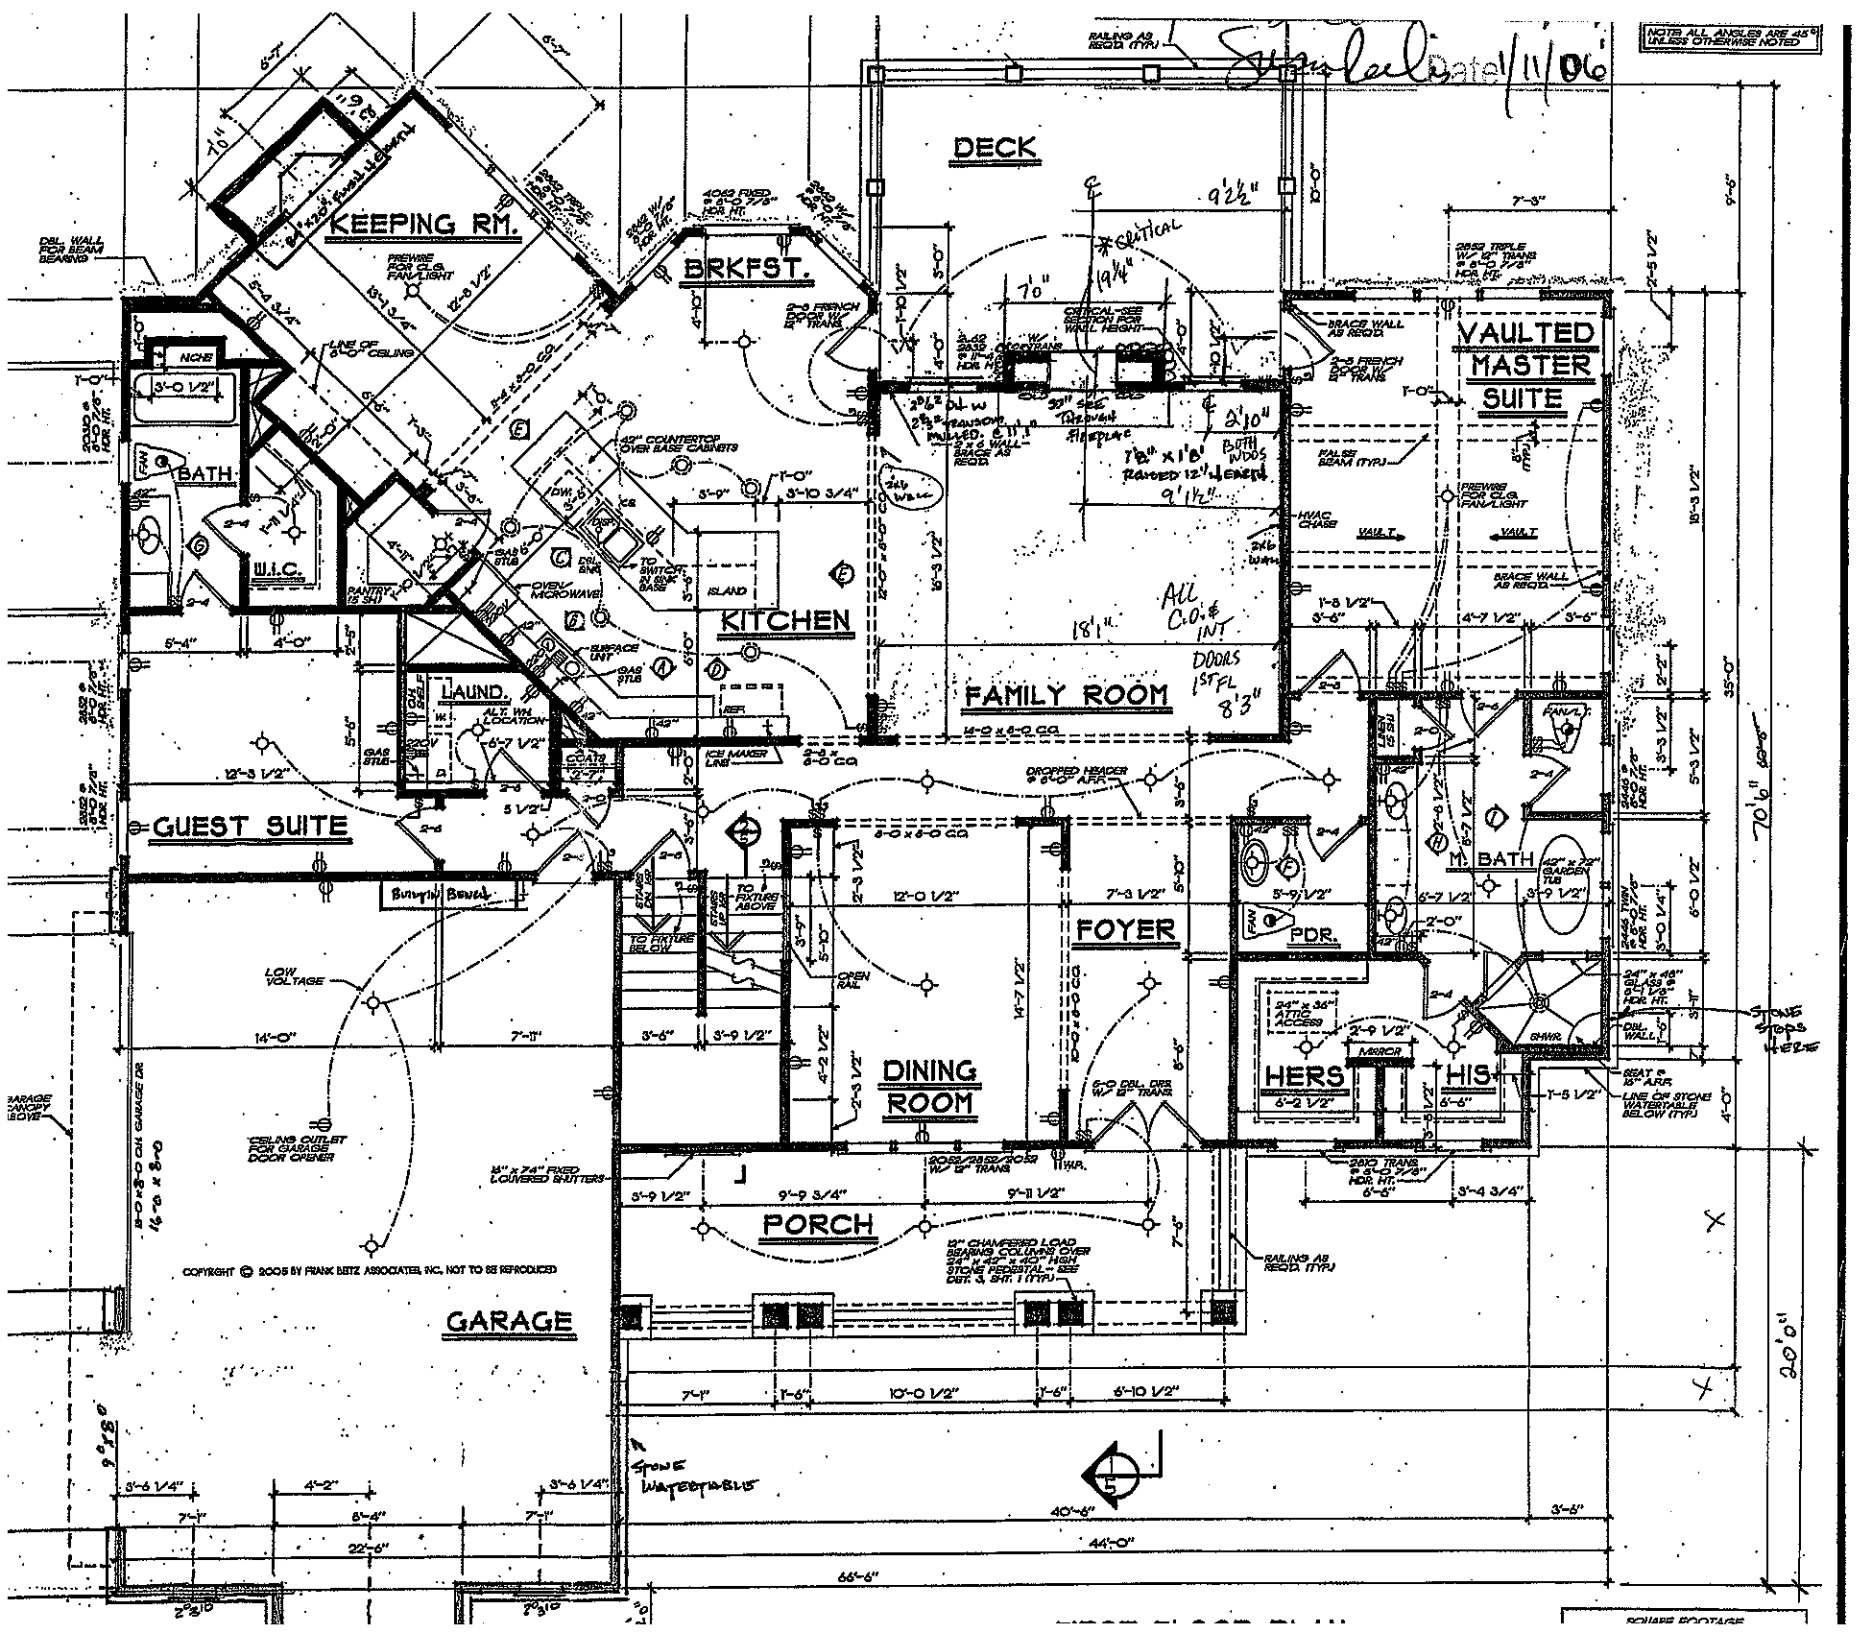


Date 1/11/06

FIRST FLOOR PLAN
KITCHEN & BATH ELEVATIONS

THE WALDEN POND


HOMEPLANS
DESIGNED FOR TODAY'S MARKET

FBA
FRANK BETZ ASSOCIATES, INC.
2401 LAKE PARK DRIVE/SUITE 250
SMYRNA, GEORGIA 30080
770/431-0885

BY: PLD CK: KW

DATE: 6/13/05

SHEET:

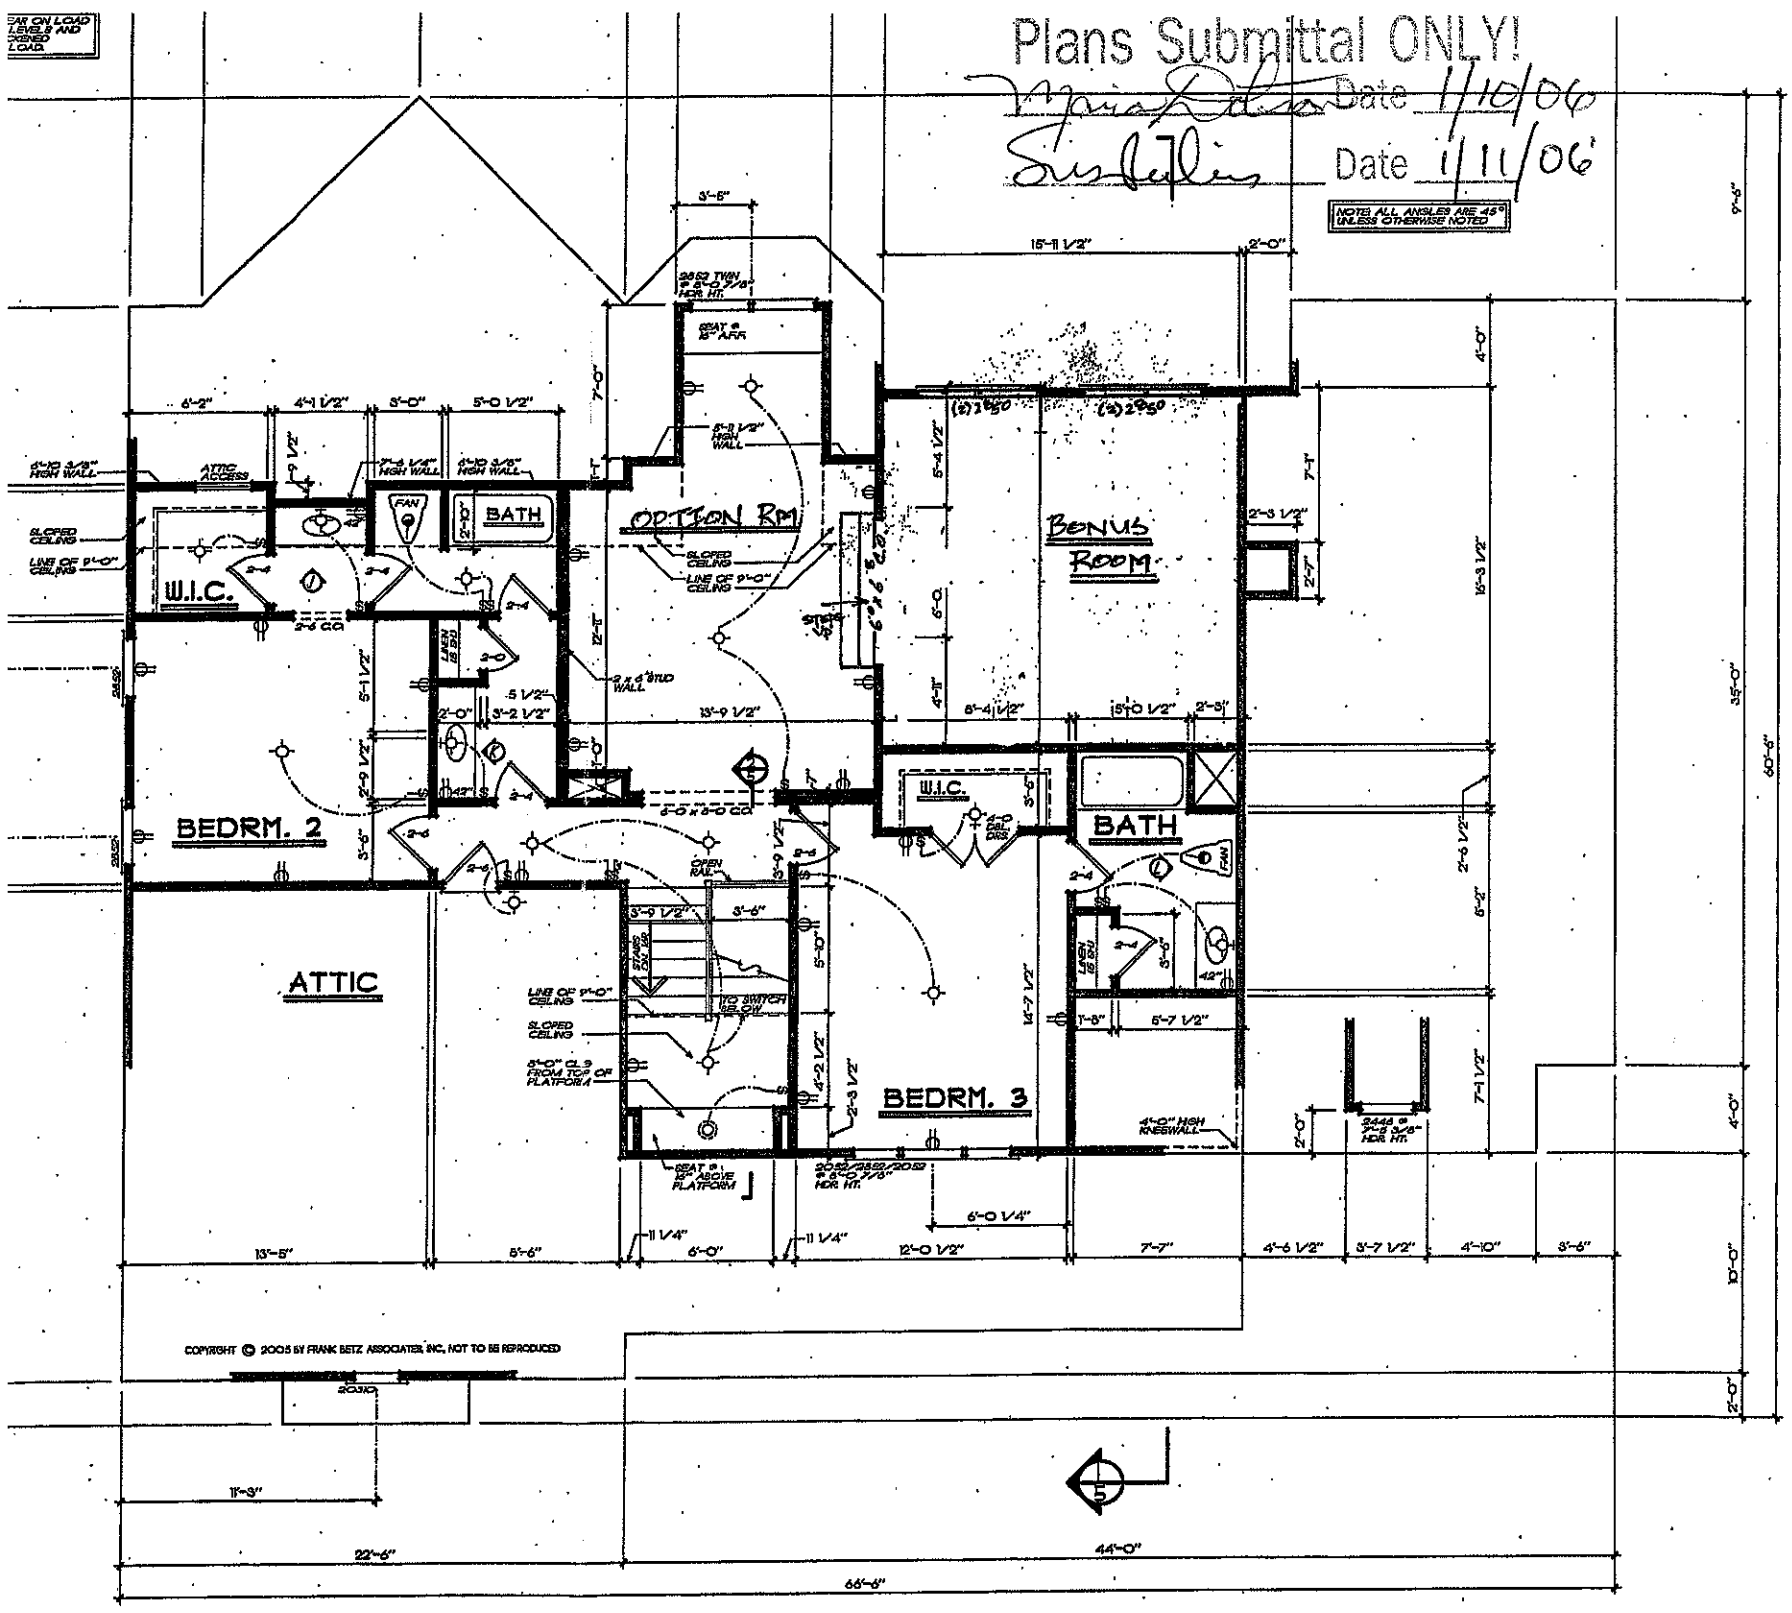

COPYRIGHT © 2005 BY FRANK BETZ ASSOCIATES, INC., NOT TO BE REPRODUCED

HOME PLANS
DESIGNED FOR TODAY'S MARKET

SECOND FLOOR PLAN
BATH ELEVATIONS

FBA
FRANK BETZ ASSOCIATES, INC.
2401 LAKE PARK DRIVE/SUITE 250
SMYRNA, GEORGIA 30080

BY: PLD CK: KKW

DATE: 6/13/05

SHEET: