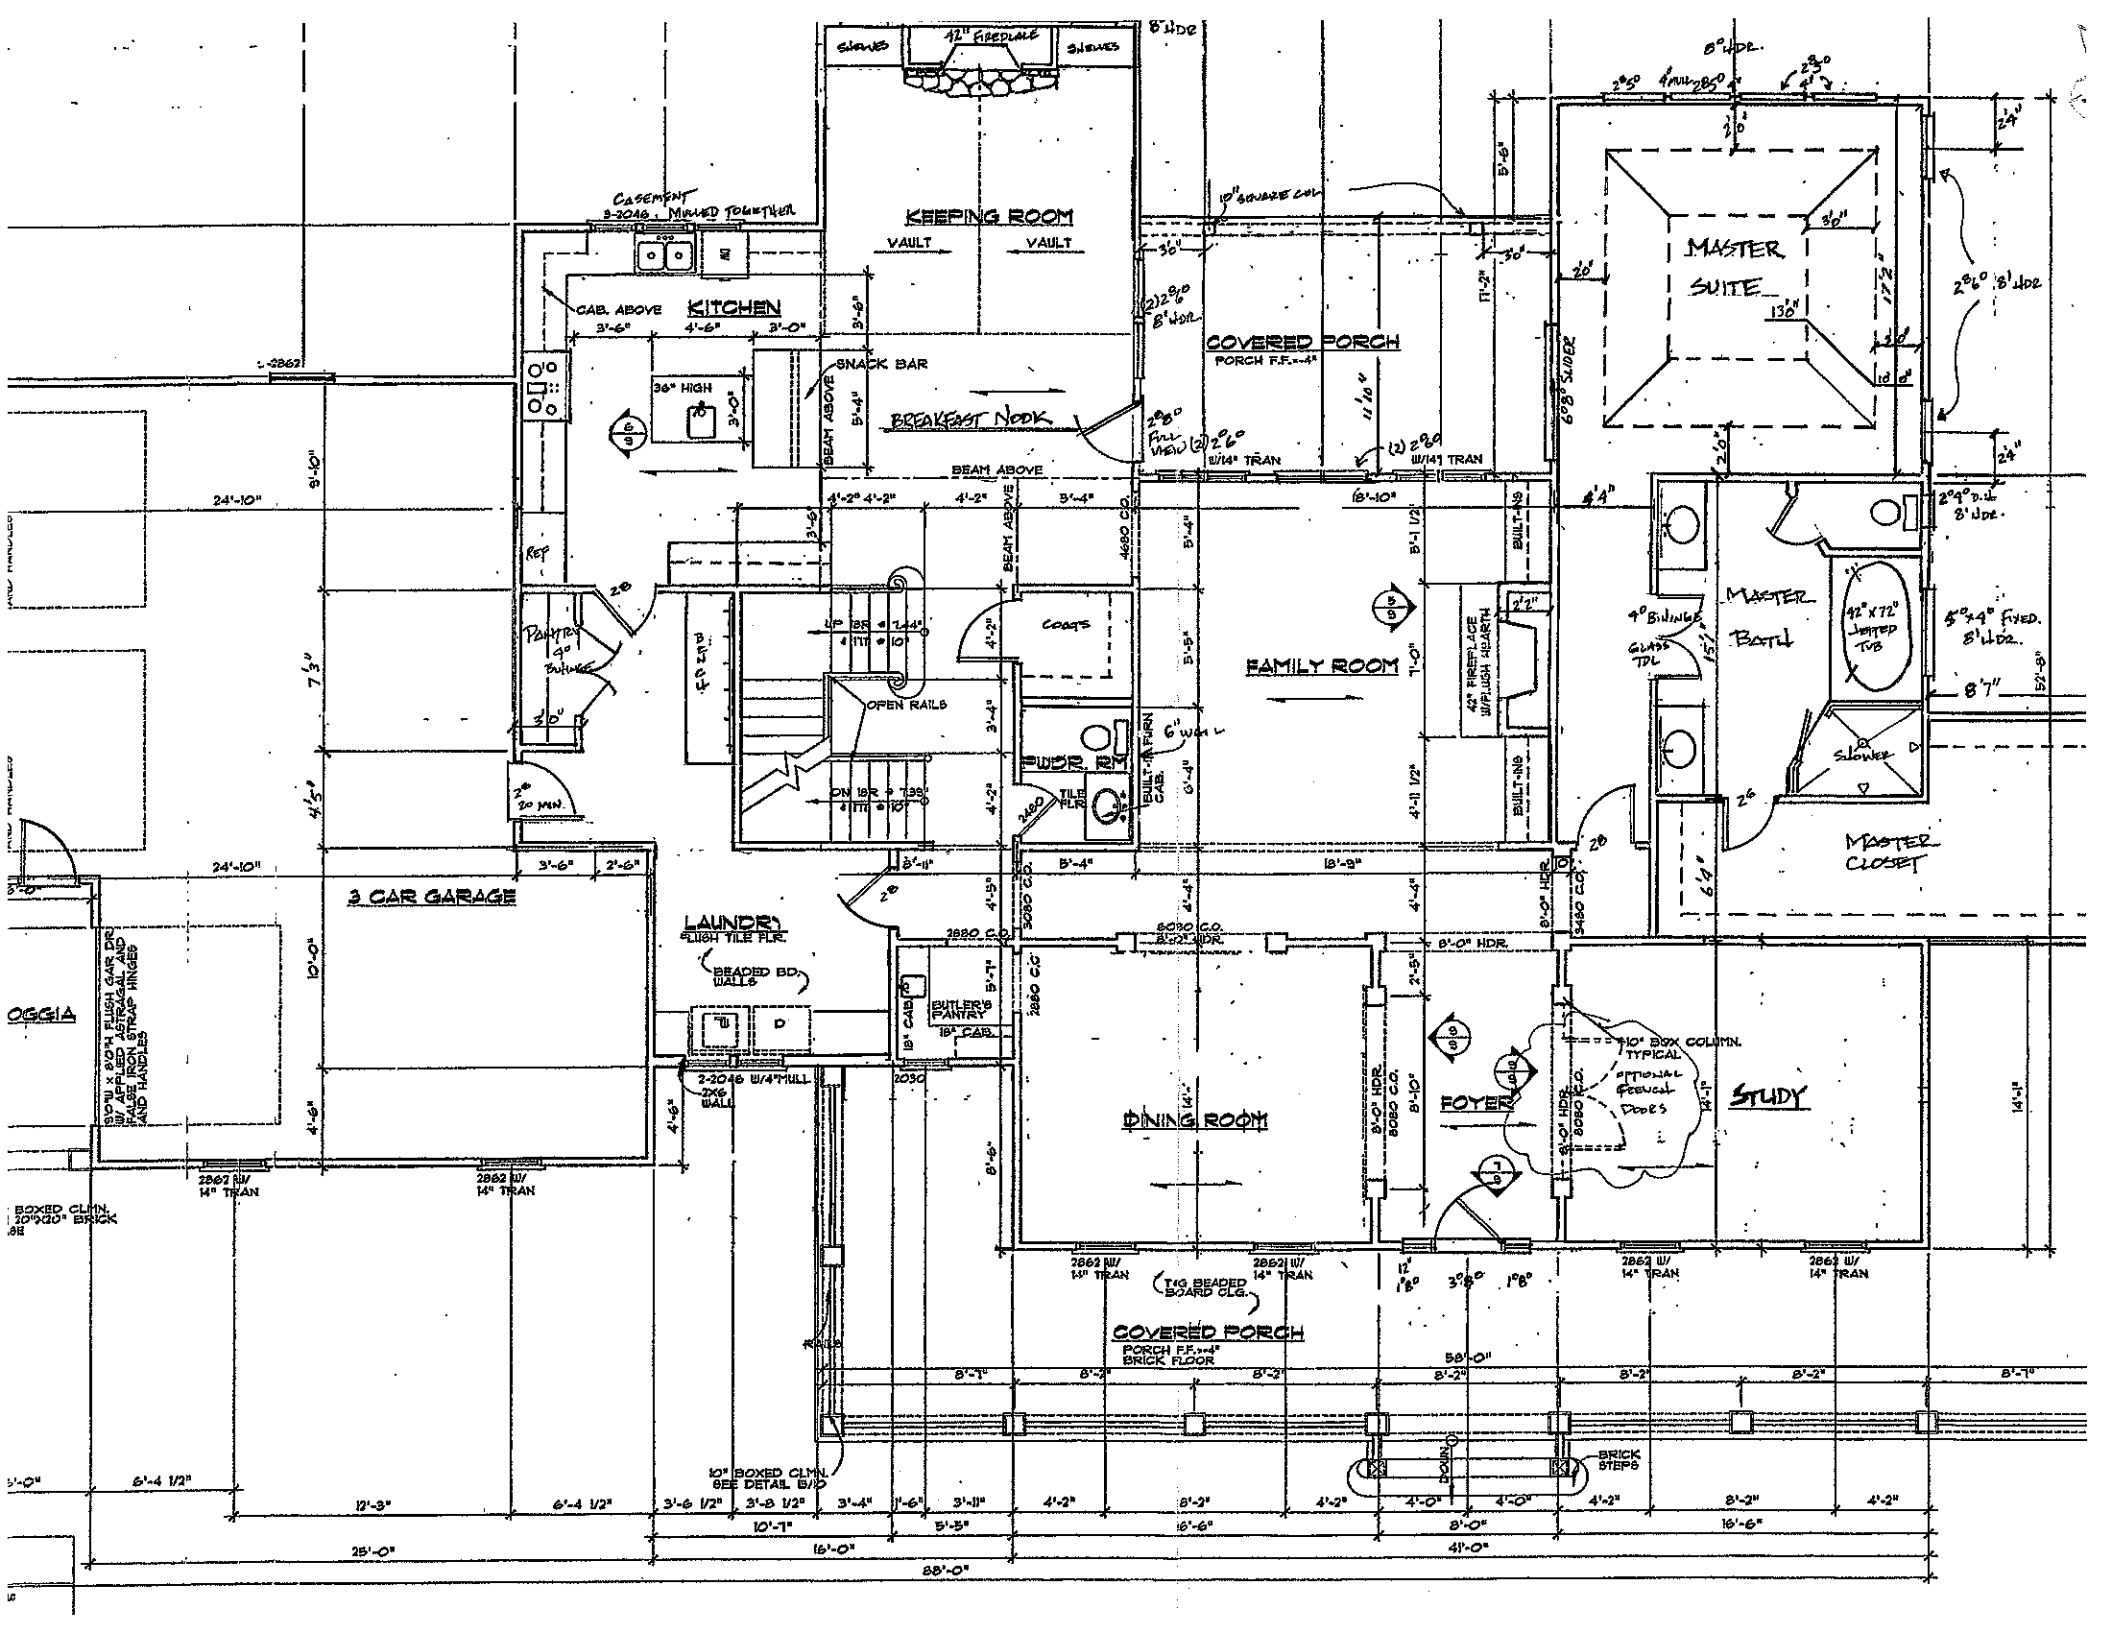
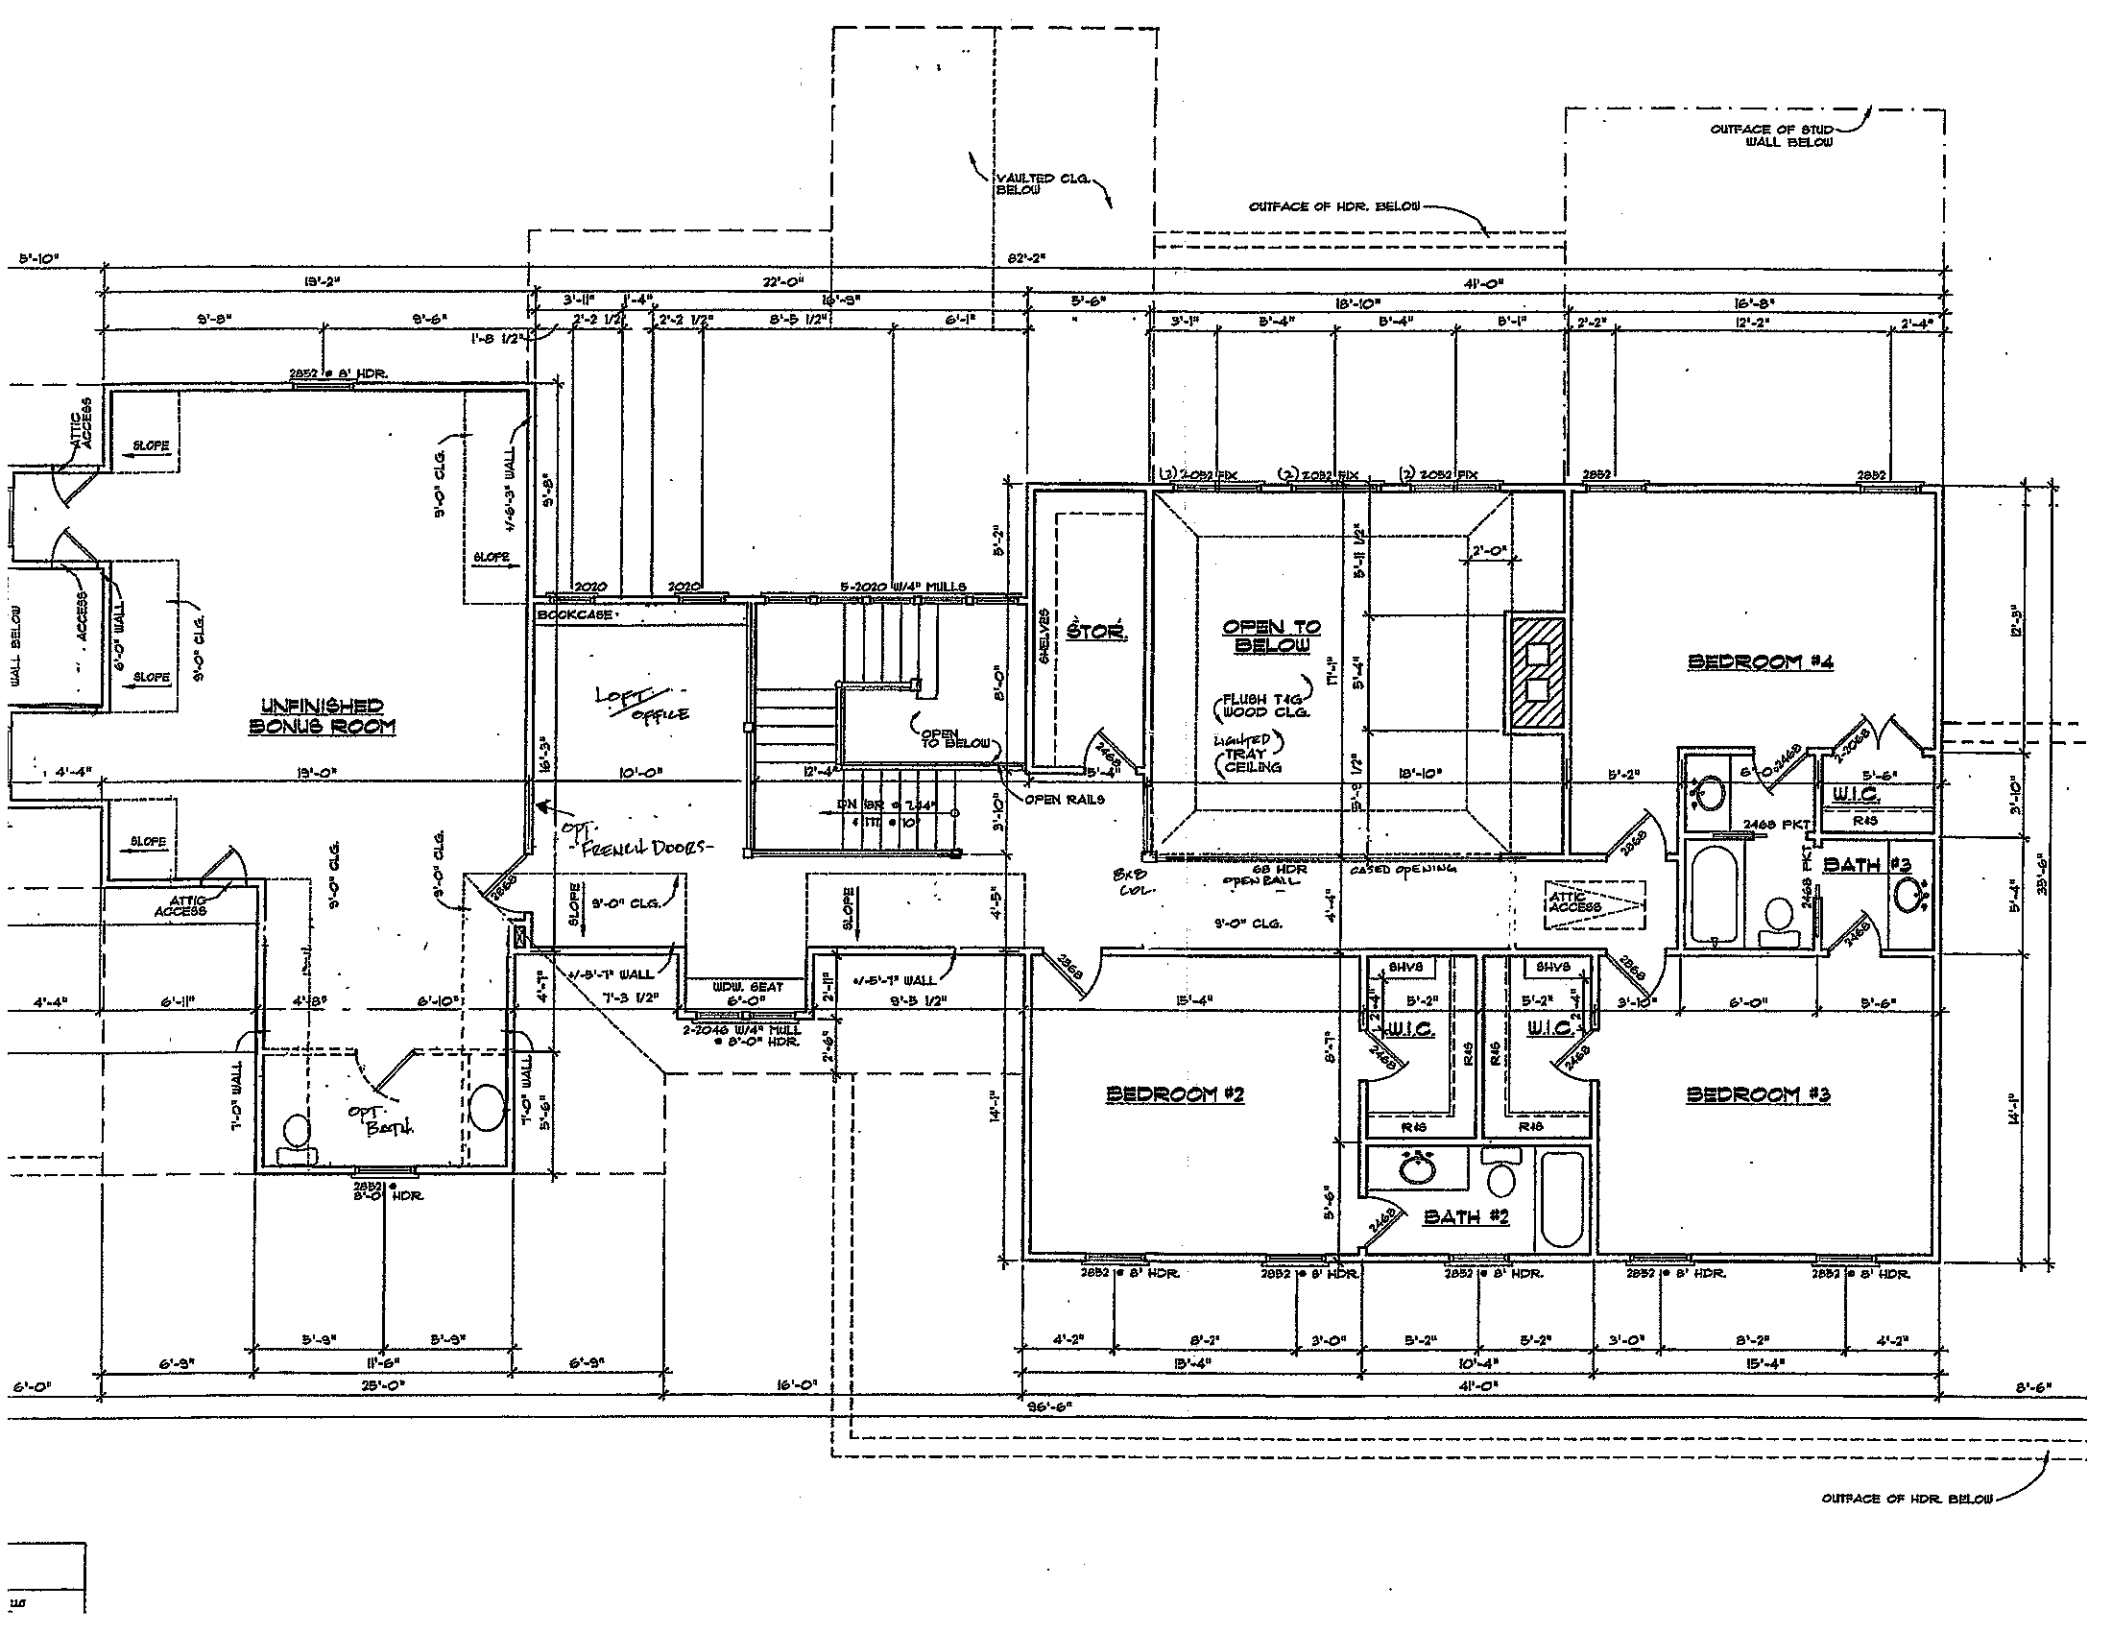

KEEPING ROOM
VAULT
VAULT
KITCHEN
CAB. ABOVE
SNACK BAR
36" HIGH
BREAKFAST NOOK
COVERED PORCH
PORCH F.F.=-4"
MASTER SUITE
13'0"
MASTER BATH
42"x72" JETTED TUB
SHOWER
MASTER CLOSET
FAMILY ROOM
42" FIREPLACE W/FLUSH HEARTH
PWDR. RM.
OPEN RAILS
COATS
PANTRY
3 CAR GARAGE
LAUNDRY
BUTLER'S PANTRY
DINING ROOM
FOYER
STUDY
COVERED PORCH
PORCH F.F.=-4"
BRICK FLOOR
BRICK STEPS
BEAM ABOVE
REF
BUILT-IN
BUILT-INS
BUILT-IN CAB.
TILE FLR.
BEADED BD. WALLS
TYP. 10" BOX COLUMN.
OPTIONAL FRENCH DOORS
10" BOXED CLMN. SEE DETAIL 6/12
BOXED CLMN. 20"x20" BRICK
58'-0"
88'-0"
41'-0"
25'-0"
16'-0"


OUTFACE OF STUD WALL BELOW
VAULTED CLG. BELOW
OUTFACE OF HDR. BELOW
82'-2"
41'-0"
UNFINISHED BONUS ROOM
OPT. OFFICE
OPEN TO BELOW
STOR.
BOOKCASE
5-2020 W/4" MULLS
OPEN RAILS
OPT. FRENCH DOORS
FLUSH T&G WOOD CLG.
VAULTED TRAY CEILING
BEDROOM #4
BEDROOM #2
BEDROOM #3
BATH #2
BATH #3
W.I.C.
OPT. BATH
ATTIC ACCESS
SLOPE
WDW. SEAT
2-2046 W/4" MULL
CASED OPENING
2852 @ 8' HDR.
OUTFACE OF HDR. BELOW
86'-6"