
$30,000

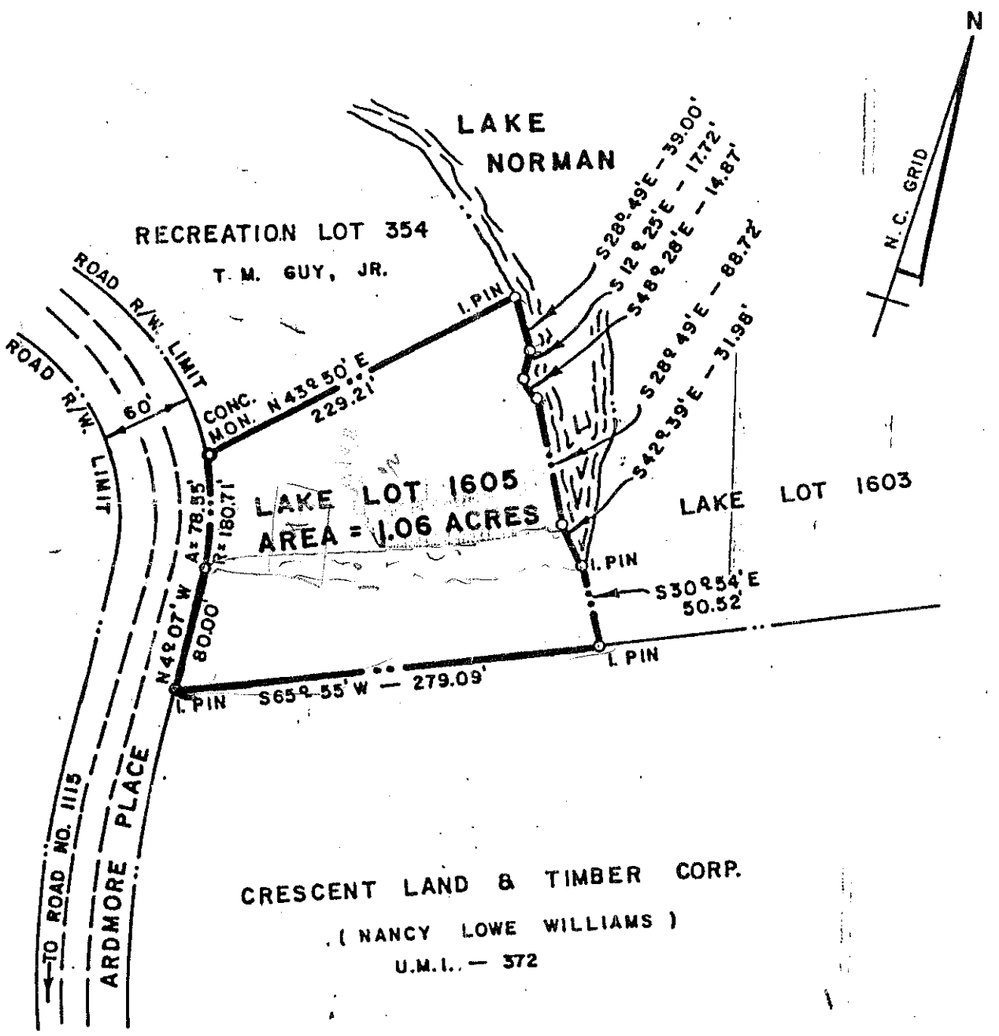

CRESCENT LAND & TIMBER CORP.

(NANCY LOWE WILLIAMS)

U.M.I. — 372

NOTE:
BUILDING SETBACK LINES ARE
25 FT. FROM ROAD RIGHT OF WAY LIMIT
50 FT. FROM LAKE BOUNDARY AND
10 FT. FROM SIDE LOT LINE

REFERENCE:
PLAT BOOK 15, PAGE 71
REF. DWG. NO. C.F. 8-II

CRESCENT LAND & TIMBER CORP.
LAKE NORMAN
LOTS
LOT 1605
DAVIDSON TOWNSHIP
IREDELL COUNTY, N. C.

SCALE: 1" = 100'
MISC. BOOK NO. 670

NOVEMBER 29 1983
DWG. NO. C.F. 8-II-6