

DAS DON ALLEN & ASSOCIATES, P.A.
ENGINEERING - SURVEYING - PLANNING
111-B Roseway Drive - Mooresville, N.C. 28115
(704) 664-7029 (704) 664-8041 Fax

I, certify that this map was drawn under my supervision from an actual survey made under my supervision recorded in deed book_____, page_____, and/or plat book 27, page 75, that the ratio of precision is 1:10,000, that this map was prepared in accordance with the General Statutes of North Carolina Chapter 89C. my hand and seal on the 15, day of AUGUST, A.D. 19 97.

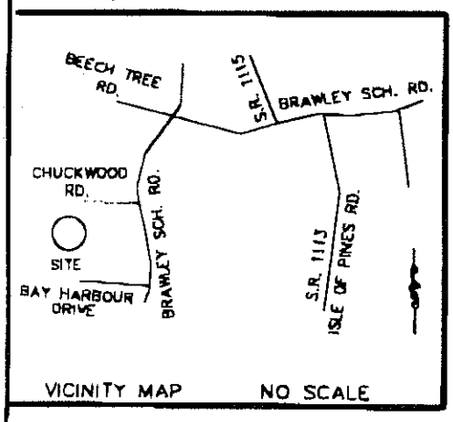

0-12-FI-C-NP-55
13-31-FI-CI-NP-55
32-47 FR-CI-NP-55-56

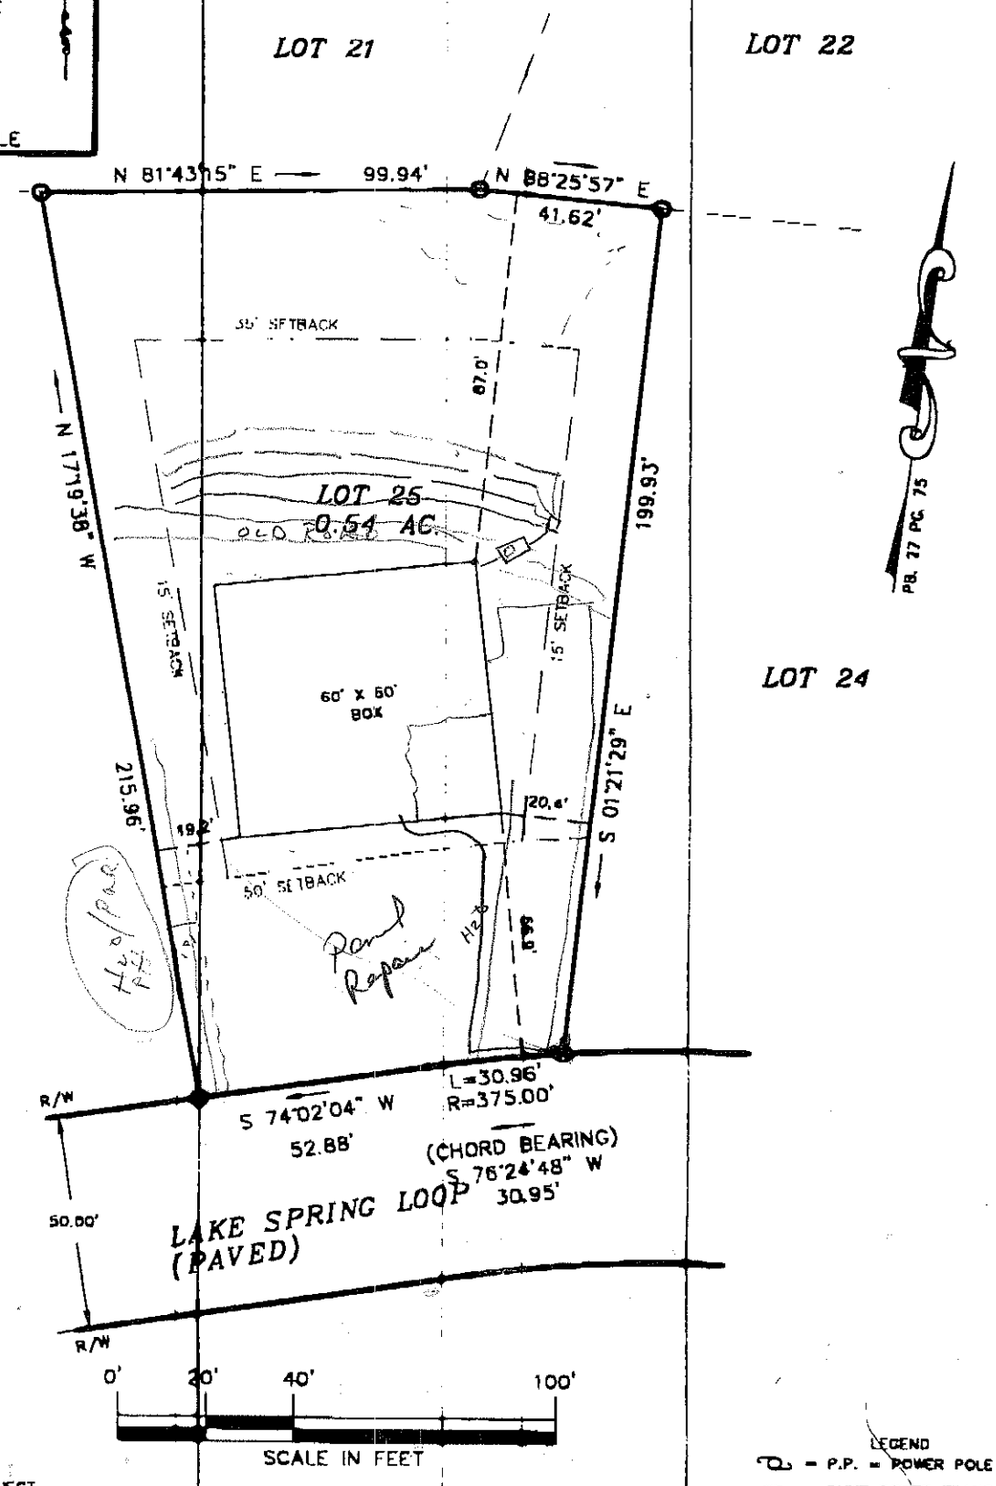

NOTES
1) THIS PROPERTY MAY BE SUBJECT TO ANY EASEMENTS AND/OR RIGHTS OF WAY OF RECORD.
2) ACREAGE COMPUTED BY THE COORDINATE METHOD.
3) UNDERGROUND POWER

LEGEND
P.P. = POWER POLE
= DUKE POWER TRANS.
E.I.P. = EXISTING IRON FOUND
I.P.S. = #4 REBAR SET
R/W = RIGHT-OF-WAY
W = WELL

PLOT PLAN SURVEY

OF

LOT 25 THE HARBOUR PH. 3 MAP 1

DAVIDSON TWSP., IREDELL CO., N.C.

SCALE 1" = 40'

ACQUIRED BY: SAUSSY BURBANK

FIELD BOOK:
FILE: 4202708
TAX MAP NO: