

DAS DON ALLEN & ASSOCIATES, P. A.
ENGINEERING * SURVEYING * PLANNING
933 Brawley School Rd. * Mooresville, N.C. 28115
(704) 664-7029 (704) 664-8041 Fax

I, certify that this map was drawn under my supervision from an actual survey made under my supervision recorded in deed book_____, page_____, and/or plat book 27, page 75, that the ratio of precision is 1':10,000, that this map was prepared in accordance with the General Statutes of North Carolina Chapter 89C.

my hand and seal on the 20, day of JUNE, A.D. 19 97.

_____

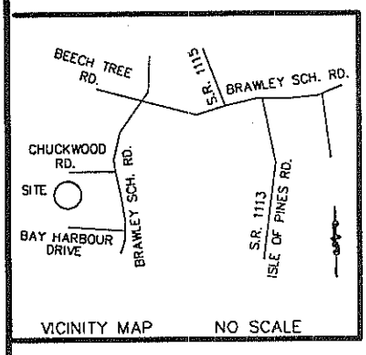

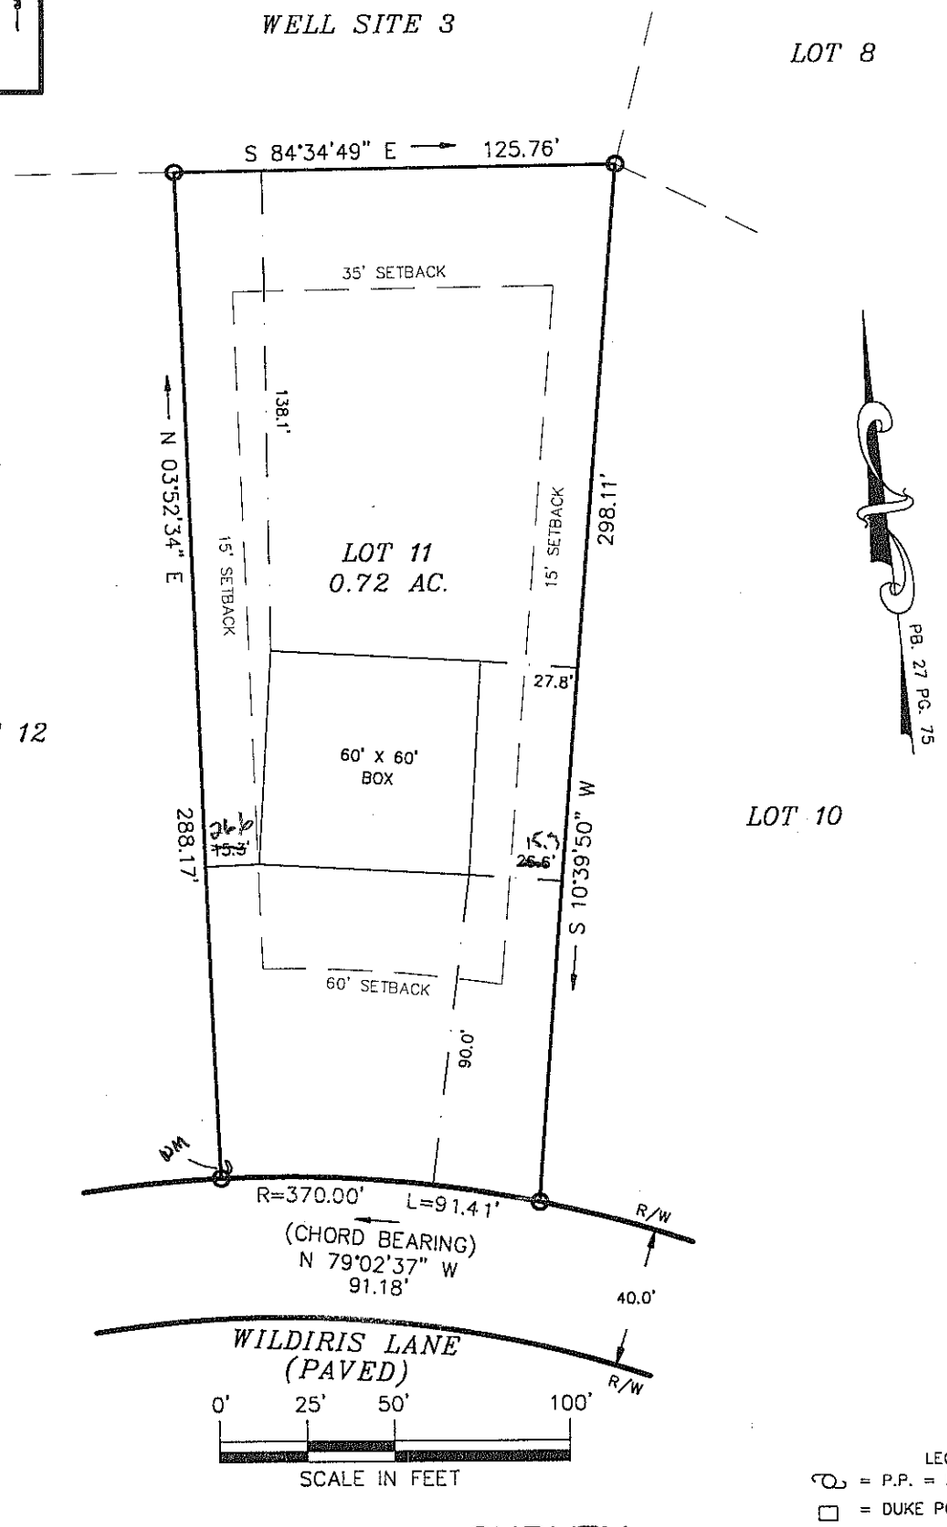

NOTES
1) THIS PROPERTY MAY BE SUBJECT TO ANY EASEMENTS AND/OR RIGHTS OF WAY OF RECORD.
2) ACREAGE COMPUTED BY THE COORDINATE METHOD.
3) UNDERGROUND POWER

LEGEND
= P.P. = POWER POLE
= DUKE POWER TRANS.
E.I.P. = EXISTING IRON FOUND
I.P.S. = #4 REBAR SET
R/W = RIGHT-OF-WAY
(W) = WELL

PLOT PLAN SURVEY

OF

LOT 11 THE HARBOUR PH. 3 MAP 1

SCALE 1" = 50' DAVIDSON TWSP., IREDELL CO., N.C.

ACQUIRED BY: SAUSSY BURBANK

FIELD BOOK:
FILE: SM-4068706
TAX MAP NO: