
EXHIBIT MAP


THE FARMS PHASE 3, MAP 3
PLAT BOOK 47, PAGE 12
LOT 415

LEGEND

- RIGHT OF WAY
- PROPOSED HOUSE FOUNDATION
- PROPOSED DRIVE/PORCH
- EDGE OF PAVEMENT

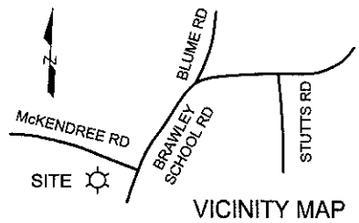

VICINITY MAP
(NO SCALE)

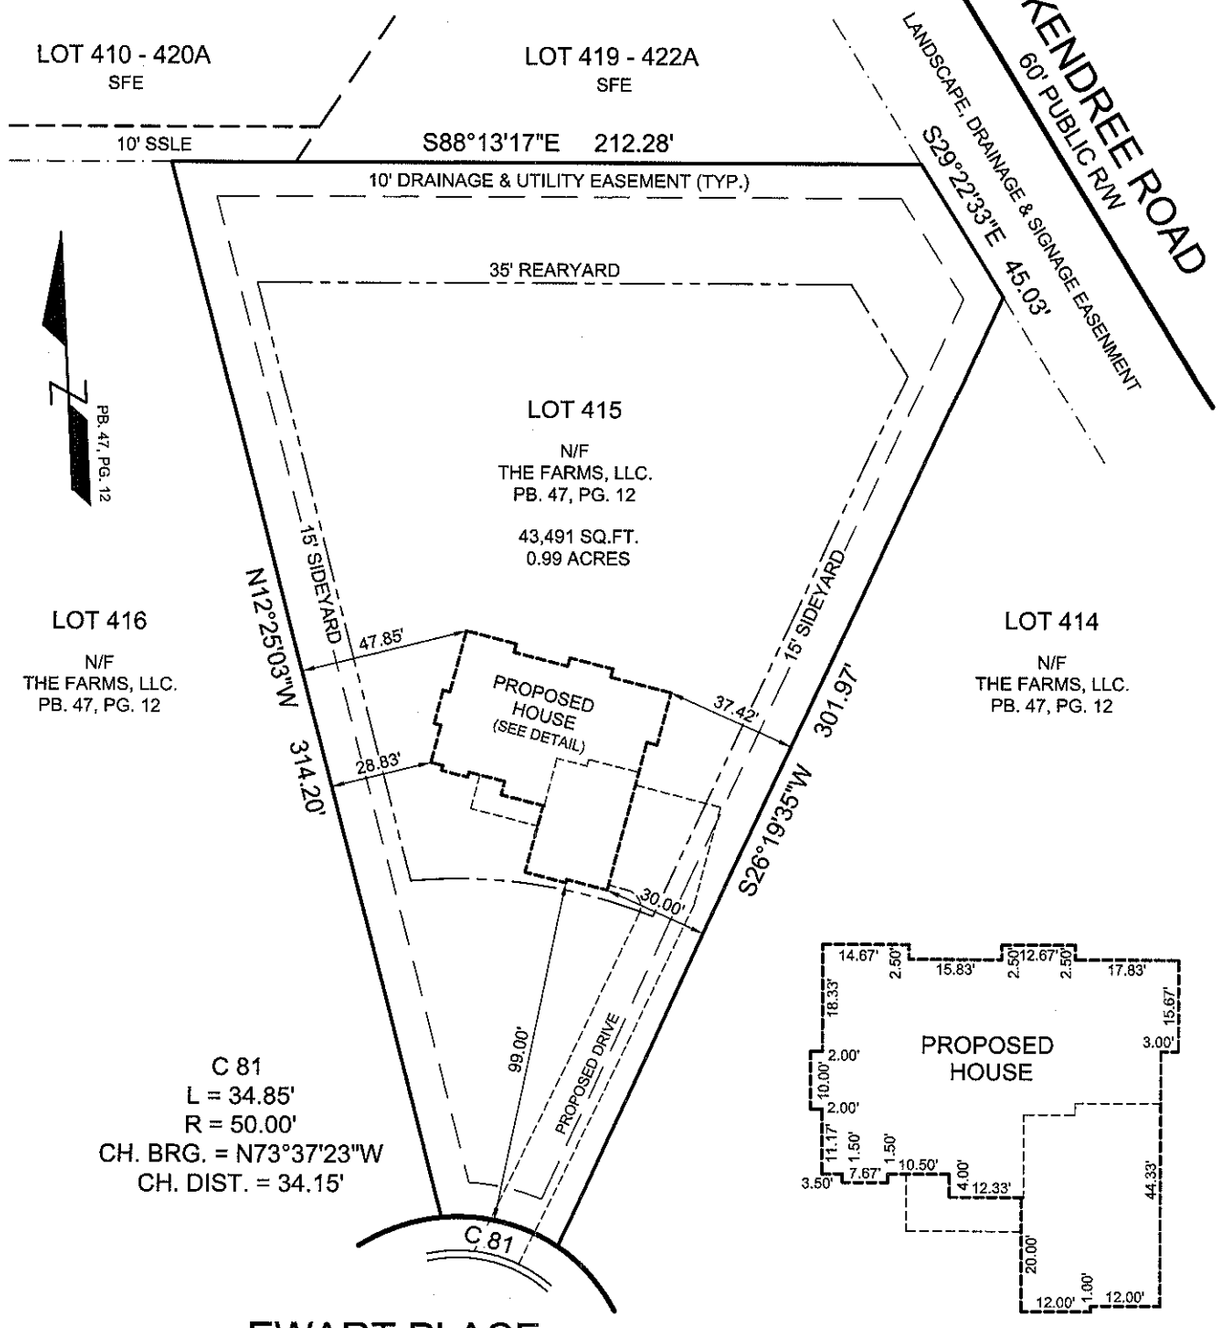

DETAIL
1" = 30'

Acknowledgement Of
Plans Submittal ONLY!

Date 7/25/05

Date 7-25-05

REV. 7/18/05 CHANGED PROPOSED HOUSE TO GARAGE RIGHT

SUMMIT
LAND SURVEYING COMPANY
18716 W. CATAWBA AVENUE
CORNELIUS, NC 28031
(704) 895-0955

PREPARED FOR

T. WHELAN HOMES, INC.

125 EWART PLACE
DAVIDSON TOWNSHIP IREDELL COUNTY
NORTH CAROLINA
JUNE 23, 2005

GRAPHIC SCALE
0' 25' 50'
1" = 50'

JOB NO. 05-0715R
DWG NO. 47-12-415