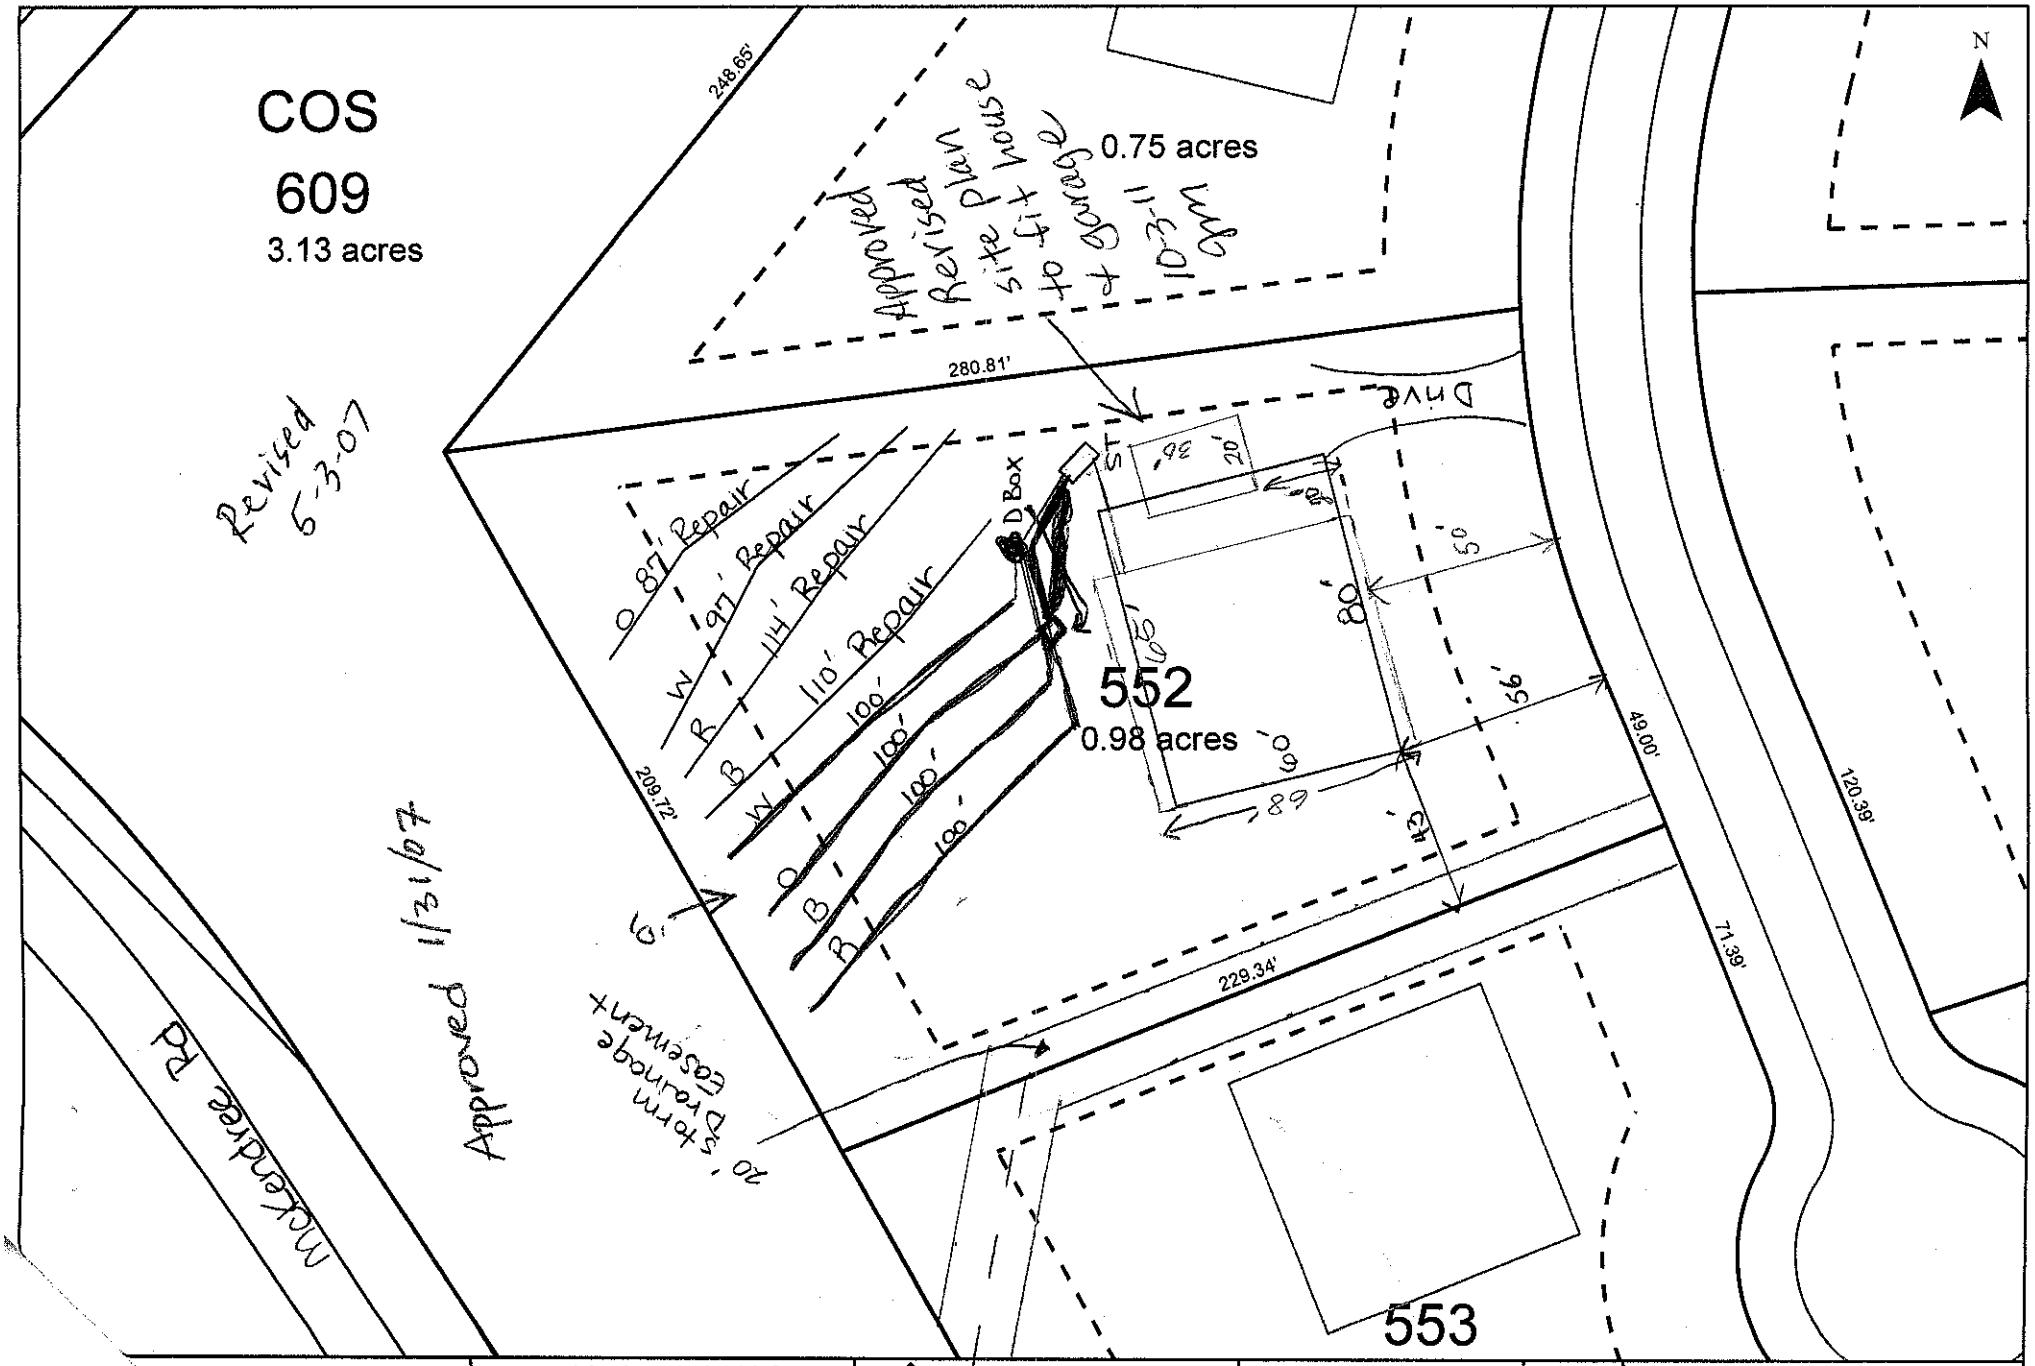


Scale: 1 inch equals 50 feet	S&ME	The Farms - Phase V	FIGURE
Drawn by: JBP		Lot 552	1
Reviewed by: KS		Iredell, North Carolina	
Date: December 2006	ENVIRONMENTAL SERVICES • ENGINEERING • TESTING	Job No. 1588-05-070	