
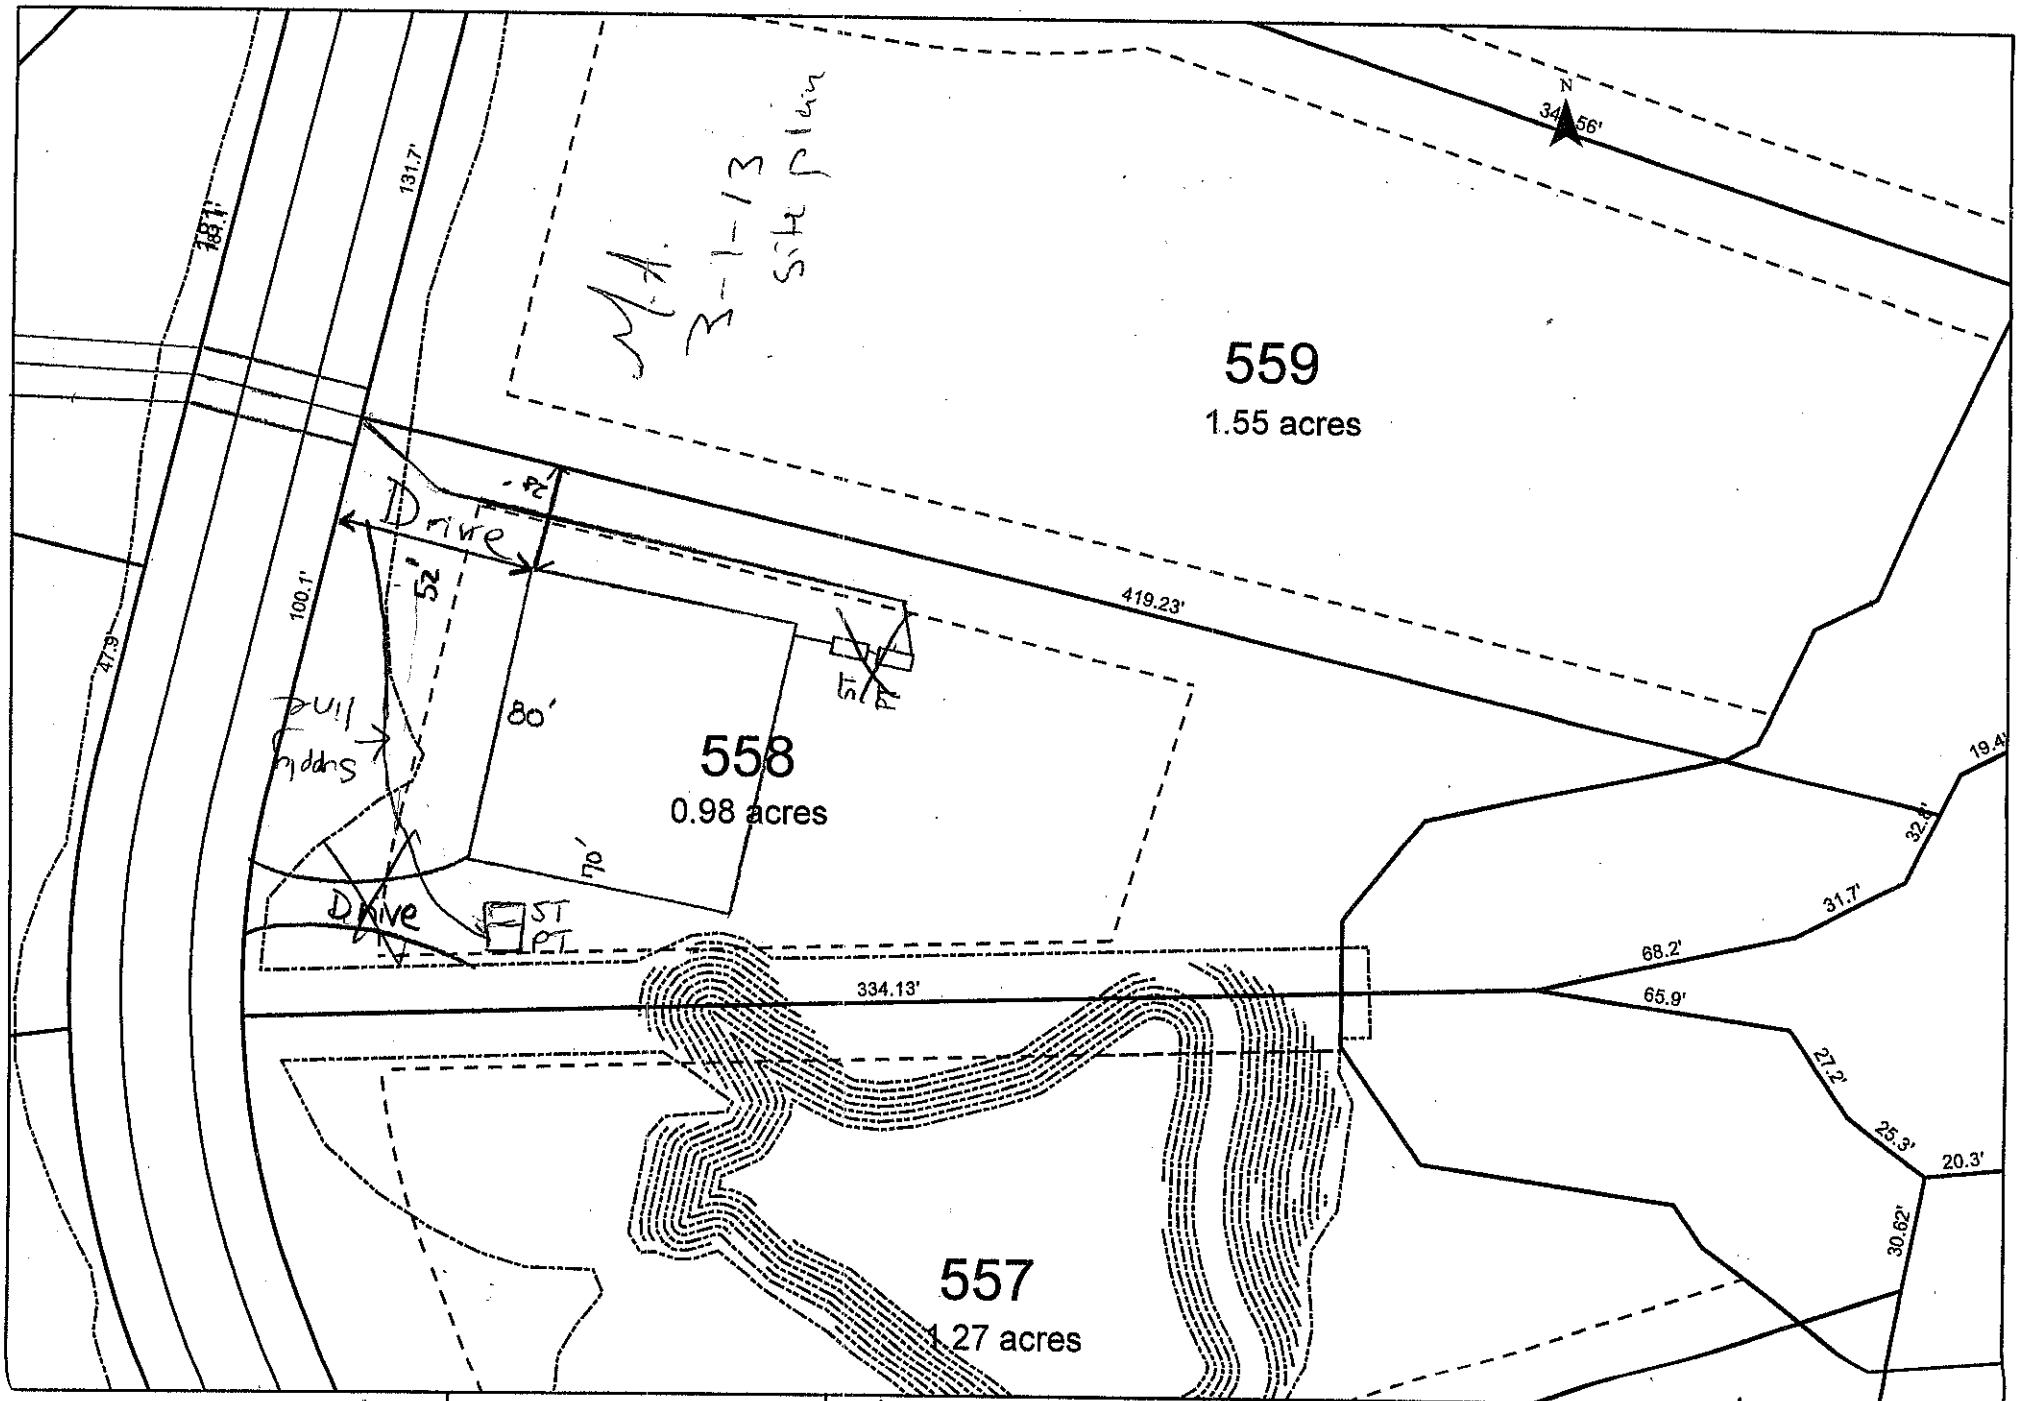


Scale: 1 inch equals 50 feet	S&ME	The Farms - Phase V	FIGURE
Drawn by: JBP	ENVIRONMENTAL SERVICES · ENGINEERING · TESTING	Lot 558	1
Reviewed by: KS		Iredell County, NC	
Date: February, 2007		S&ME Project #1588-05-070	

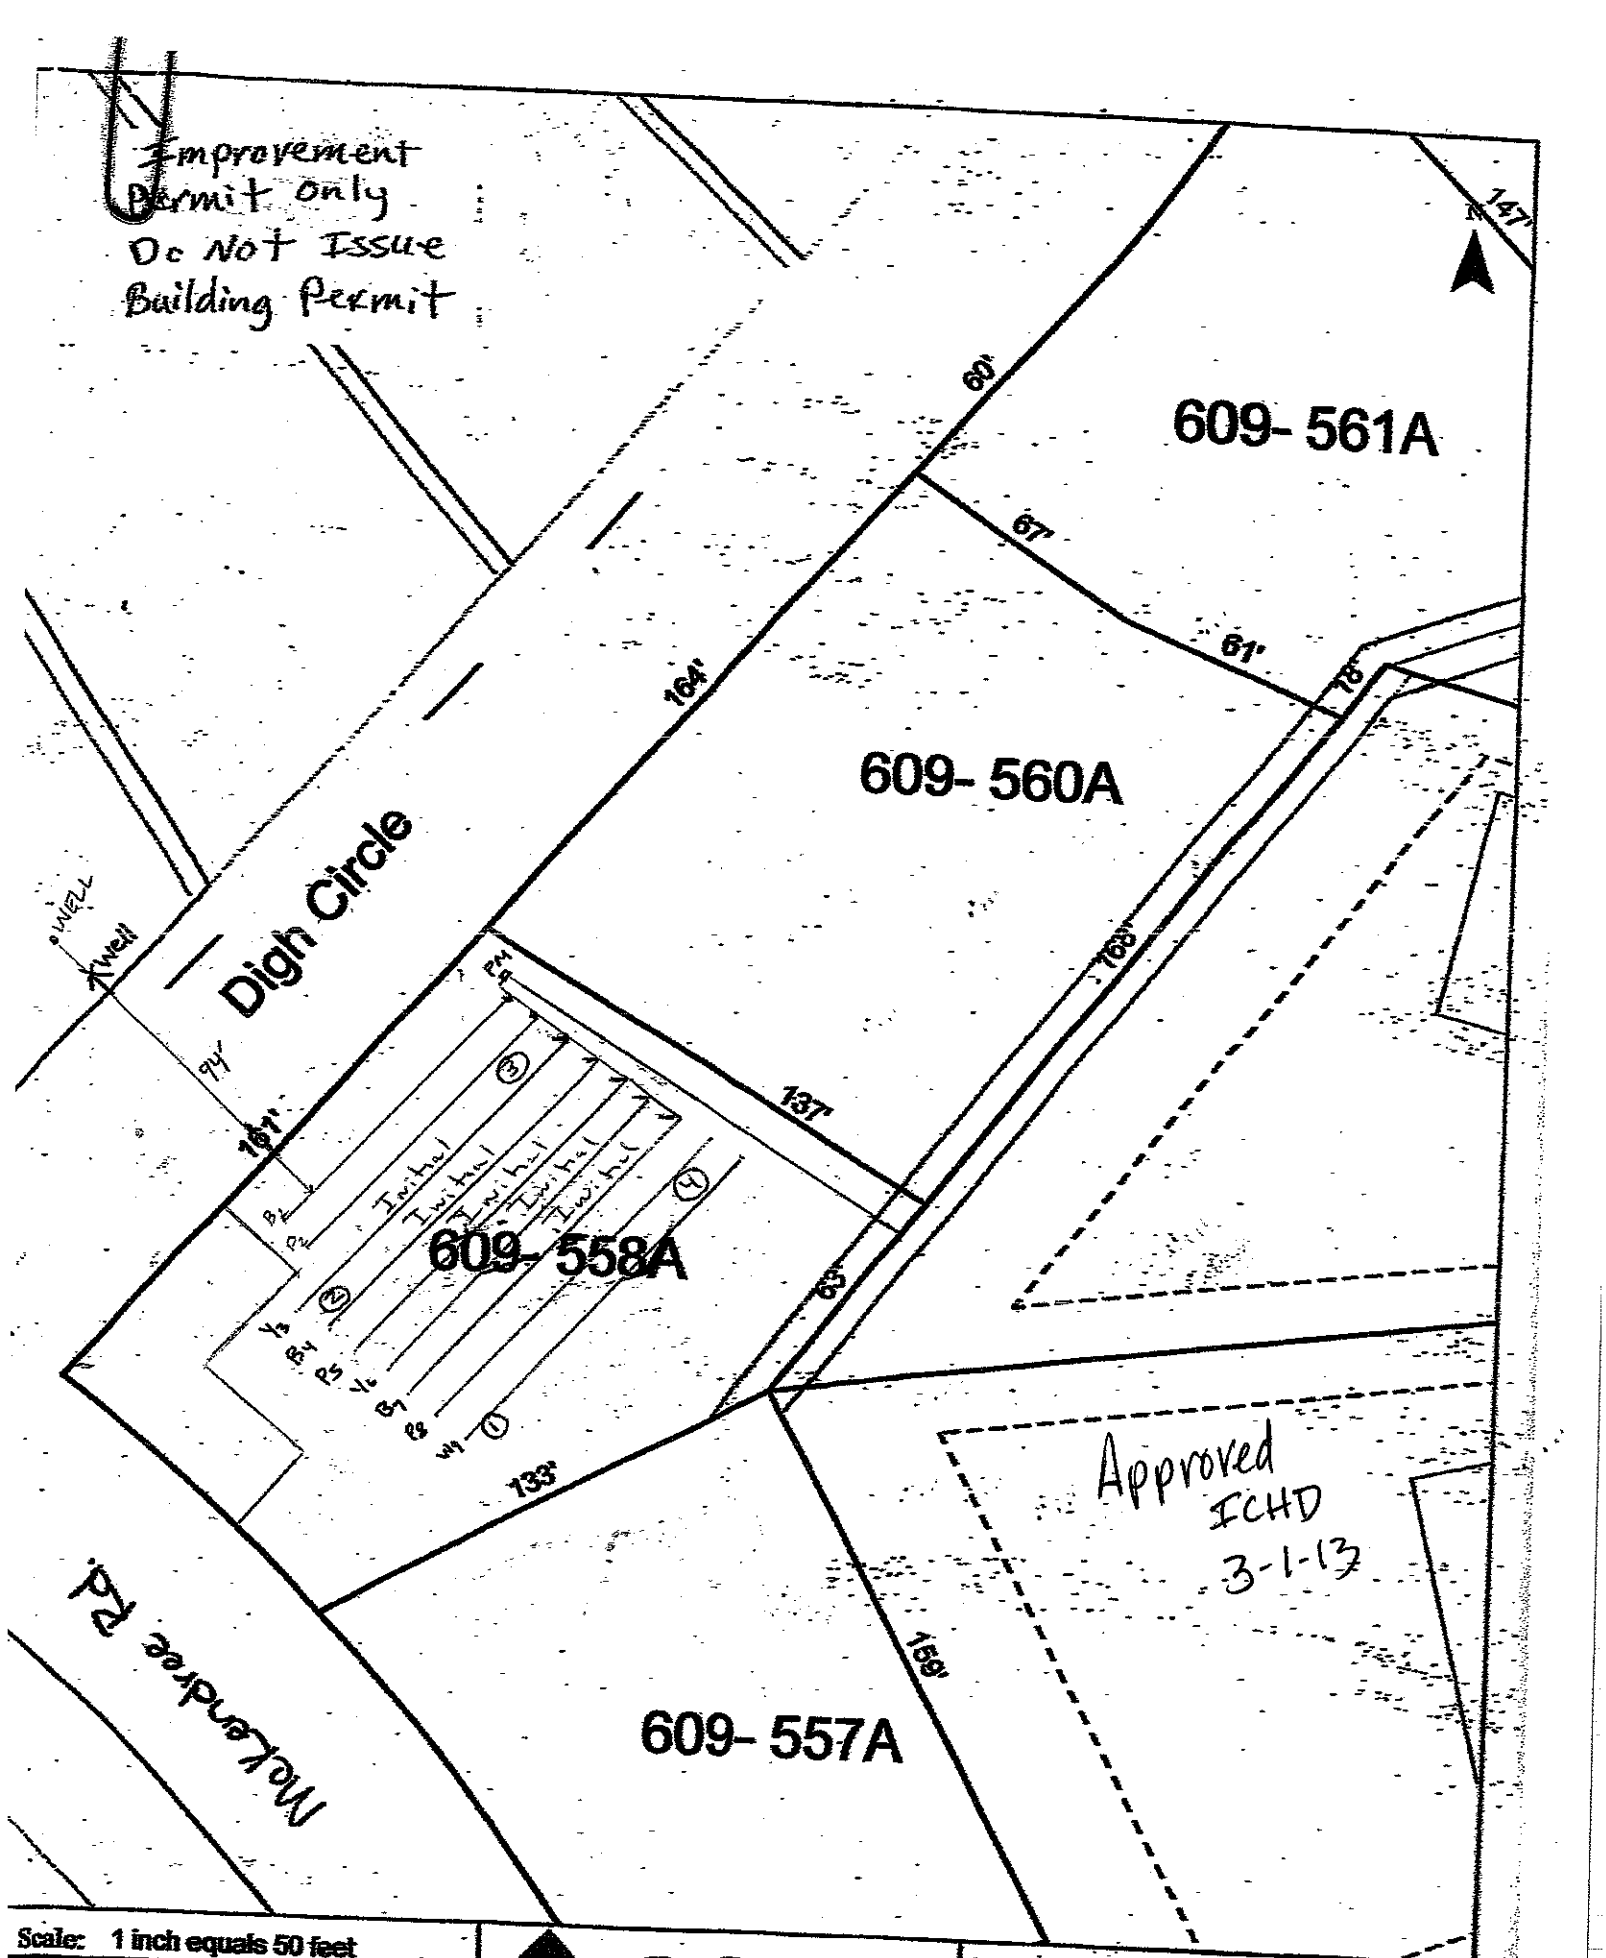

Scale: 1 inch equals 50 feet	S&ME	The Farms - Phase V	FIGURE
Drawn by: JBP		Lot 558	2
Reviewed by: KS		Iredell County, NC	
Date: February, 2007			