

DAS DON ALLEN & ASSOCIATES, P.A.
ENGINEERING * SURVEYING * PLANNING
933 Brawley School Rd. * Mooresville, N.C. 28115
(704) 664-7029 (704) 664-8041 Fax

I, certify that this map was drawn under my supervision from an actual survey made under my supervision recorded in deed book_____, page_____, and/or plat book_____, page_____, that the ratio of precision is 1':10,000, that this map was prepared in accordance with the General Statutes of North Carolina Chapter 89C. my hand and seal on the 19, day of SEPTEMBER, A.D. 19 95.

William M. Allen RLS

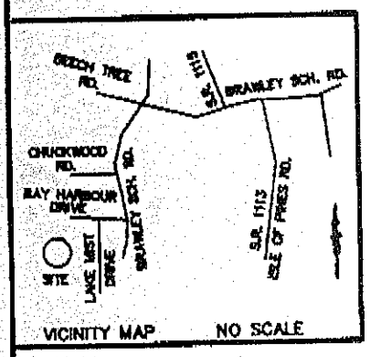

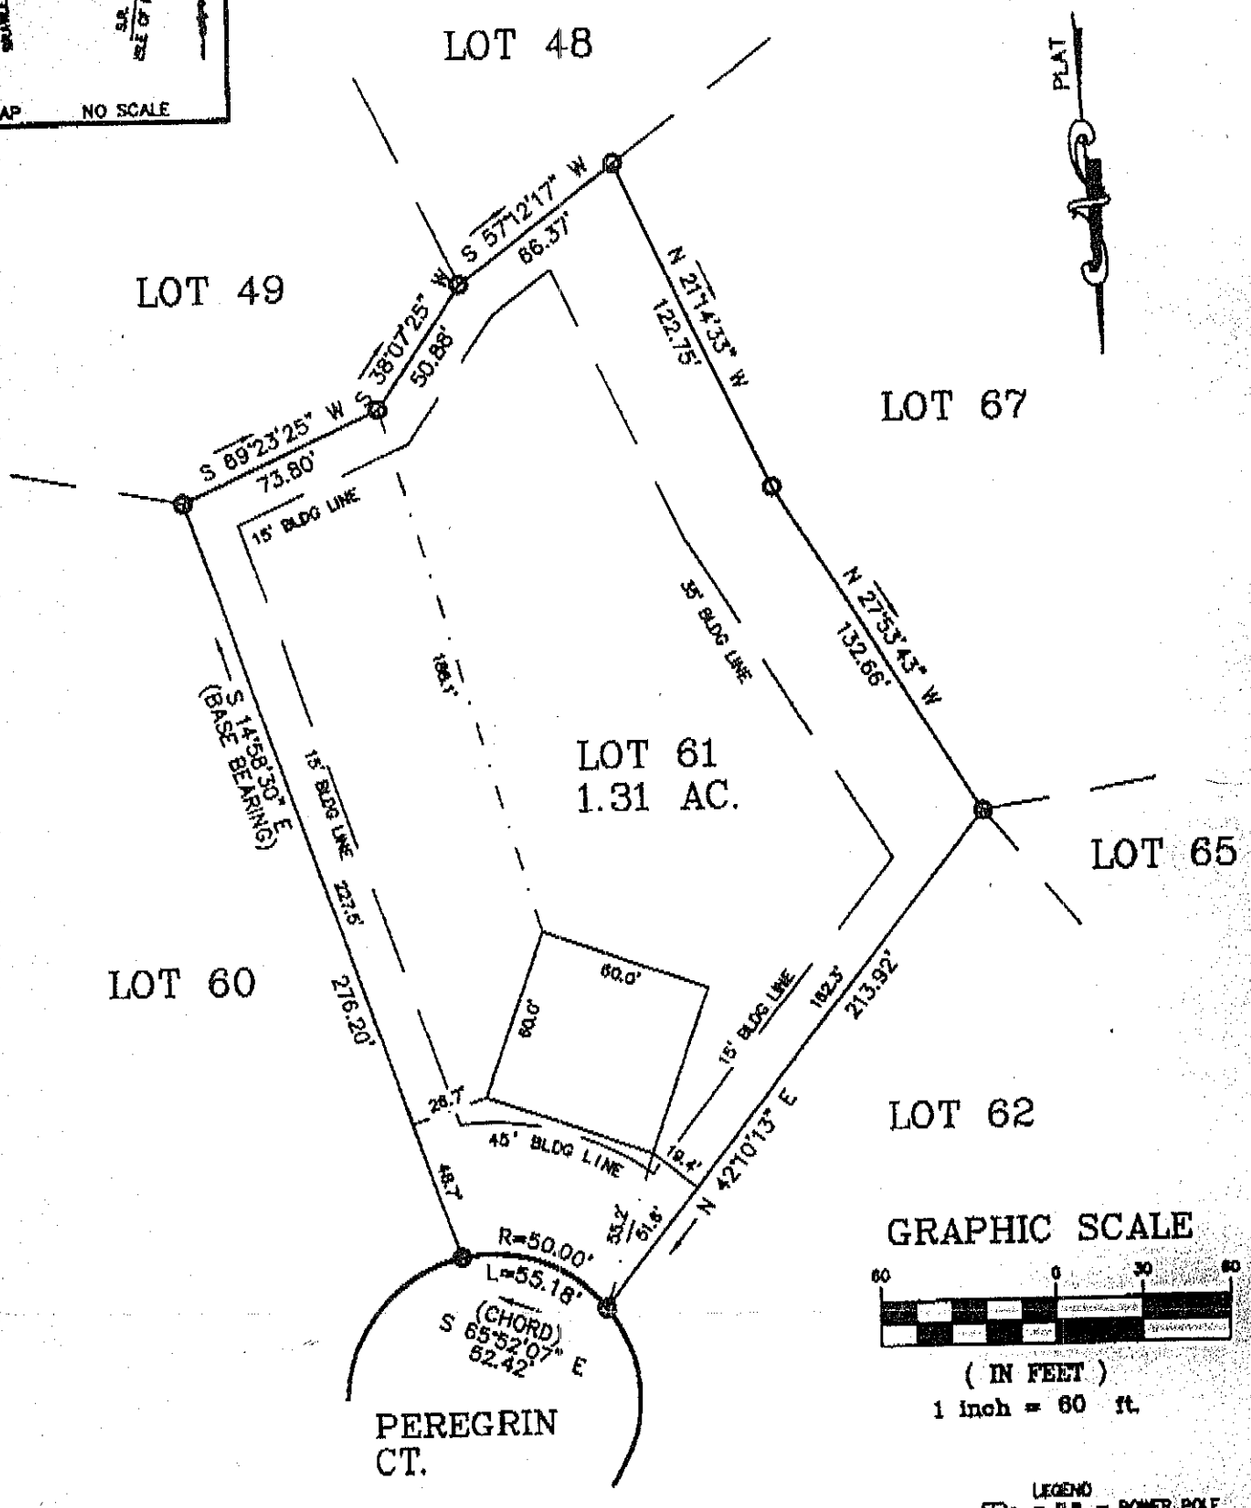

GRAPHIC SCALE

60 0 30 60

(IN FEET)

1 inch = 60 ft.

NOTES
1) THIS PROPERTY MAY BE SUBJECT TO ANY EASEMENTS AND/OR RIGHTS OF WAY OF RECORD.
2) ACREAGE COMPUTED BY THE COORDINATE METHOD.
3) UNDERGROUND POWER

LEGEND
P.P. = POWER POLE
= DUKE POWER TRANS.
E.I.P. = EXISTING IRON FOUND
I.P.S. = #4 REBAR SET
R/W = RIGHT-OF-WAY
W = WELL

PLOT PLAN SURVEY

OF

114 PEREGRIN CT.

LOT 61 THE HARBOURS

DAVIDSON TWSP., IREDELL CO., N.C.

SCALE 1"=60'

ACQUIRED BY: SAUSSY BURBANK

FIELD BOOK:
FILE: 2168509
TAX MAP NO: