
FILED
EDELL COUNTY

AM 2:47

0624 PG 114

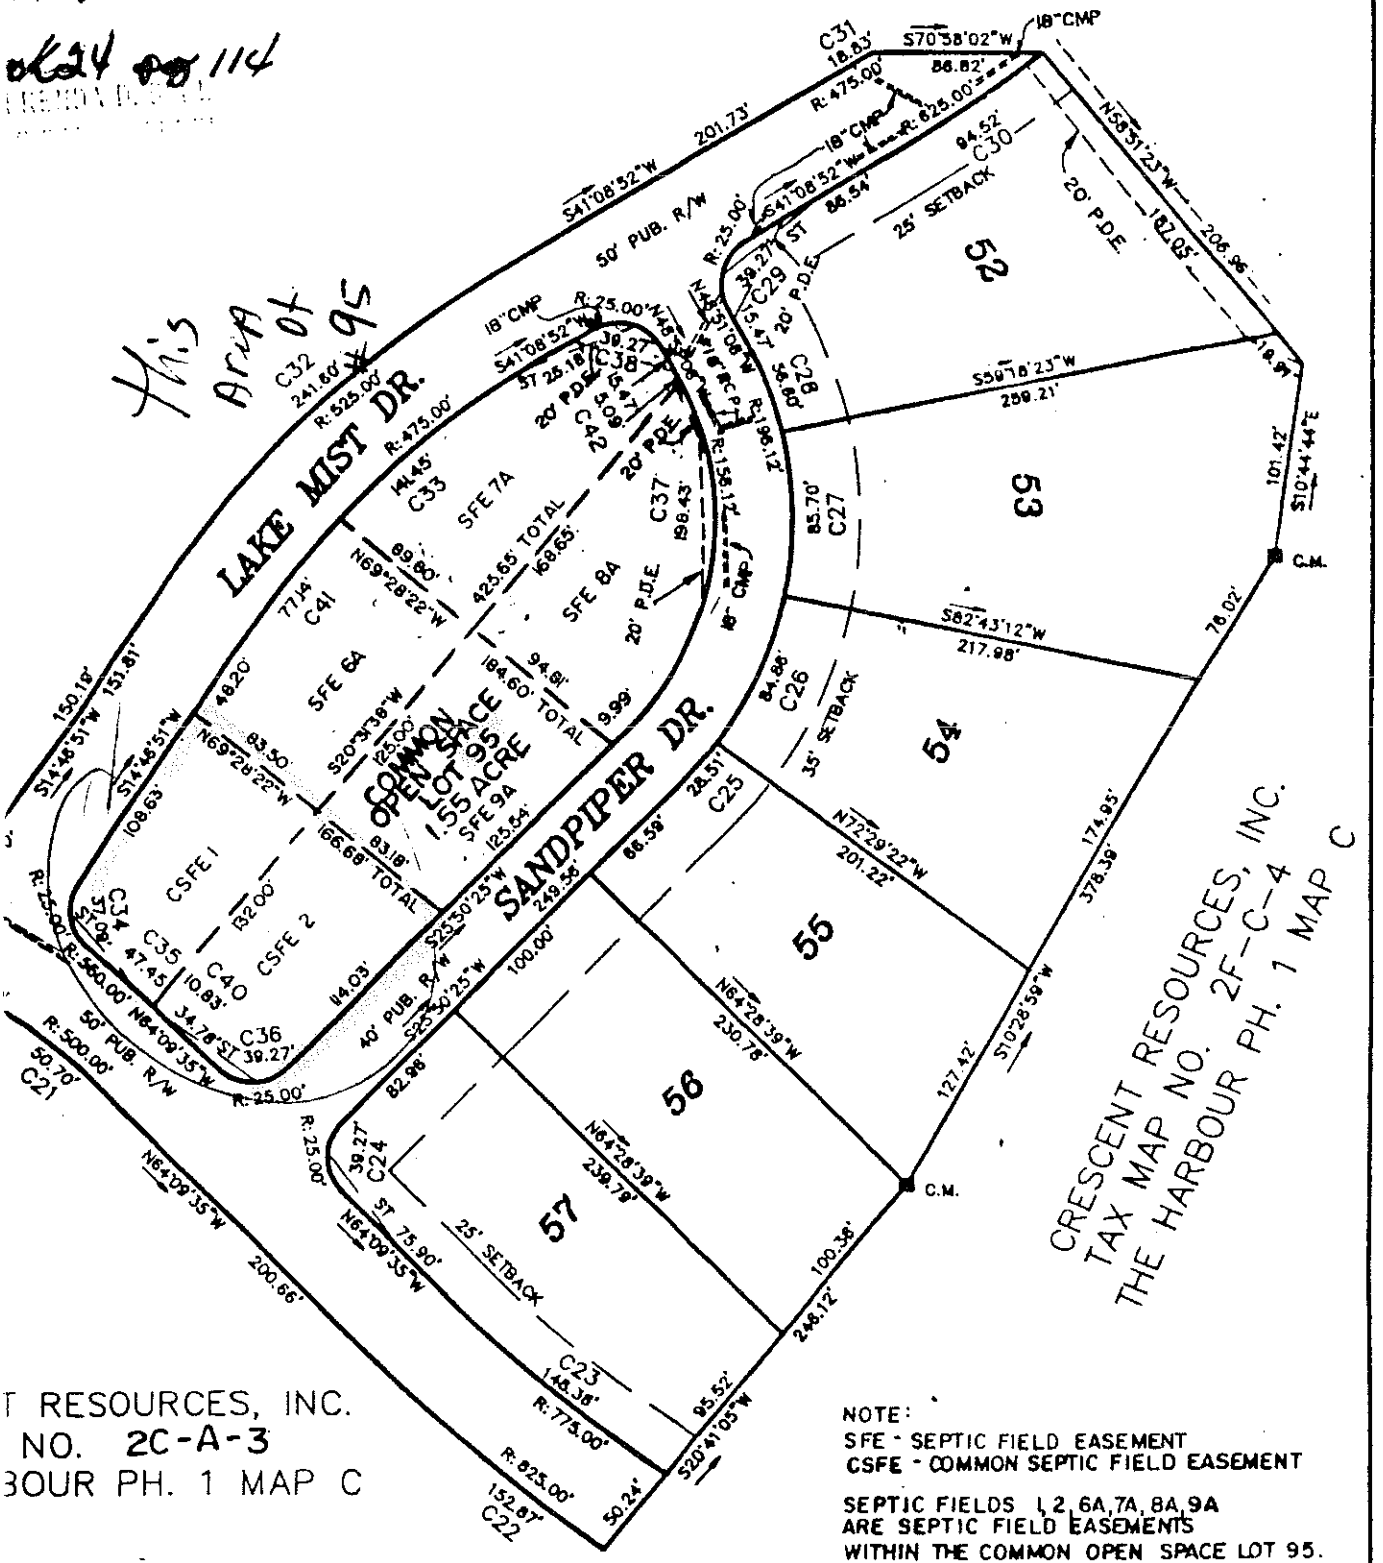

T RESOURCES, INC.
NO. 2C-A-3
BOUR PH. 1 MAP C

NOTE:
SFE - SEPTIC FIELD EASEMENT
CSFE - COMMON SEPTIC FIELD EASEMENT

SEPTIC FIELDS 1, 2, 6A, 7A, 8A, 9A ARE SEPTIC FIELD EASEMENTS WITHIN THE COMMON OPEN SPACE LOT 95. COMMON OPEN SPACE TO BE MAINTAINED BY THE HOMEOWNERS ASSOCIATION.

NORTH CAROLINA
REGISTERED

" I, JOHN R. YARBROUGH, CERTIFY THAT THIS PLAT WAS DRAWN UNDER MY SUPERVISION FROM AN ACTUAL SURVEY MADE UNDER MY SUPERVISION (DEED DESCRIPTION RECORDED IN BOOK 23 , PAGE 9); THAT THE RATIO OF PRECISION AS CALCULATED IS 1:10000+ WITH A MAXIMUM FIELD ERROR OF ANGULAR CLOSURE OF 7 1/2 SEC. PER ANGLE;