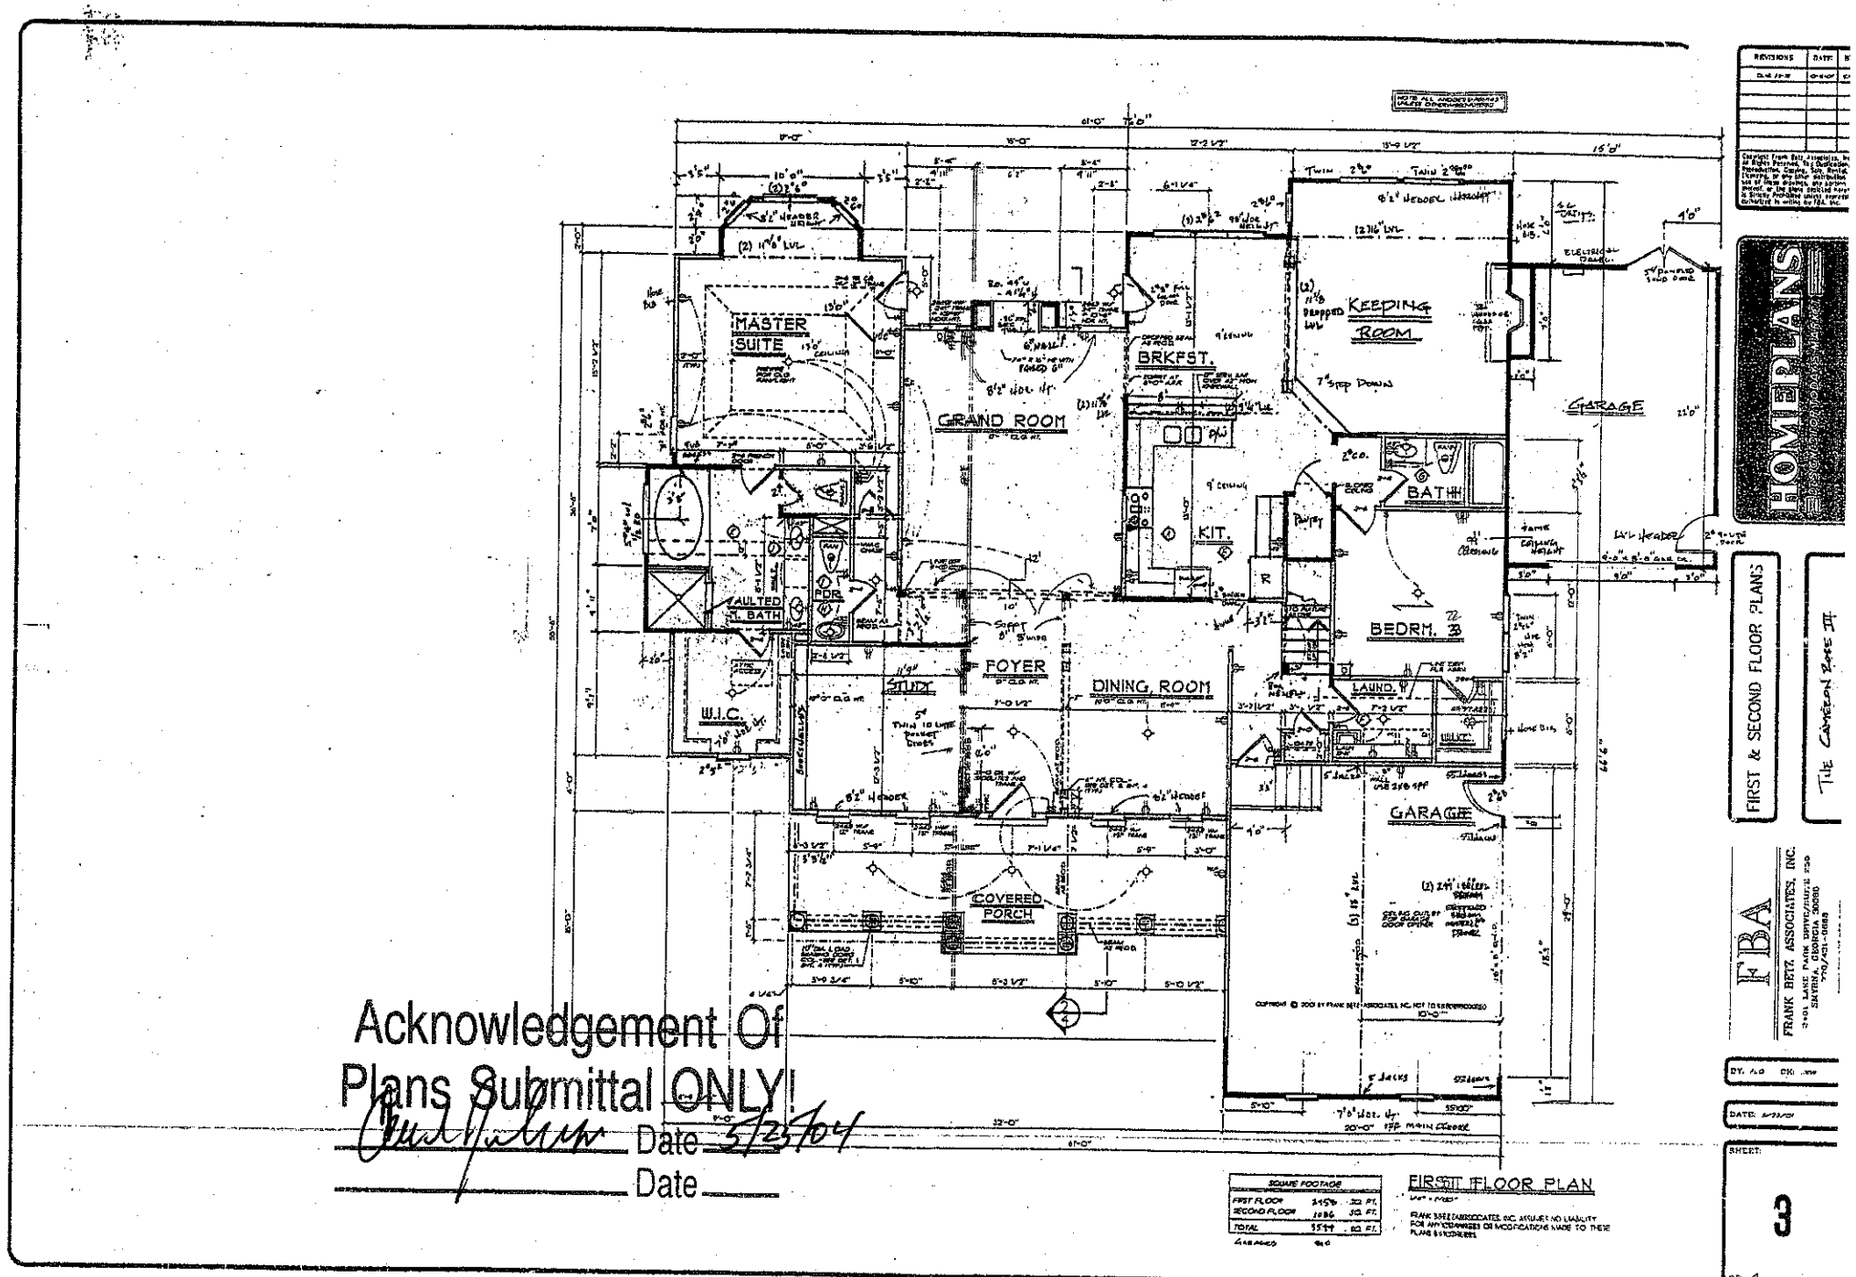


Acknowledgement Of
Plans Submittal ONLY!

_____ Date 5/25/04

_____ Date _____

HOME PLANS

FIRST & SECOND FLOOR PLANS

THE CAMERON BASE III

FBA
FRANK BETZ ASSOCIATES, INC.

SHEET: 3




SECOND FLOOR FRAMING PLAN

COPYRIGHT © 2022 BY FRANK BETZ ASSOCIATES, INC. NOT TO BE REPRODUCED

BEAM SCHEDULE

B1	

QUANTITIES

2x10 w/ M	23
2x10 - M	13

LEGEND

FRANK BETZ ASSOCIATES INC. ASSUMES NO LIABILITY FOR ANY CHANGES OR MODIFICATIONS MADE TO THESE PLANS BY OTHERS

REVISIONS

Copyright Frank Betz Associates, Inc.
All Rights Reserved. This set of plans and specifications is copyrighted and the property of Frank Betz Associates, Inc. It is not to be changed or copied in any form or manner whatsoever nor assigned to any third party without first obtaining the written permission and consent of Frank Betz Associates, Inc.

HOMEPLANS

2ND. FLOOR FRAMING PLAN

FBA
FRANK BETZ ASSOCIATES, INC.
2401 LAKE PARK DRIVE/SUITE 250

SHEET: 5