
145 Ragsdale Lot 218 The Farms

Acknowledgement Of Plans Submittal ONLY!

_____ Date _____

_____ Date 9/15/07

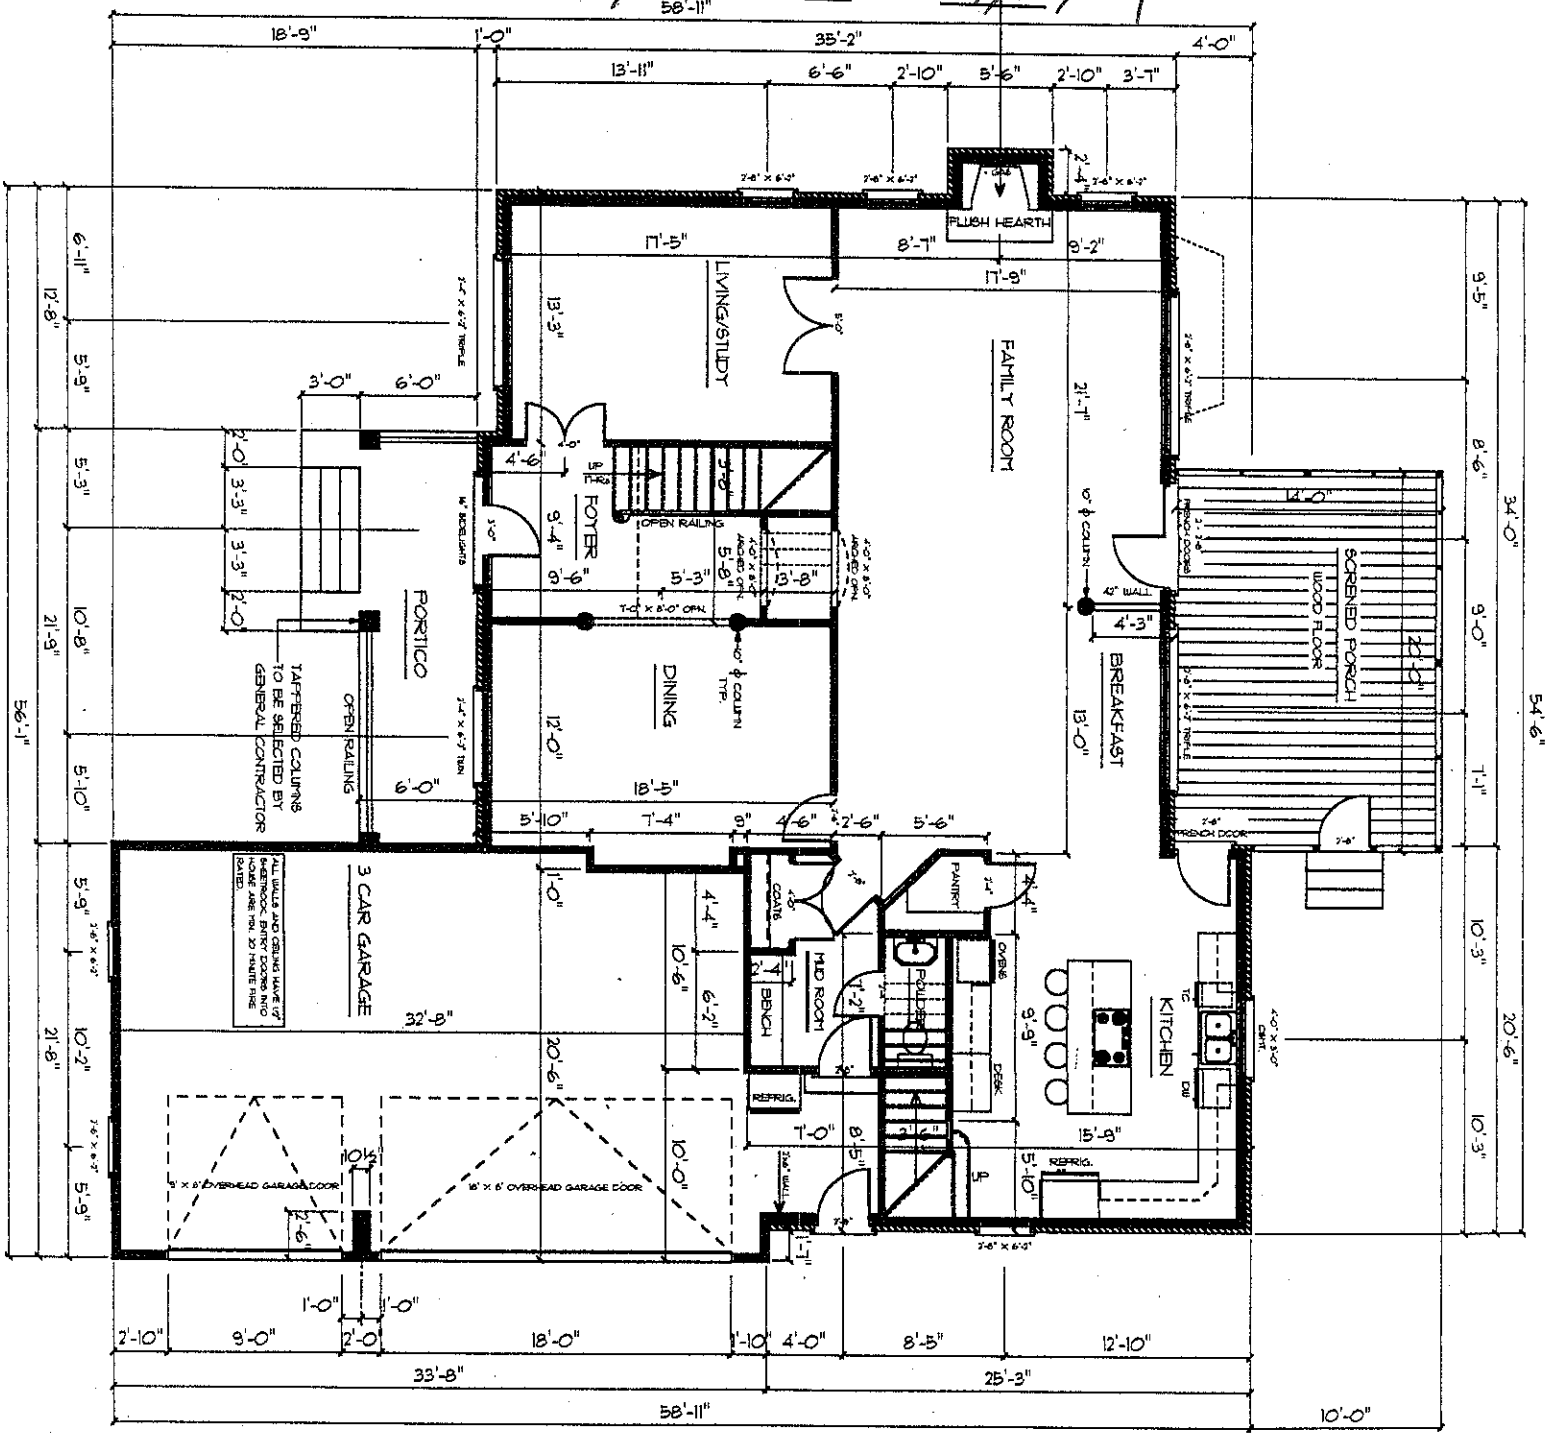


Arched Opening

Acknowledgement Of Plans Submittal ONLY!

Date _____

Date 9/15/21

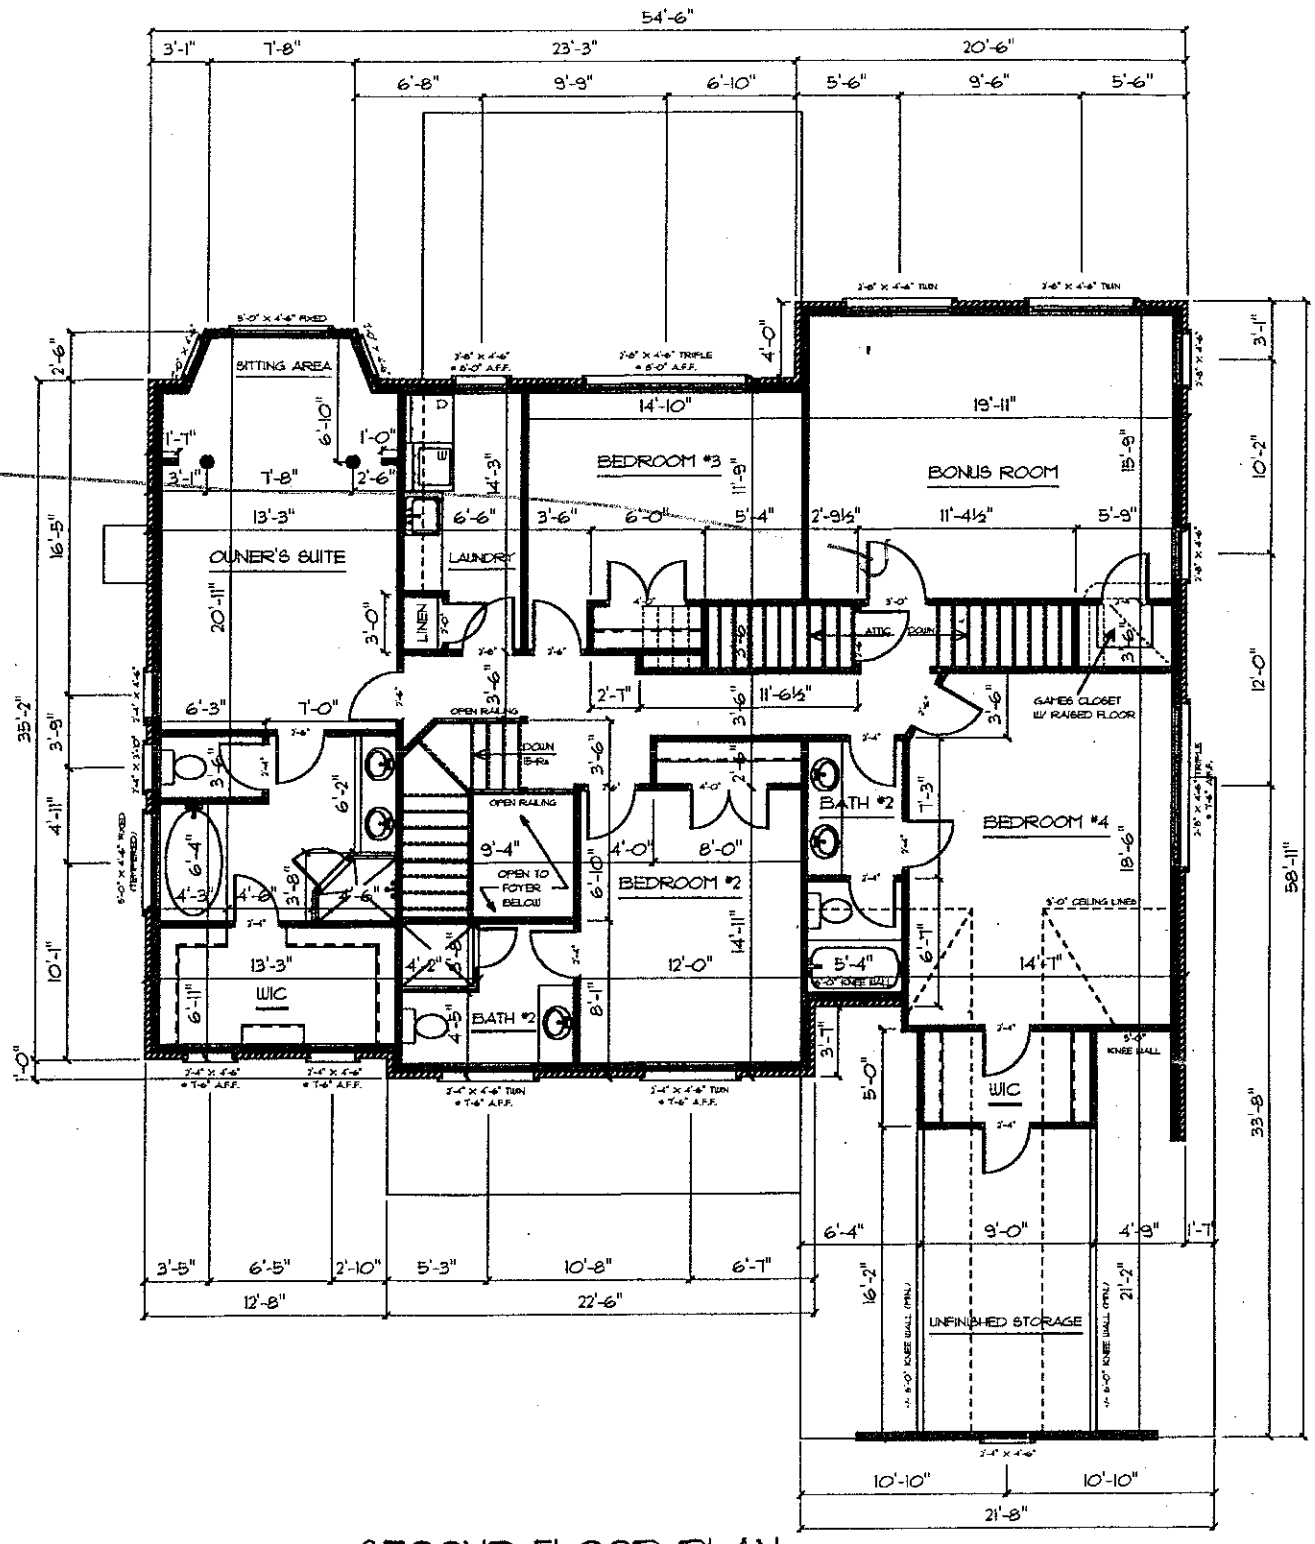


SECOND FLOOR PLAN 9'-0" CEILING HEIGHT

Acknowledgement Of
Plans Submittal ONLY!

Date _____

_____ Date 9/15/04

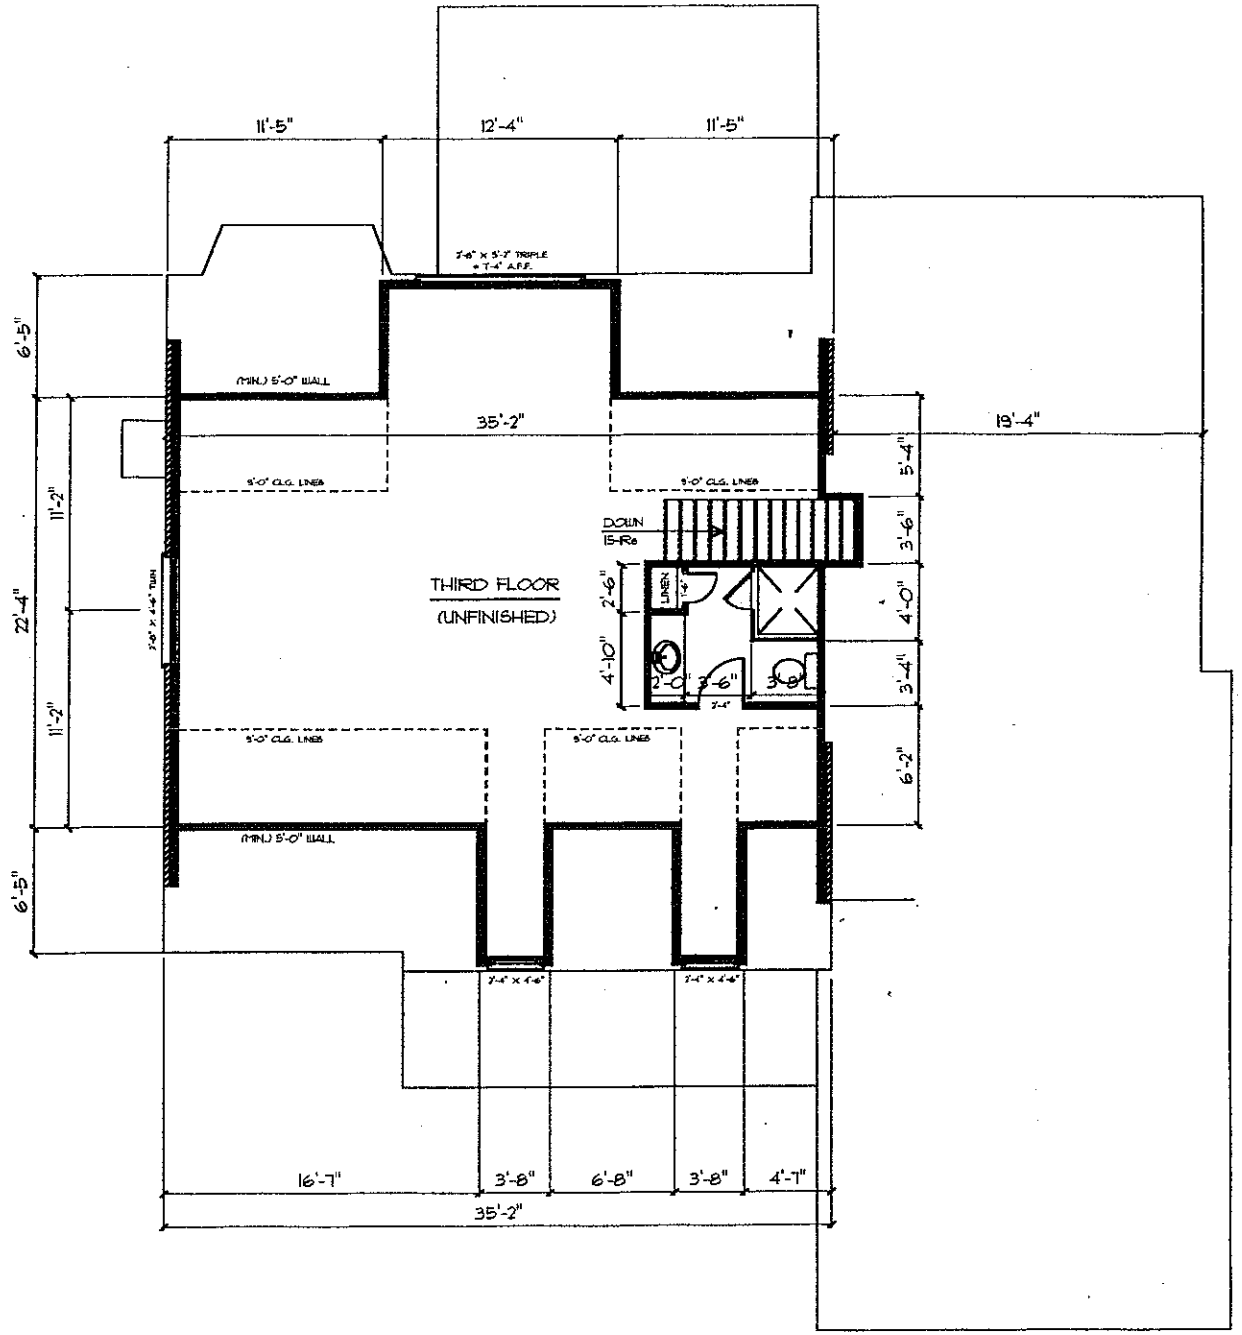

THIRD FLOOR PLAN 9'-0" CEILING HEIGHT

(UNFINISHED)