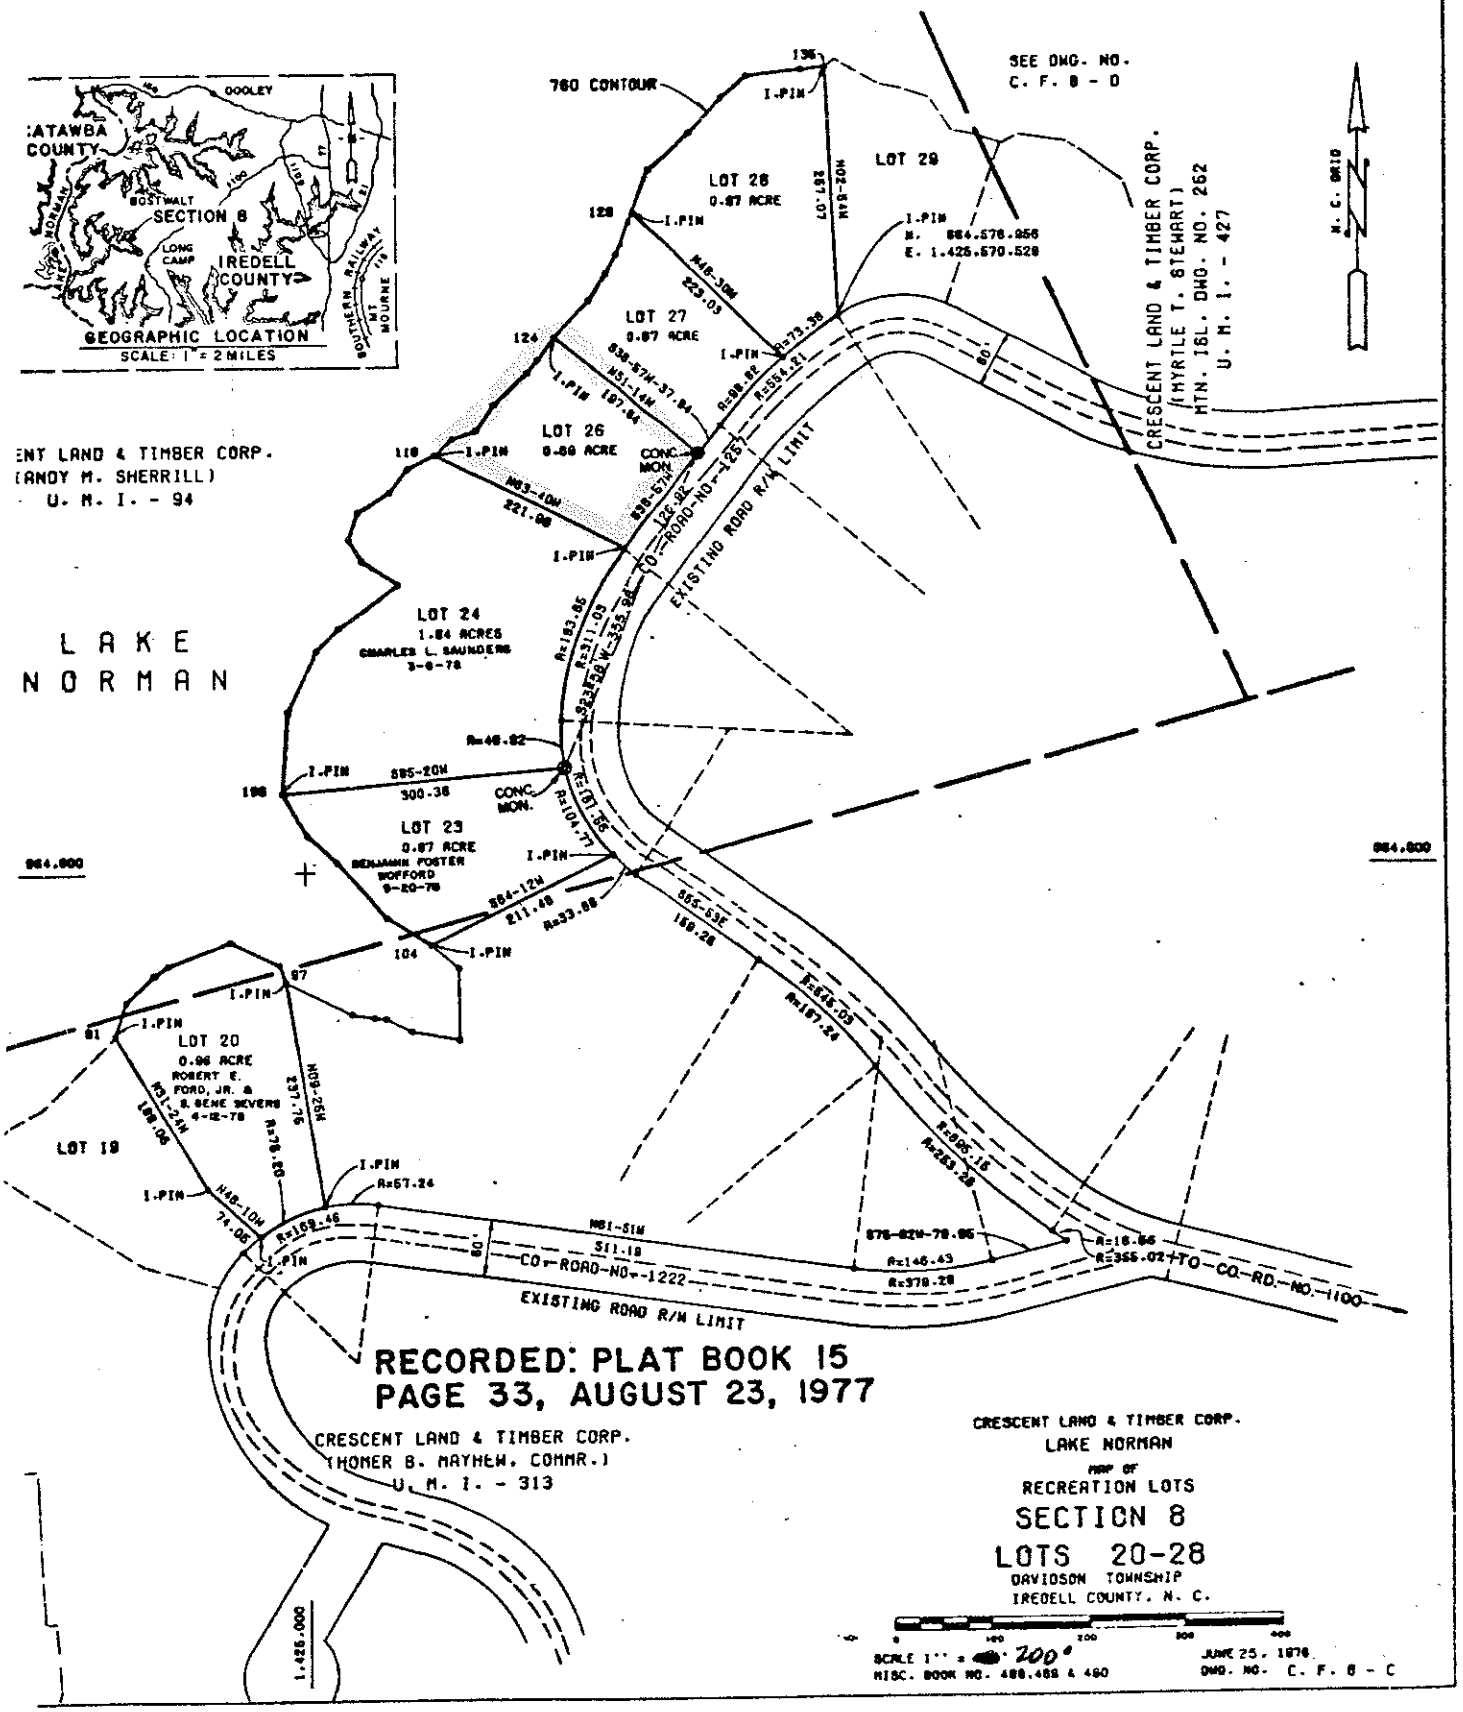

GEOGRAPHIC LOCATION
SCALE: 1" = 2 MILES
IREDELL COUNTY
SECTION 8
SEE DWG. NO. C. F. 8 - D
760 CONTOUR
LOT 28
0.87 ACRE
LOT 29
LOT 27
0.87 ACRE
LOT 26
0.88 ACRE
LOT 24
1.84 ACRES
CHARLES L. SAUNDERS
3-8-78
LOT 23
0.87 ACRE
BENJAMIN FOSTER WOFFORD
9-20-78
LOT 20
0.96 ACRE
ROBERT E. FORD, JR. & B. GENE SEVERS
4-12-78
LOT 19
CRESCENT LAND & TIMBER CORP. (MYRTLE T. STEWART) MTN. 16L. DWG. NO. 262 U. M. I. - 427
CRESCENT LAND & TIMBER CORP. (ANDY M. SHERRILL) U. M. I. - 94
CRESCENT LAND & TIMBER CORP. (HOMER B. MAYHEW, COMMR.) U. M. I. - 313
EXISTING ROAD R/W LIMIT
CO-ROAD-NO-1222
TO CO. RD. NO. 1100
LAKE NORMAN
964.000
1,425,000
RECORDED: PLAT BOOK 15
PAGE 33, AUGUST 23, 1977
CRESCENT LAND & TIMBER CORP.
LAKE NORMAN
MAP OF
RECREATION LOTS
SECTION 8
LOTS 20-28
DAVIDSON TOWNSHIP
IREDELL COUNTY, N. C.
SCALE 1" = 200'
MISC. BOOK NO. 488,489 & 490
JUNE 25, 1978
DWG. NO. C. F. 8 - C


CATAWBA
Hoge Hollow Creek
Boat Ramp
Hoge Hollow Creek
CATAWBA CO
LINCOLN CO
IREDELL CO
DUKE
L A K E
Rocky Hill Cem
Williamson Cem
BM 825
BM 810
BM 860
Old
Oct 1, 1990