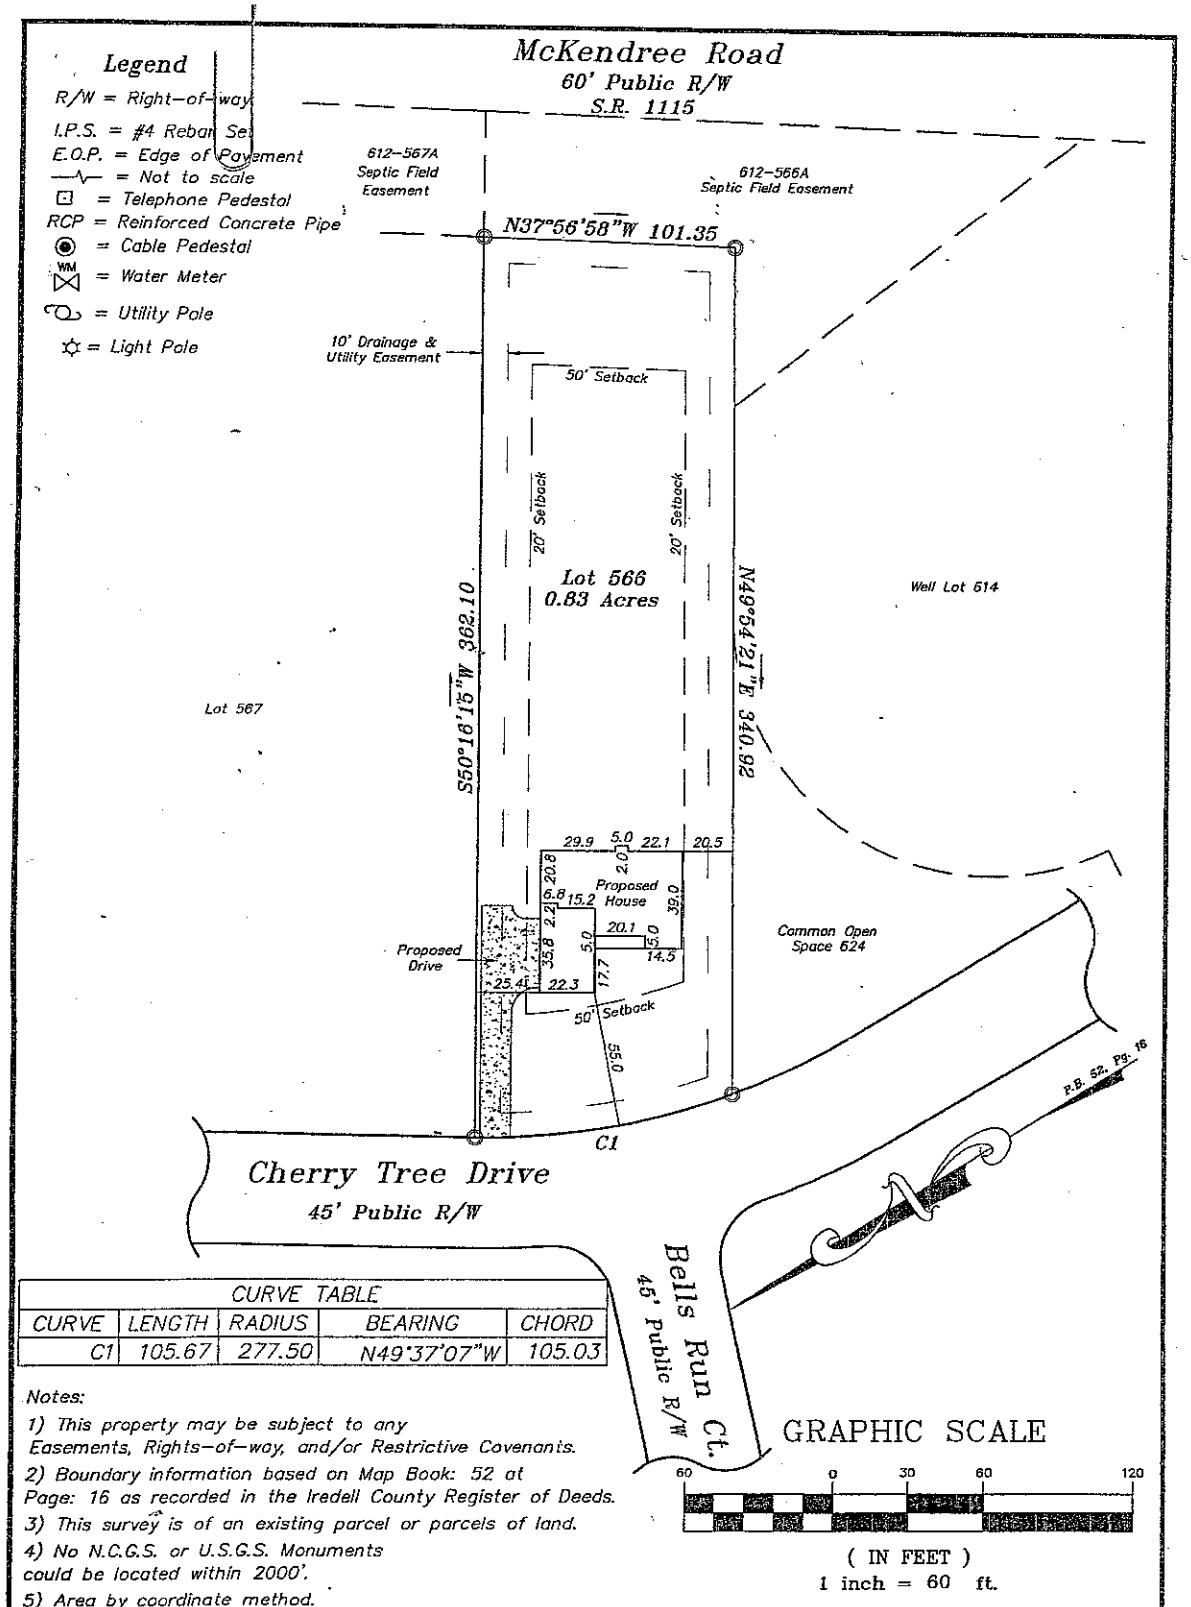


CURVE TABLE				
CURVE	LENGTH	RADIUS	BEARING	CHORD
C1	105.67	277.50	N49°37'07"W	105.03

Notes:


1) This property may be subject to any Easements, Rights-of-way, and/or Restrictive Covenants.
2) Boundary information based on Map Book: 52 at Page: 16 as recorded in the Iredell County Register of Deeds.
3) This survey is of an existing parcel or parcels of land.
4) No N.C.G.S. or U.S.G.S. Monuments could be located within 2000'.
5) Area by coordinate method.

GRAPHIC SCALE

60 0 30 60 120

(IN FEET)
1 inch = 60 ft.

Vicinity Map
Not To Scale

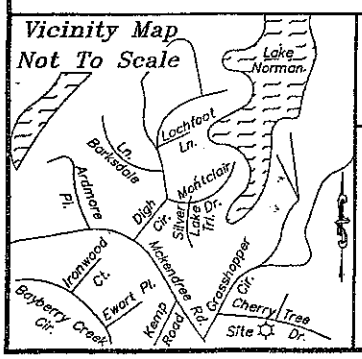

Plot Plan

FOR

J. S. Testa, LLC.

PROPERTY DESCRIPTION

Lot 566,
The Farms, Phase 5, Map 2
Sheet 1 of 3
P.B. 52, Pg. 16

Davidson Township, Iredell County, NC

SCALE: 1" = 60

FIELD BOOK:

FILE: 2012-09

Tax Parcel ID#: 4626572922

Schamback Surveying, P.A.
Post Office Box 4143
Mooresville, NC 28117
(704) 622-9915
C-3218