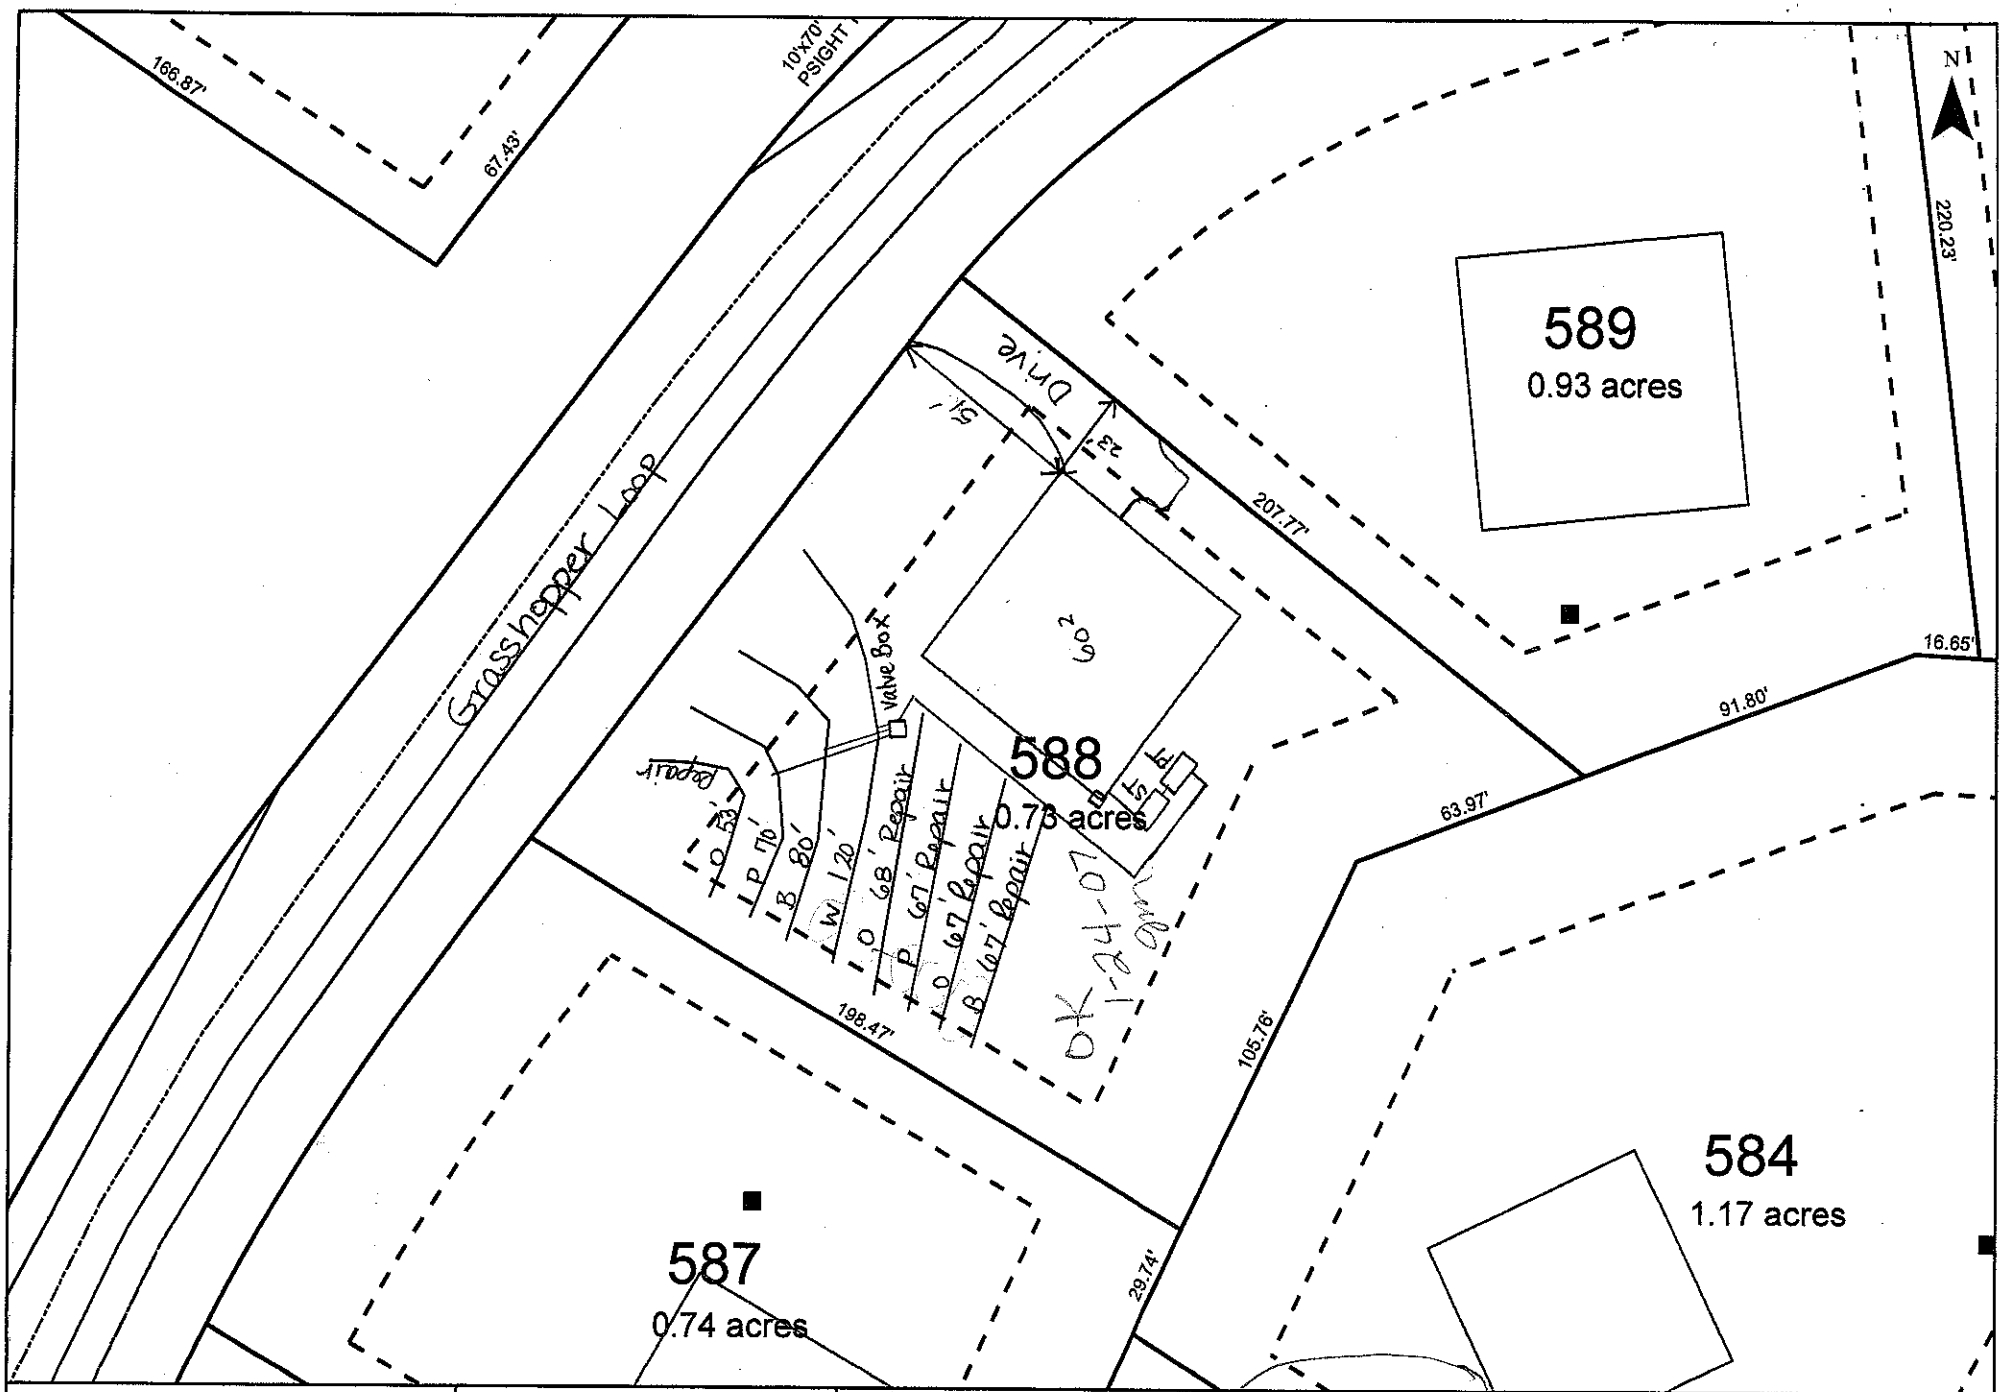


Notes:

Scale:	1 inch equals 50 feet
Drawn by:	JBP
Reviewed by:	KS
Date:	December, 2006

S&ME
ENVIRONMENTAL SERVICES • ENGINEERING • TESTING

The Farms - Phase V
Lot 588
Iredell, North Carolina
Job No. 1588-05-070

FIGURE
1