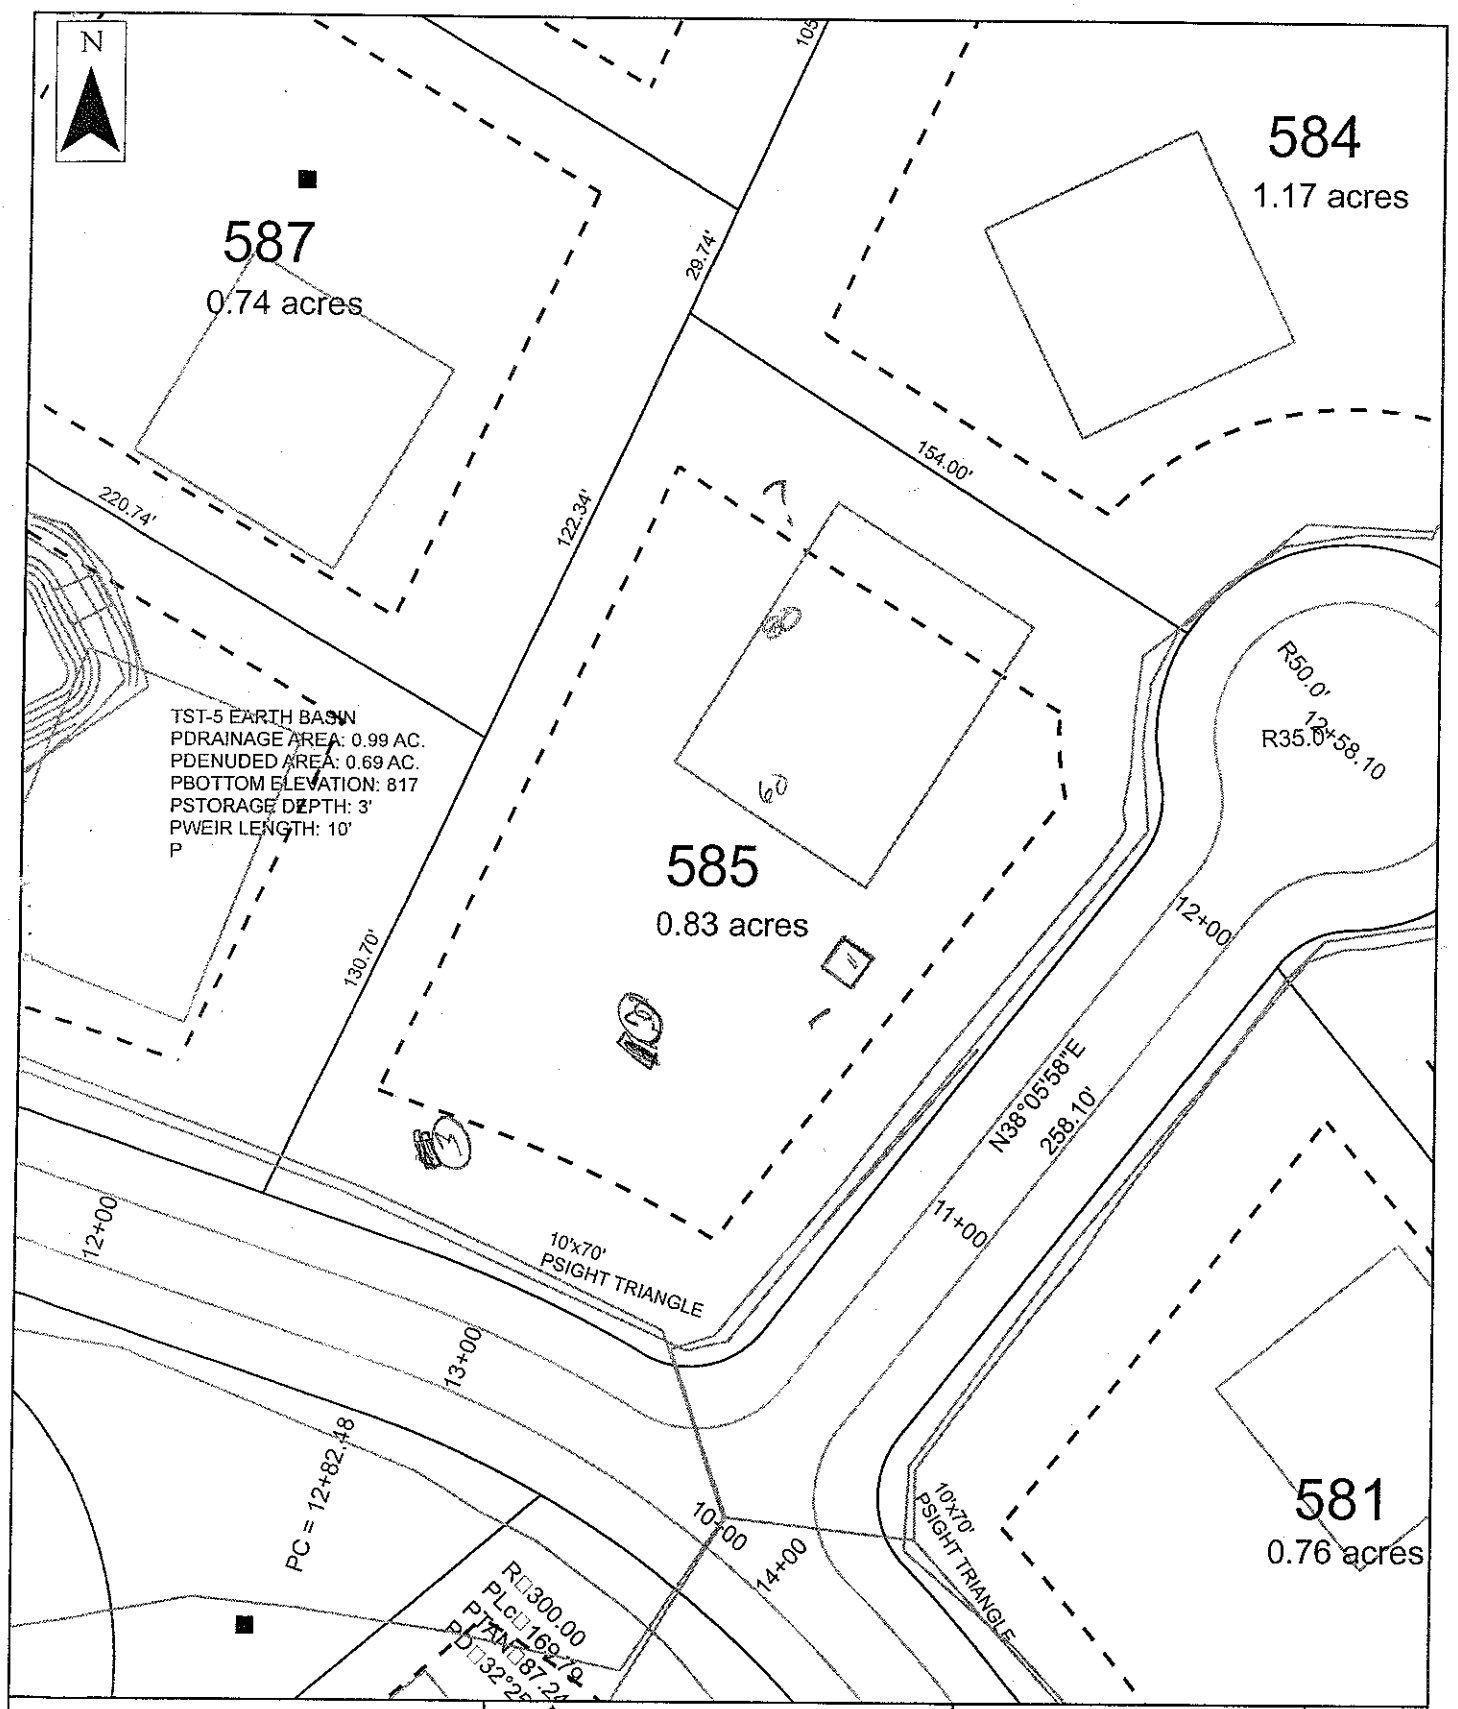


Scale: 1 inch equals 50 feet	S&ME	The Farms - Phase V	FIGURE
Drawn by: SDM		Lot 585	1
Reviewed by: JP	ENVIRONMENTAL SERVICES • ENGINEERING • TESTING	Iredell, North Carolina	
Date: November 2006		Job No. 1588-05-070	