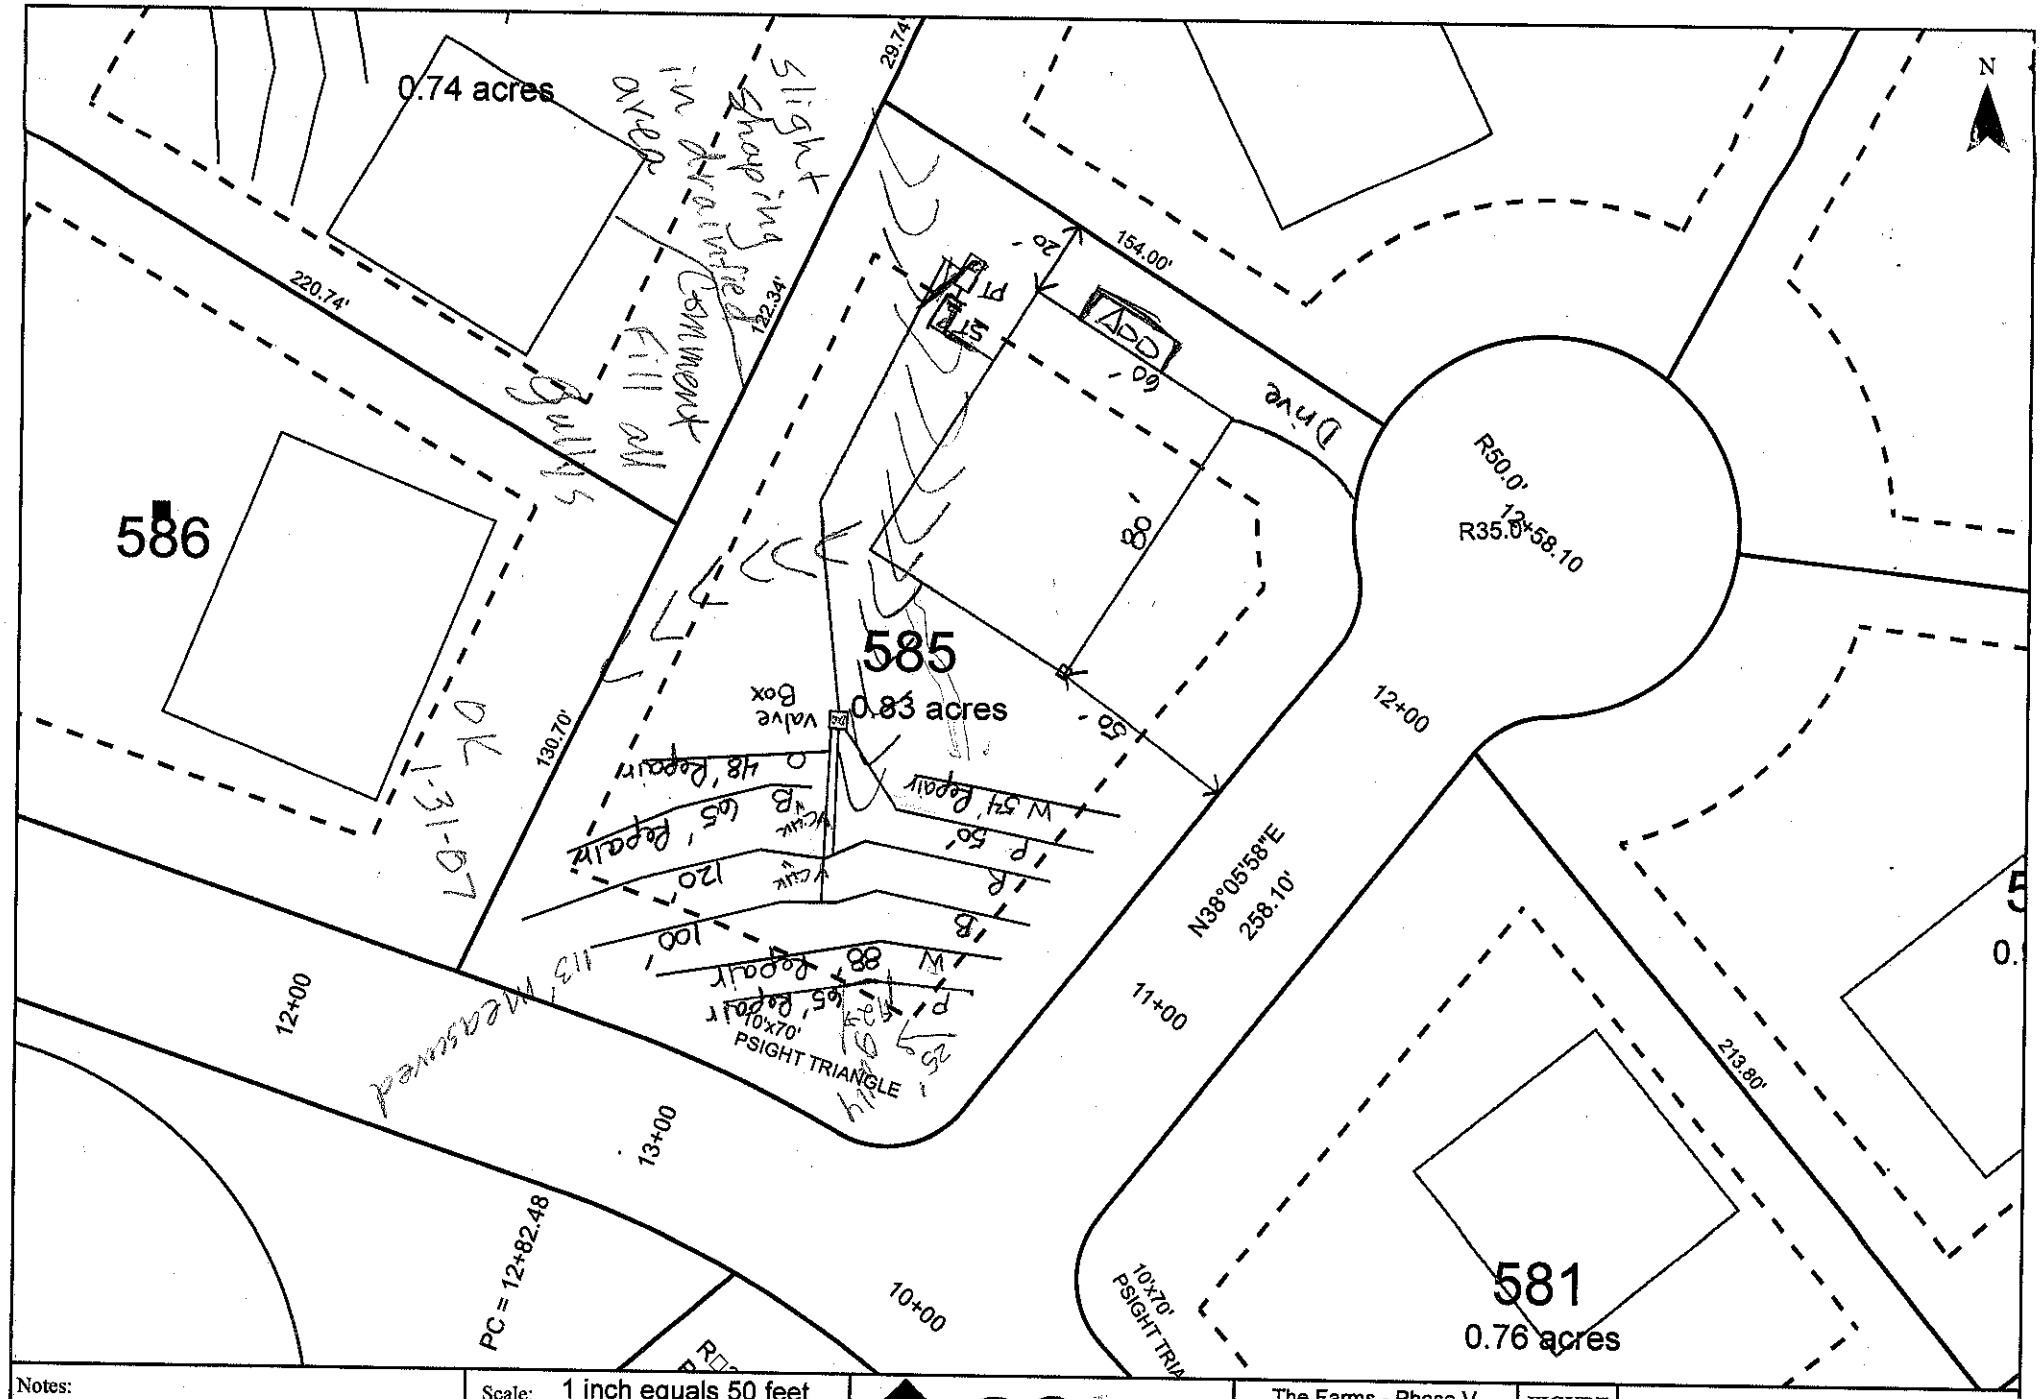


Notes:	Scale: 1 inch equals 50 feet Drawn by: JBP Reviewed by: KS Date: December, 2006	S&ME ENVIRONMENTAL SERVICES • ENGINEERING • TESTING	The Farms - Phase V Lot 585 Iredell, North Carolina Job No. 1588-05-070	FIGURE 1