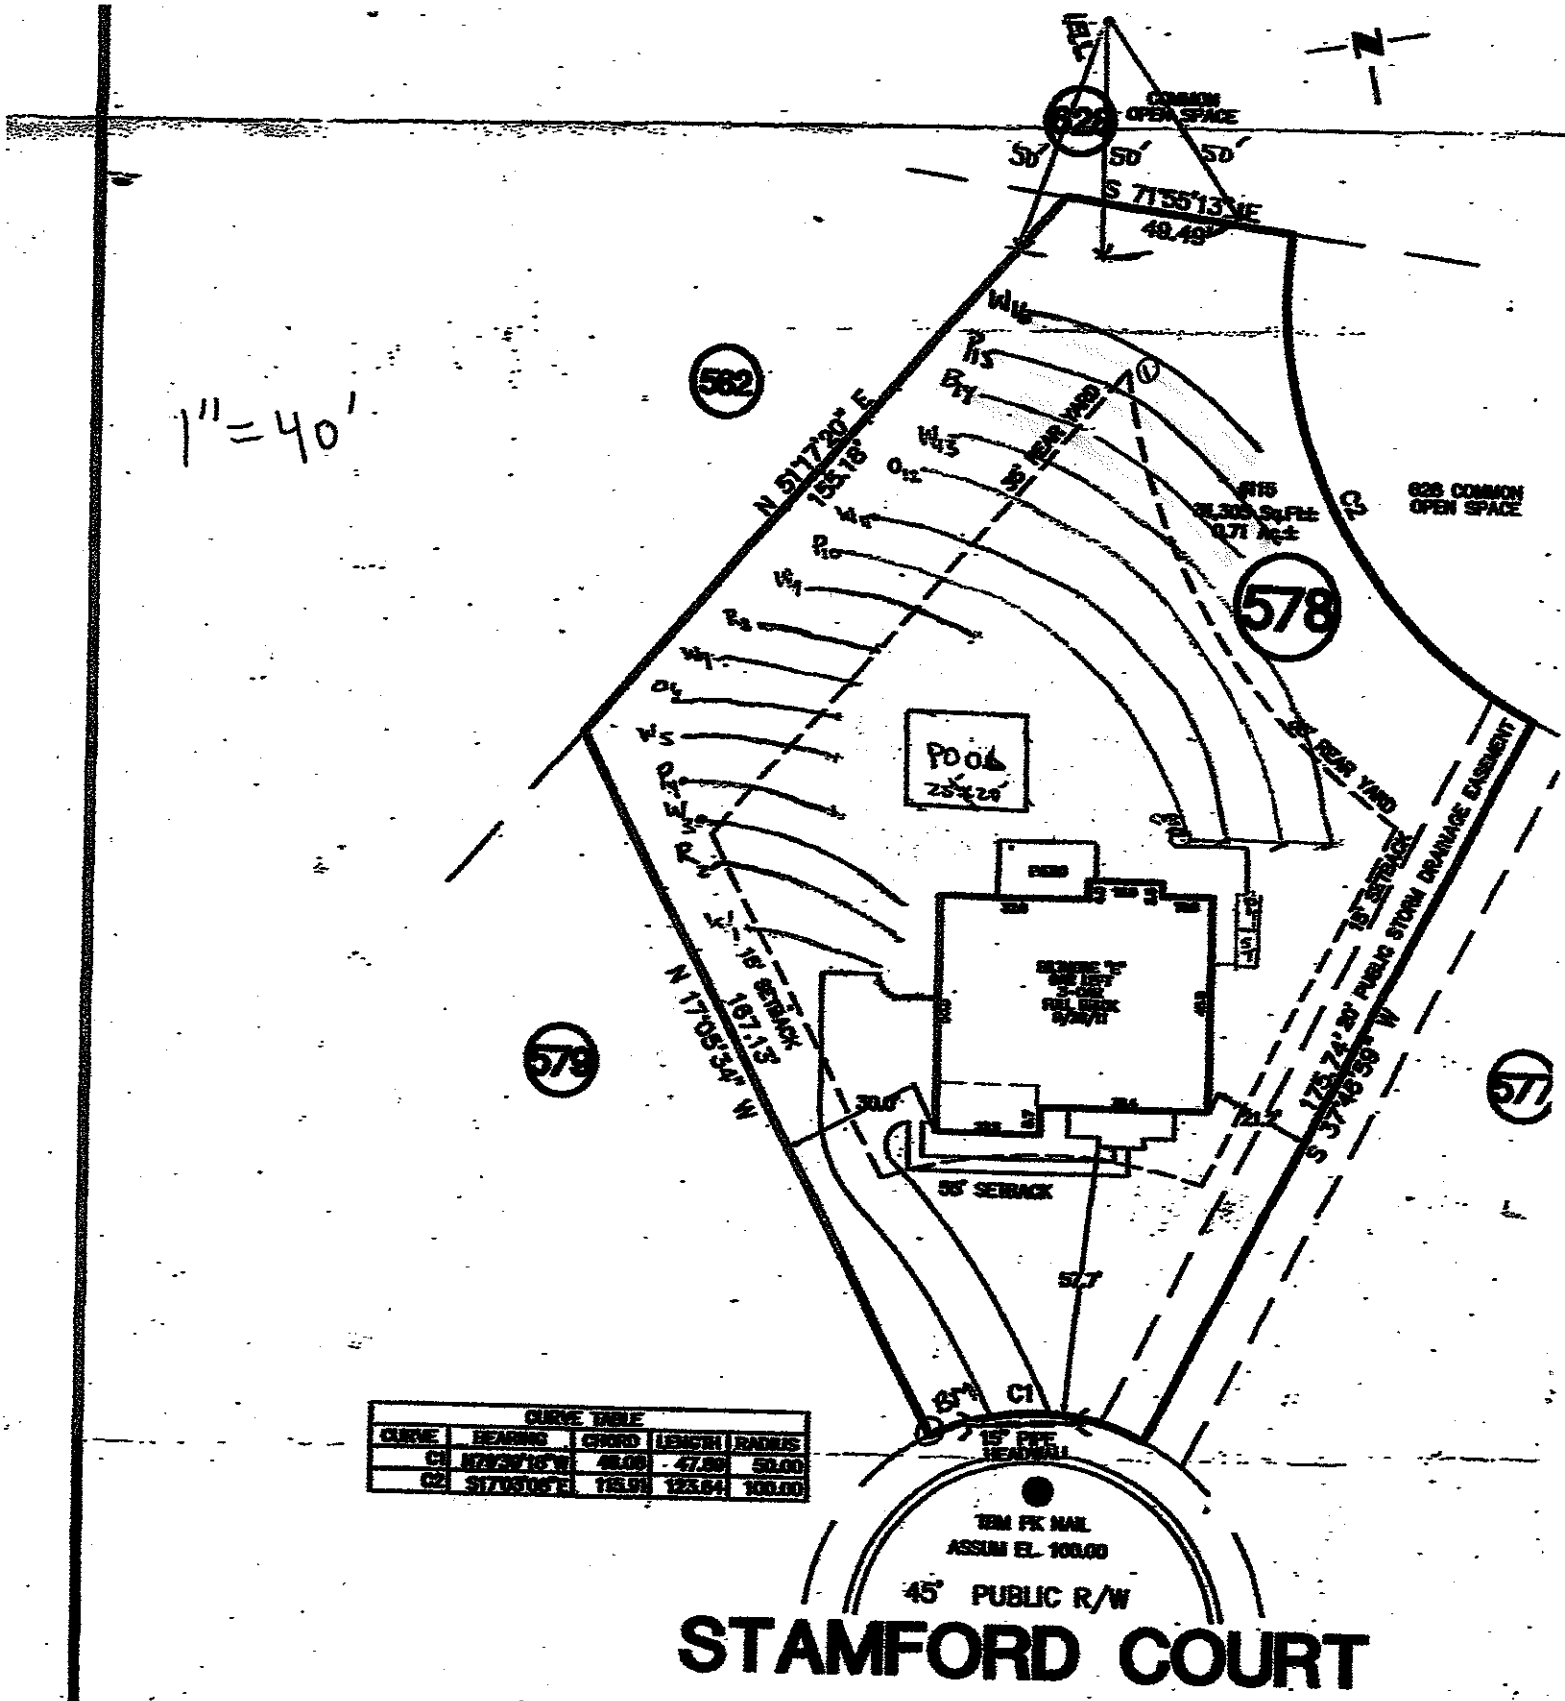


CURVE TABLE				
CURVE	BEARING	CHORD	LENGTH	RADIUS
C1	N72°30'16"W	46.09	47.59	50.00
C2	S17°05'06"E	118.99	123.64	100.00

NOTE:
ALL LOTS ARE SUBJECT TO A 10' DRAINAGE & UTILITY EASEMENT ALONG THE FRONT, REAR, AND SIDE PROPERTY LINES OF ALL LOTS. THIS PROPERTY MAY BE SUBJECT TO ANY AND ALL APPLICABLE DEED

LEGEND– FIELD STAKES
HOUSE CORNER – HC – LIME GREEN
DRIVEWAY – DW – DARK BLUE
SEPTIC / REPAIR AREA – SR – PINK
SETBACKS – SR –

REVISIC

REV. #	DATE	
REV. 1	12/5/11	REVIS
REV. 2	12/15/11	CHAN
REV. 3	3/8/12	FLIP

SHEEPE
TH
REFLE