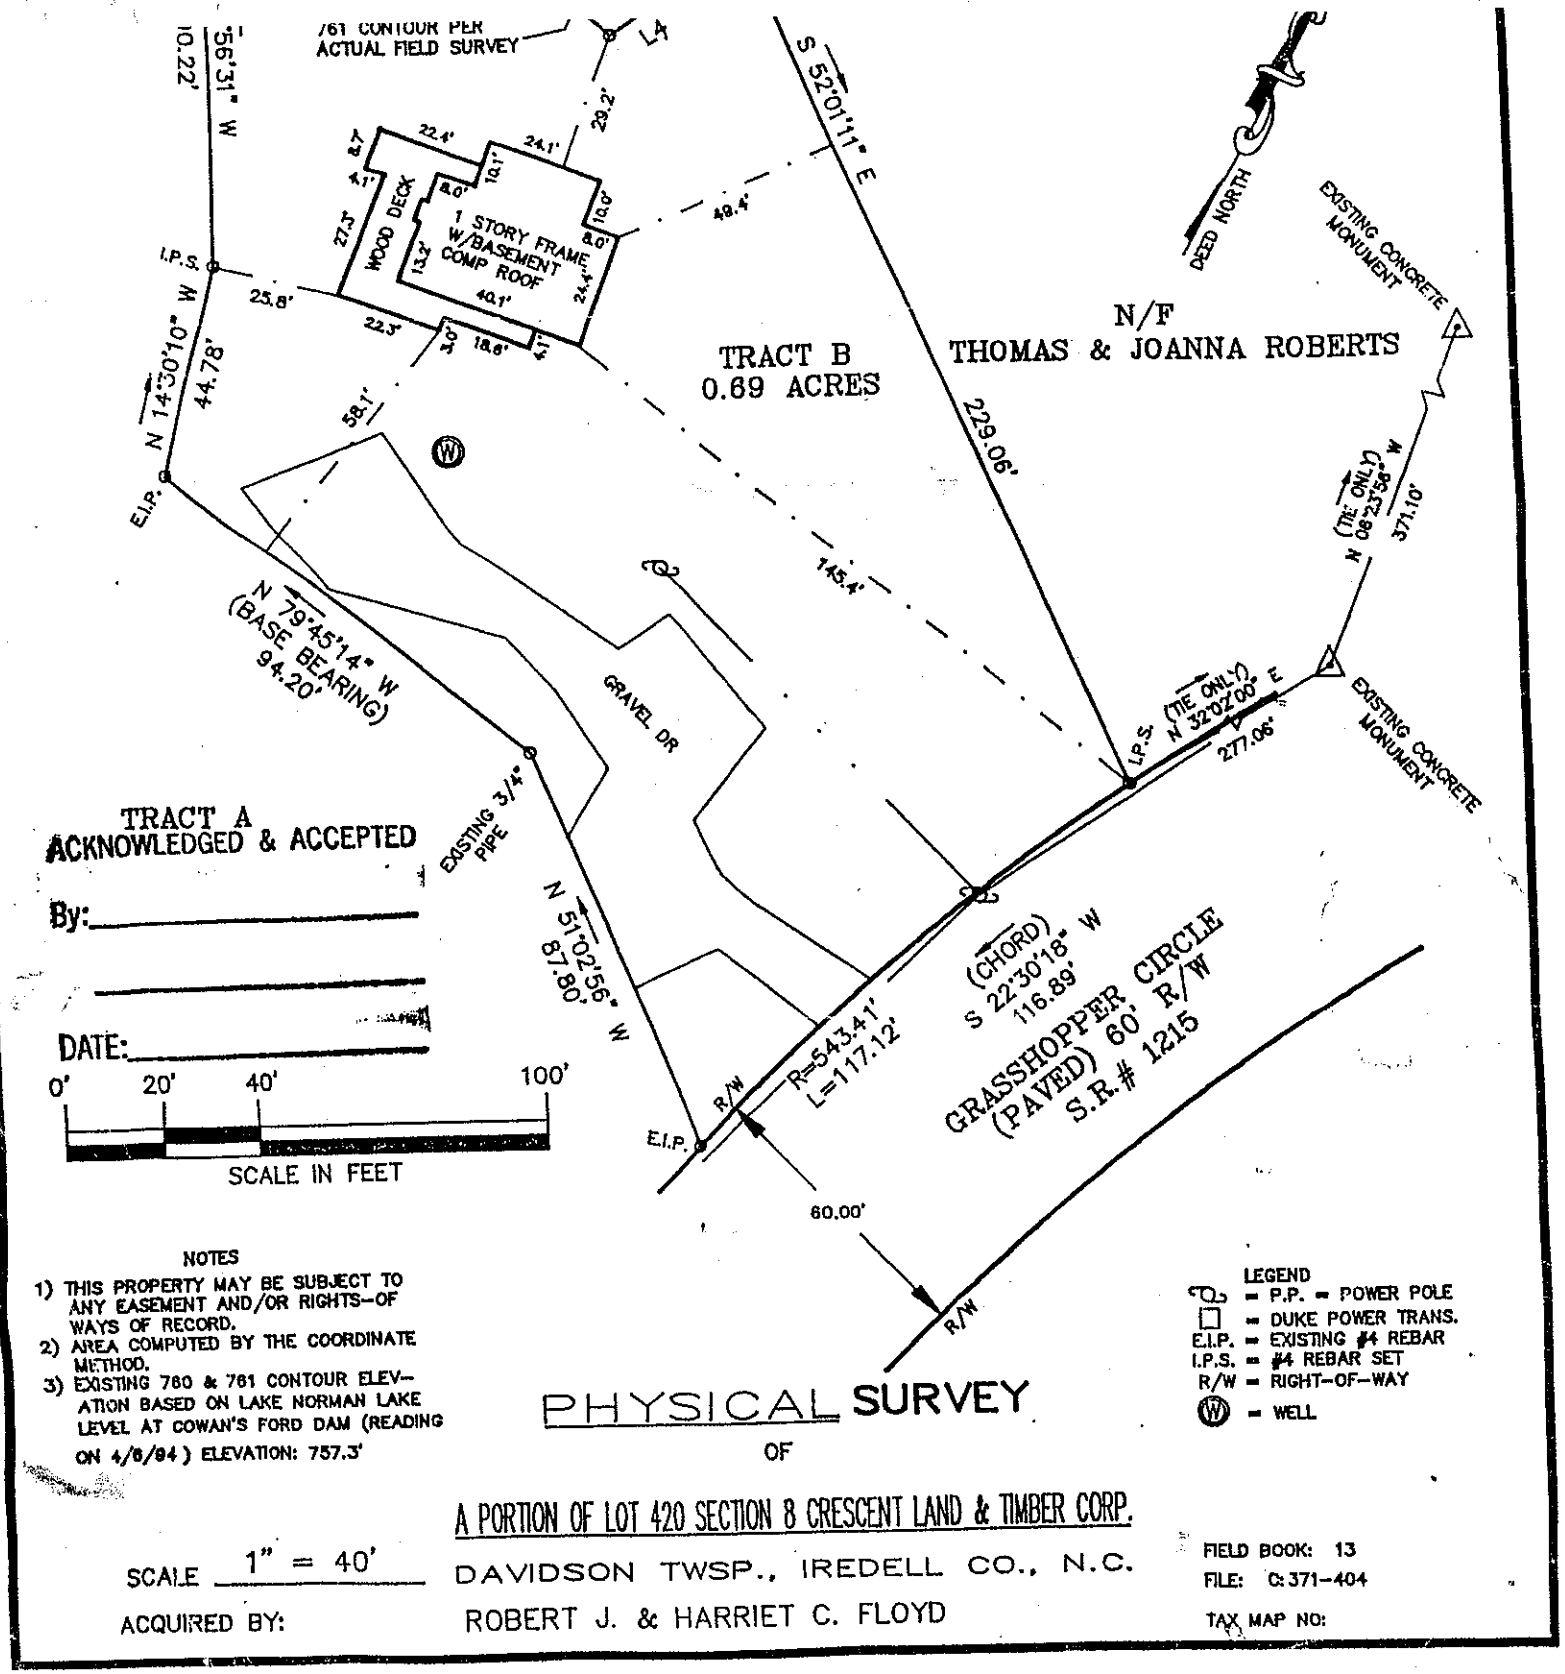


NOTES

1) THIS PROPERTY MAY BE SUBJECT TO ANY EASEMENT AND/OR RIGHTS-OF WAYS OF RECORD.
2) AREA COMPUTED BY THE COORDINATE METHOD.
3) EXISTING 760 & 761 CONTOUR ELEVATION BASED ON LAKE NORMAN LAKE LEVEL AT COWAN'S FORD DAM (READING ON 4/6/94) ELEVATION: 757.3'

LEGEND
- P.P. = POWER POLE
- DUKE POWER TRANS.
- E.I.P. = EXISTING #4 REBAR
- I.P.S. = #4 REBAR SET
- R/W = RIGHT-OF-WAY
- W = WELL

PHYSICAL SURVEY

OF

A PORTION OF LOT 420 SECTION 8 CRESCENT LAND & TIMBER CORP.

DAVIDSON TWSP., IREDELL CO., N.C.

SCALE 1" = 40'

ACQUIRED BY: ROBERT J. & HARRIET C. FLOYD

FIELD BOOK: 13
FILE: C:371-404
TAX MAP NO:

181 Grasshopper Circle

parcel #