
SITE DEVELOPMENT PLAN

PREPARED BY:

DELTA LAND SERVICES, INC.
6033 FLORENCE AVENUE, SUITE 100
CHARLOTTE, NORTH CAROLINA 28212
(704) 536-6190

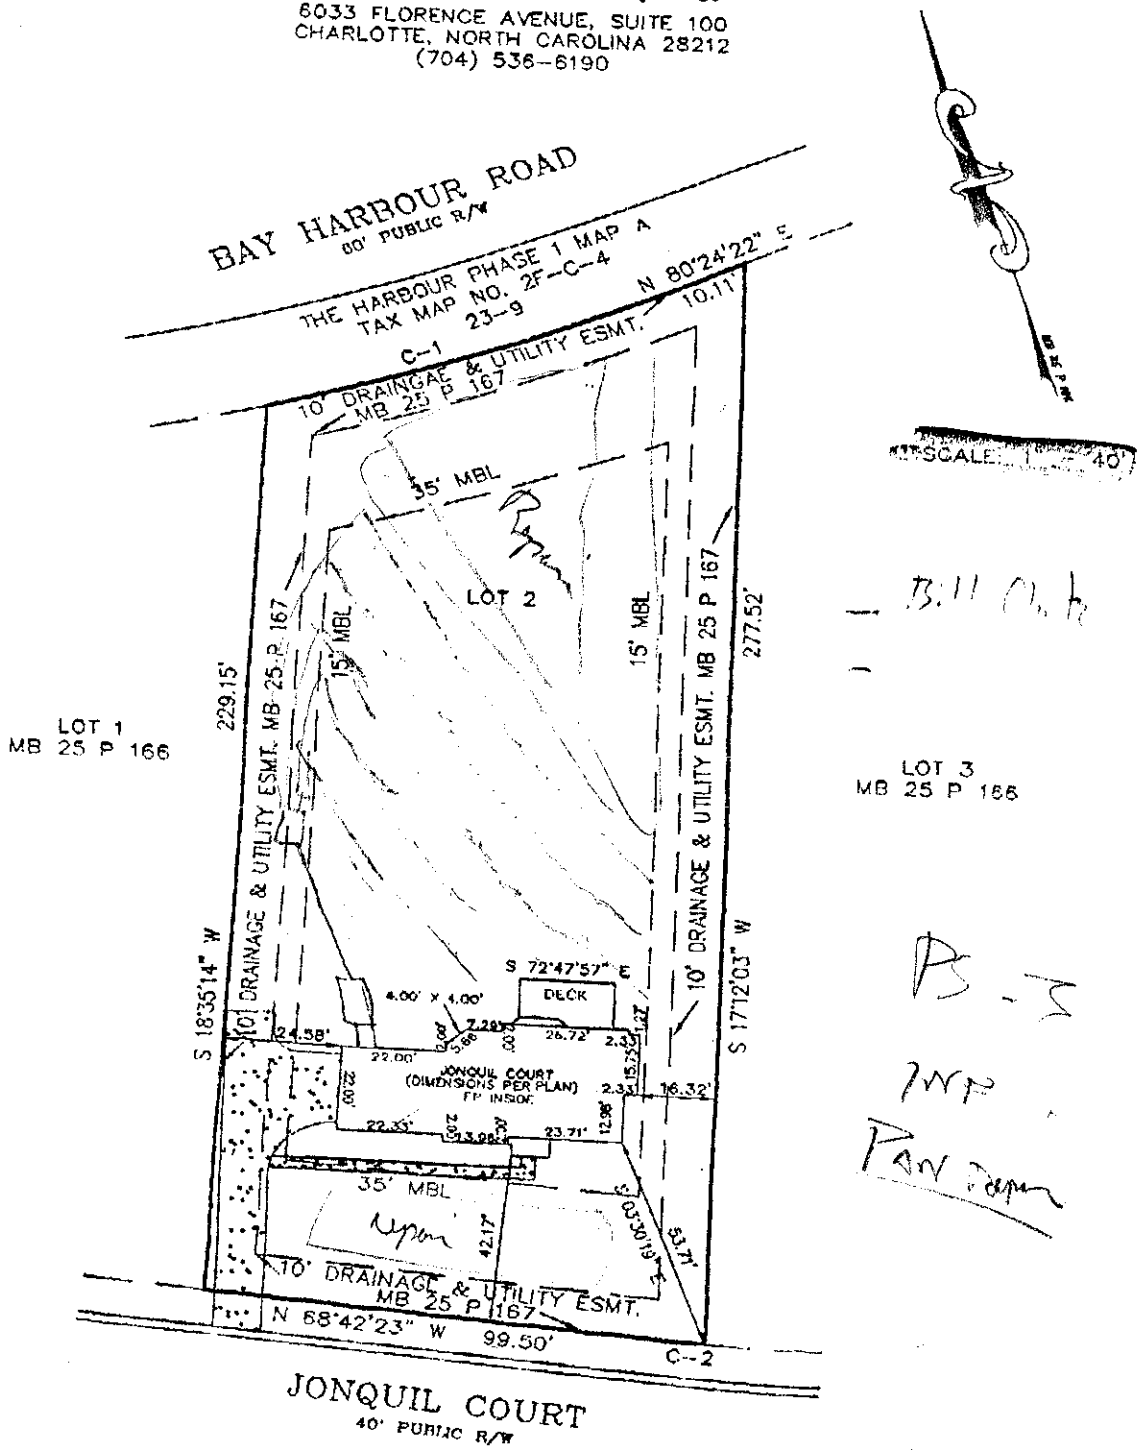

CURVE	RADIUS	LENGTH	CHORD	BEARING	DELTA
C-1	580.00'	97.43'	97.32'	S 85°13'06" W	09°37'30"
C-2	380.00'	5.58'	5.58'	N 69°07'36" W	00°50'26"

NOT FOR RECORDATION, CONVEYANCES OR SALES

Subdivision THE HARBOUR PHASE 1 MAP B REVISED
Address Jonquil Court
Lot 2 Block ____ Plan Denison County Iredell
Patio ____ Deck X Fireplace X Garage (1 Car) ____ (Left) Side (Right) ____ Owner John Wieland Homes
Crawl ____ X Slab ____ Fully Fenced Rear Yard ____ (2 Car) X Brick Front X Basement ____ Elevation ____
Other ____

REVISED:

DWN: AJB CKD: DATE: 3/14/96