
Acknowledgement Of
Plans Submittal ONLY!
Date 10/4/03
Date 10/7/03

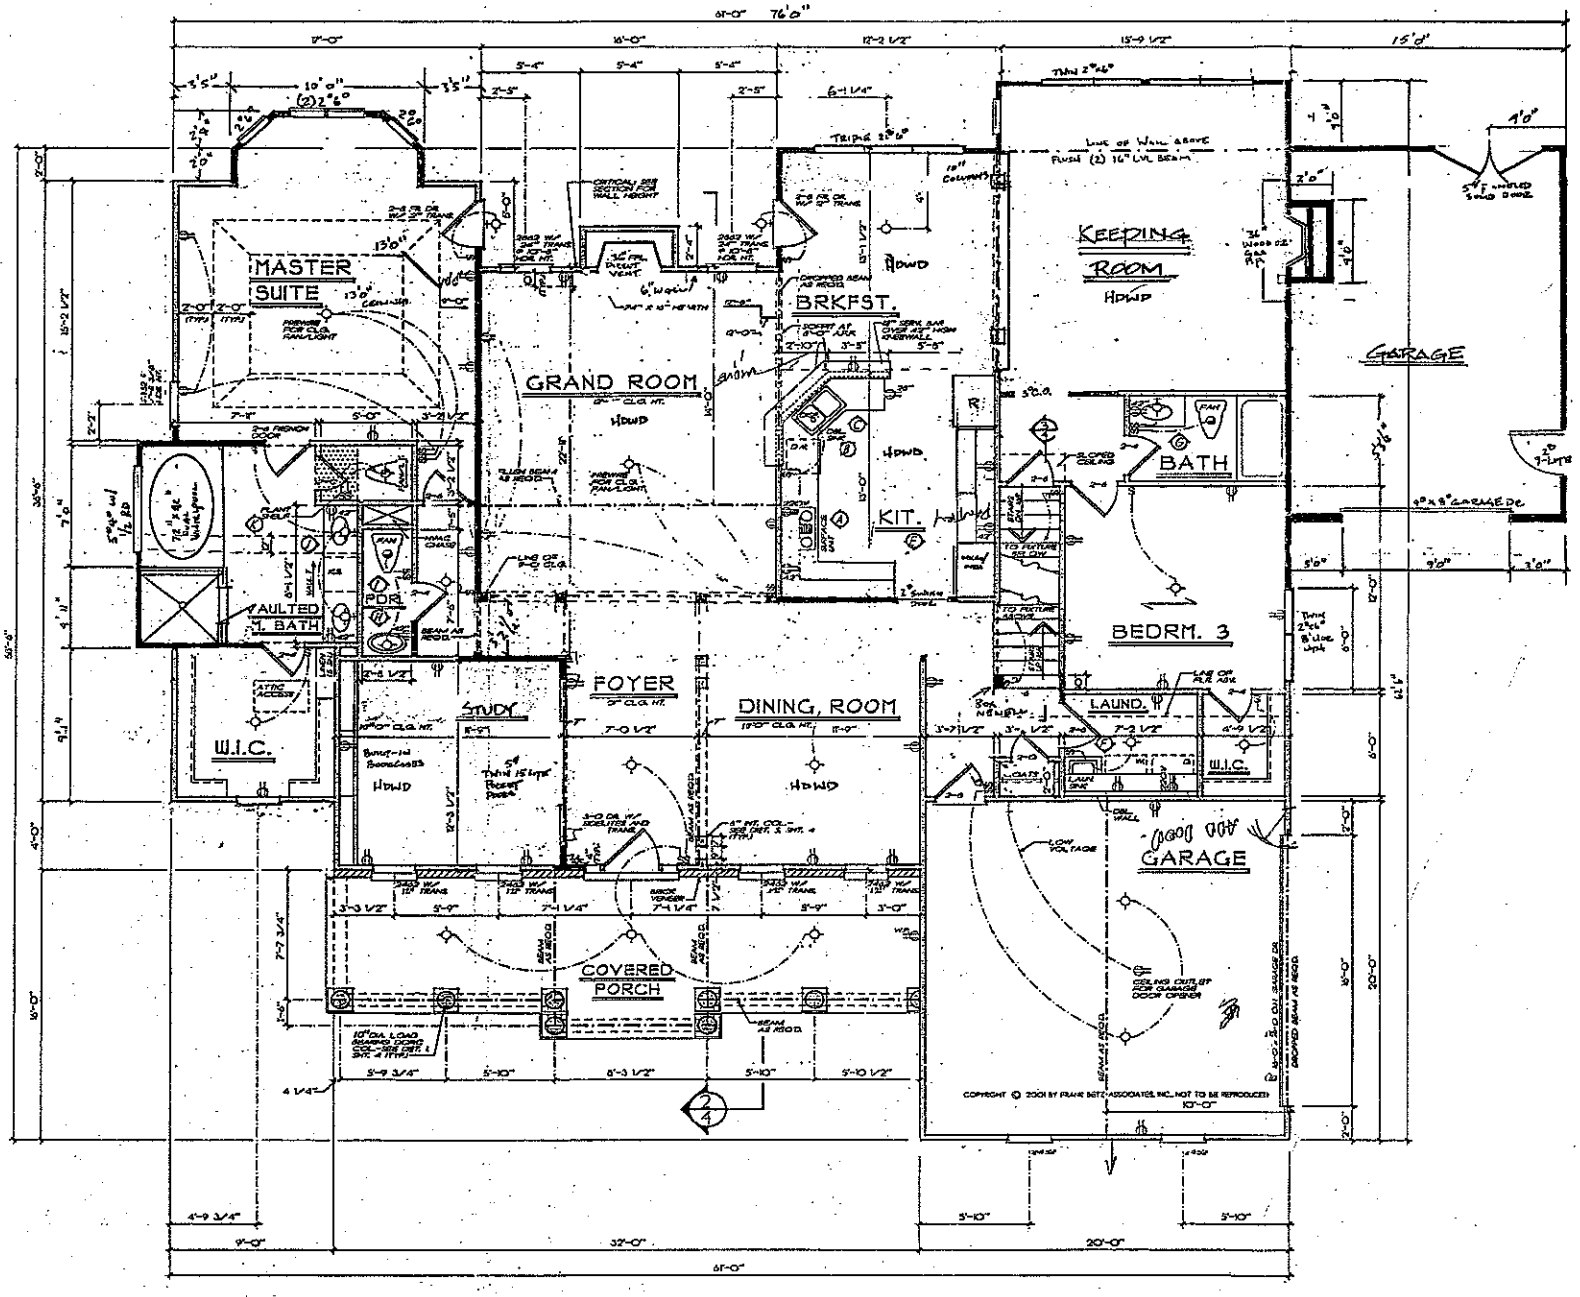

SQUARE FOOTAGE	
FIRST FLOOR	2334 Heated
SECOND FLOOR	1086 Heated
TOTAL	3544 Total Heated
Porch	248
Garage	740

FIRST FLOOR PLAN

1/4" = 1'-0"

FRANK BETZ ASSOCIATES, INC. ASSUMES NO LIABILITY FOR ANY CHANGES OR MODIFICATIONS MADE TO THESE PLANS BY OTHERS.

REVISIONS	DATE	BY

Copyright Frank Betz Associates, Inc. All Rights Reserved. The Duplication, Reproduction, Copying, Sale, Rental, Licensing, or any other distribution or use of these drawings, any portion thereof, or the plans depicted herein is Strictly Prohibited unless expressly authorized in writing by FBA, Inc.

HOME PLANS

FIRST & SECOND FLOOR PLANS


THE CAMERON PLAN II

FBA
FRANK BETZ ASSOCIATES, INC.
2401 LAKE PARK DRIVE, SUITE 250
SMYRNA, GEORGIA 30080
770/431-0888
www.frankbetz.com

BY: FLD CJC KDW

DATE: 3/22/01

SHEET: 3 OF: 4

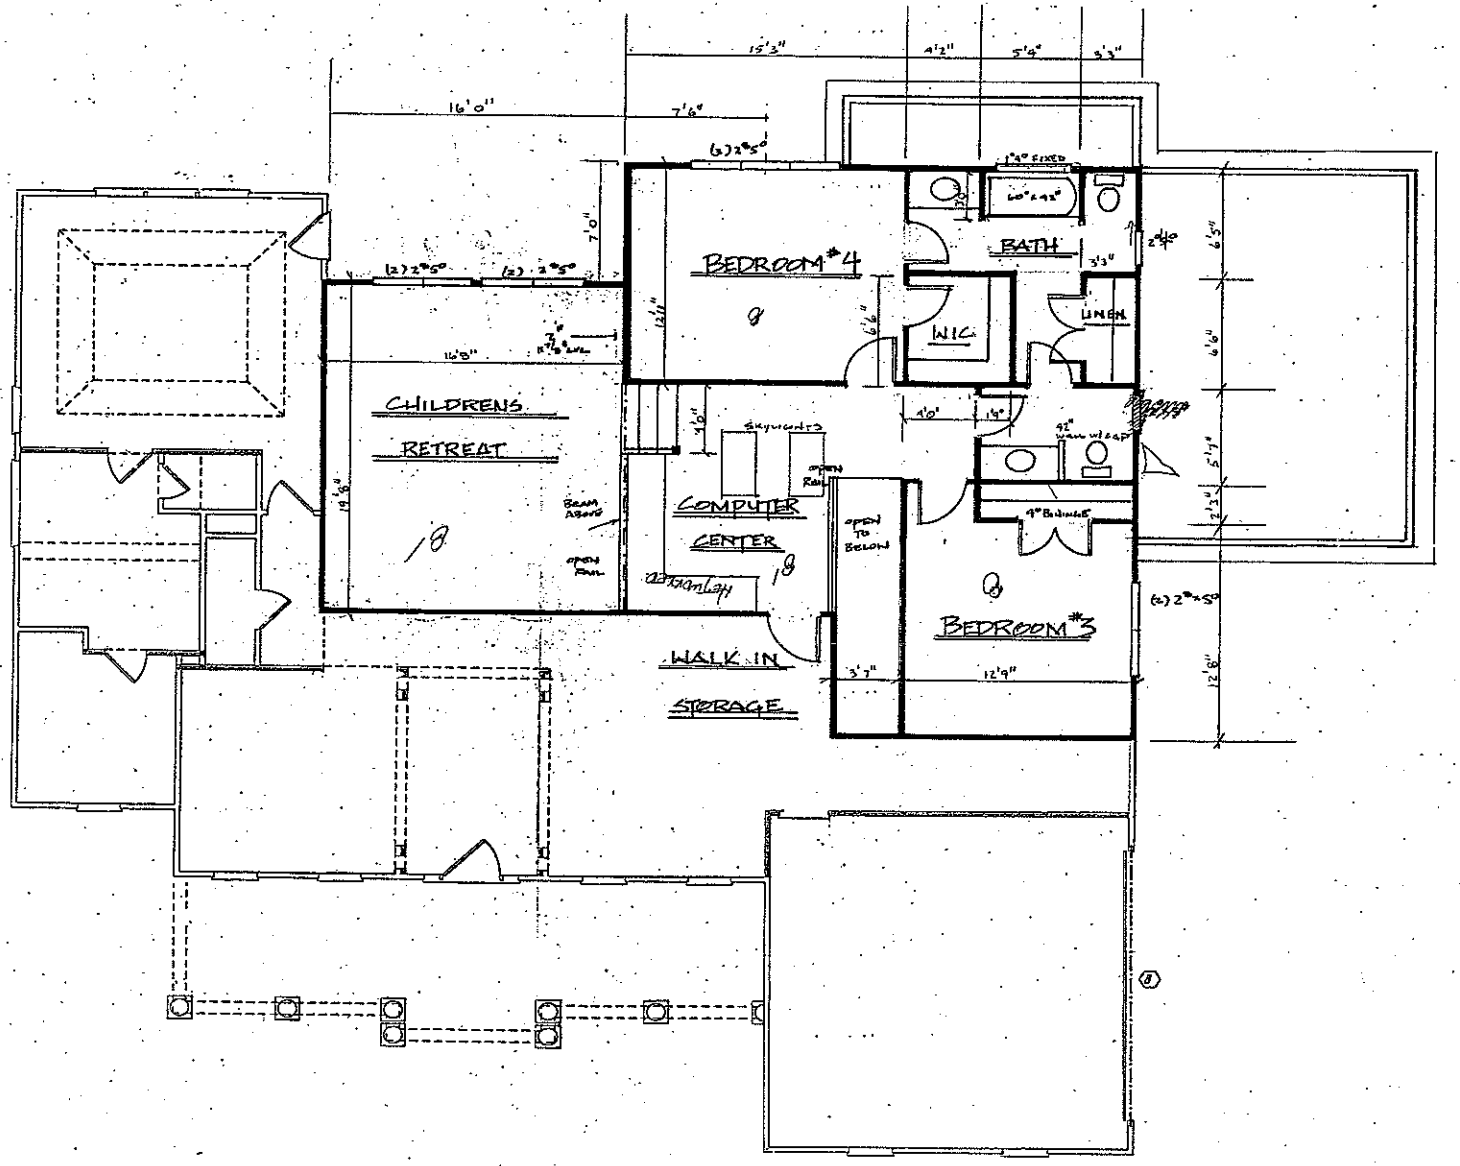

SECOND FLOOR FRAMING PLAN

COPYRIGHT © 2001 BY FRANK BETZ ASSOCIATES, INC. NOT TO BE REPRODUCED

BEAM SCHEDULE

(1)	2-...

QUANTITIES	
2 x 10 x 14	13
2 x 10 x 16	13

FRANK BETZ ASSOCIATES, INC. ASSUMES NO LIABILITY FOR ANY CHANGES OR MODIFICATIONS MADE TO THESE PLANS BY OTHERS.

LEGEND

- "2X" JOIST, RAFTER, HIP, OR VALLEY
- DOUBLE JOIST
- I-JOIST
- BEAM
- INTERIOR LOAD BEARING WALL

Plans Submittal ONLY!
Civil Date 10/2/03
Mech Date 10/02/03

REVISIONS

Copyright Frank Betz Associates, Inc. All Rights Reserved. This design, the ... construction. Copying, sketching, or any other use of these drawings, in whole or in part, shall be strictly prohibited unless authorized in writing by Frank Betz Associates, Inc.

HOME PLANS

2ND. FLOOR FRAMING PLAN

FBA
FRANK BETZ ASSOCIATES, INC.
2401 LAKE PARK DRIVE/SUITE 250

BY: CJJ CK: JCH

DATE: 2-7-03

SHEET: F2

OF: 4