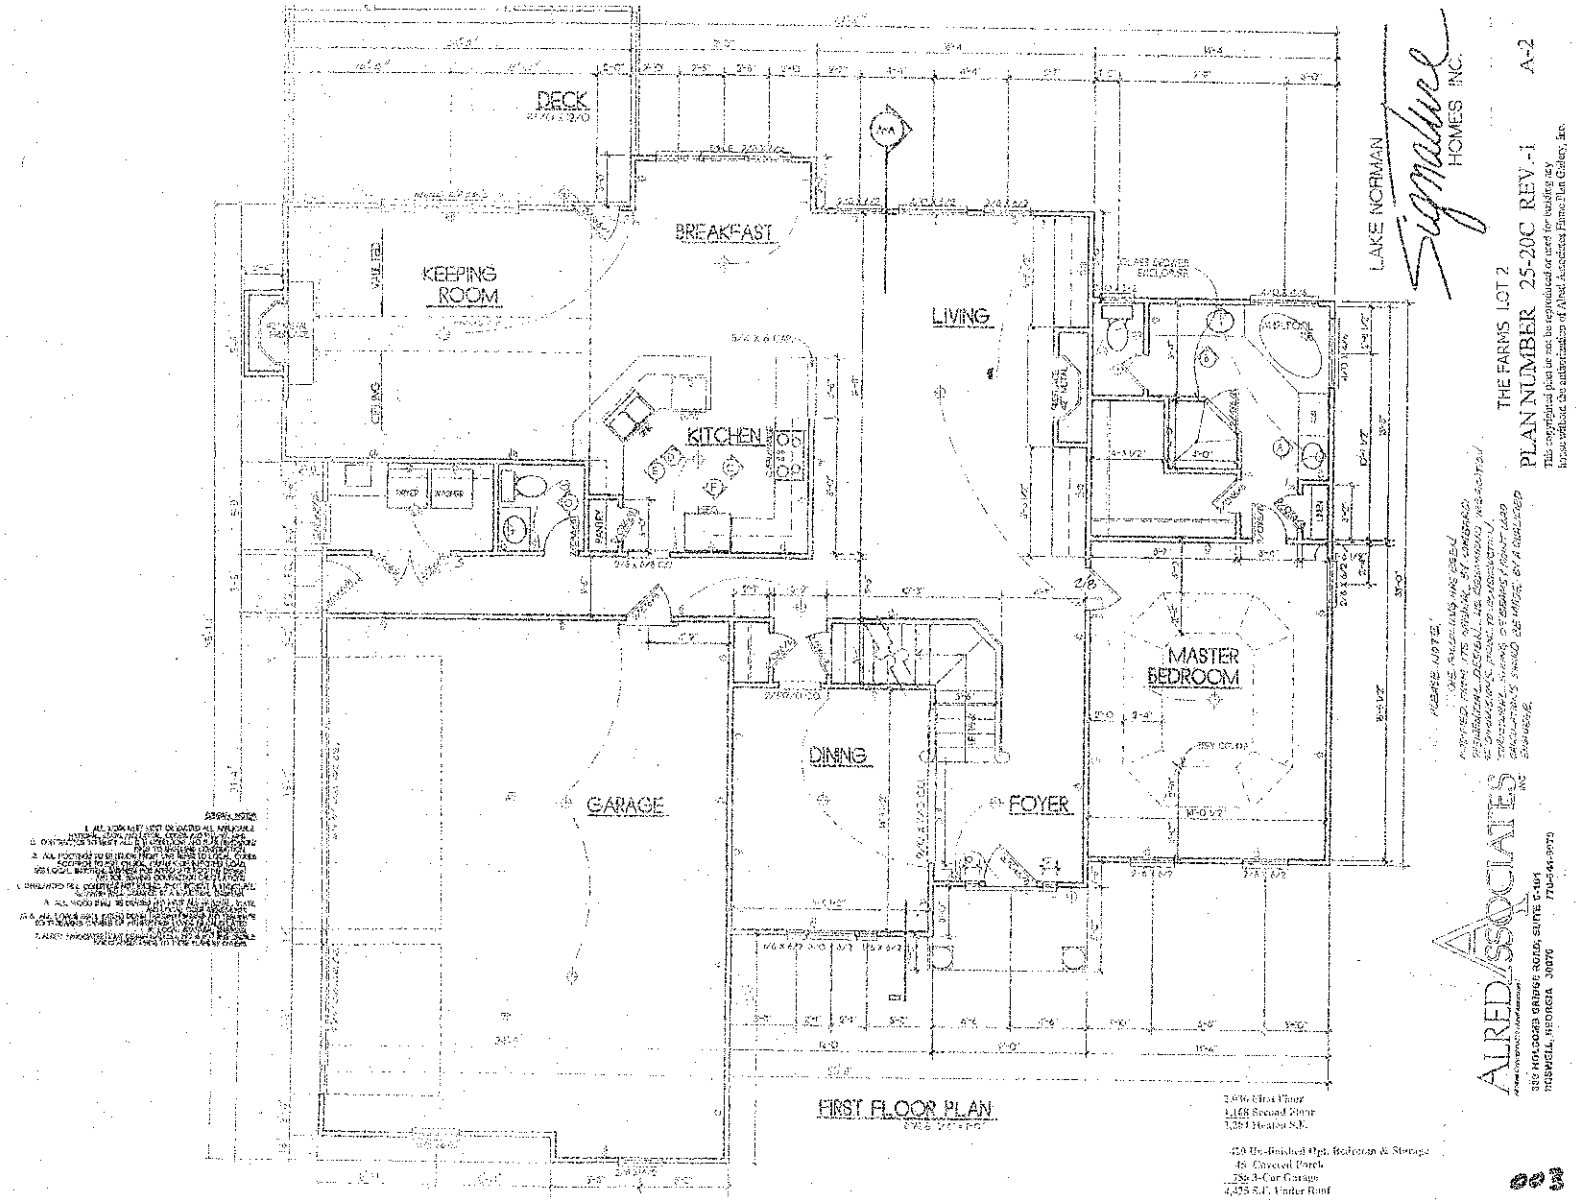



# Acknowledgement Of Plans Submittal ONLY!

Date 11/13/03

Date 11/13-03

4 Bedrooms