DIVISION OF ENVIRONMENTAL HEALTH
ON-SITE WASTEWATER SECTION

Sheet ___ of ___
PROPERTY ID #: _____
COUNTY: _____

SOIL/SITE EVALUATION
for ON-SITE WASTEWATER SYSTEM


OWNER: CRI APPLICATION DATE _____
ADDRESS: _____ DATE EVALUATED: 3-11-03
PROPOSED FACILITY: _____ PROPOSED DESIGN FLOW (.1949): 480 gpd PROPERTY SIZE: _____
LOCATION OF SITE: Lot 3 Lakefront PROPERTY RECORDED: _____
WATER SUPPLY: ☐ Private ☒ Public ☒ Well ☐ Spring ☐ Other _____
EVALUATION METHOD: ☐ Auger Boring ☒ Pit ☐ Cut
TYPE OF WASTEWATER: ☒ Sewage ☐ Industrial Process ☐ Mixed

PROFILE #	.1940 LANDSCAPE POSITION/ SLOPE %	HORIZON DEPTH (IN.)	SOIL MORPHOLOGY (.1941) .1941 STRUCTURE/ TEXTURE	SOIL MORPHOLOGY (.1941) .1941 CONSISTENCE/ MINERALOGY	OTHER PROFILE FACTORS .1942 SOIL WETNESS/ COLOR	.1943 SOIL DEPTH	.1956 SAPRO CLASS	.1944 RESTR HORIZ	PROFILE CLASS & LTAR
1		0-4	wk fgr sbk sl clay l	fr sso sp					.3
		4-25	wk fsbk RC	fr sso sp					
		25-55	m-wk fsbk Rycl	fr sso sp few mod stp					
2	W4%	0-5	wk sbk rbnn scl	fr sso sp					.3
		5-19	wk fsbk RC	fr sso sp					
		19-51	wk fsbk grcl	fr sso sp common in f sso sp					
3									
4									

DESCRIPTION	INITIAL SYSTEM	REPAIR SYSTEM
Available Space (.1945)	PS	PS for 1956
System Type(s)	Conv 25% Red	LPP RRS
Site LTAR	.3	.3

OTHER FACTORS (.1946): _____
SITE CLASSIFICATION (.1948): PS
EVALUATED BY: DBH
OTHER(S) PRESENT: Paul Pennington

COMMENTS: _____

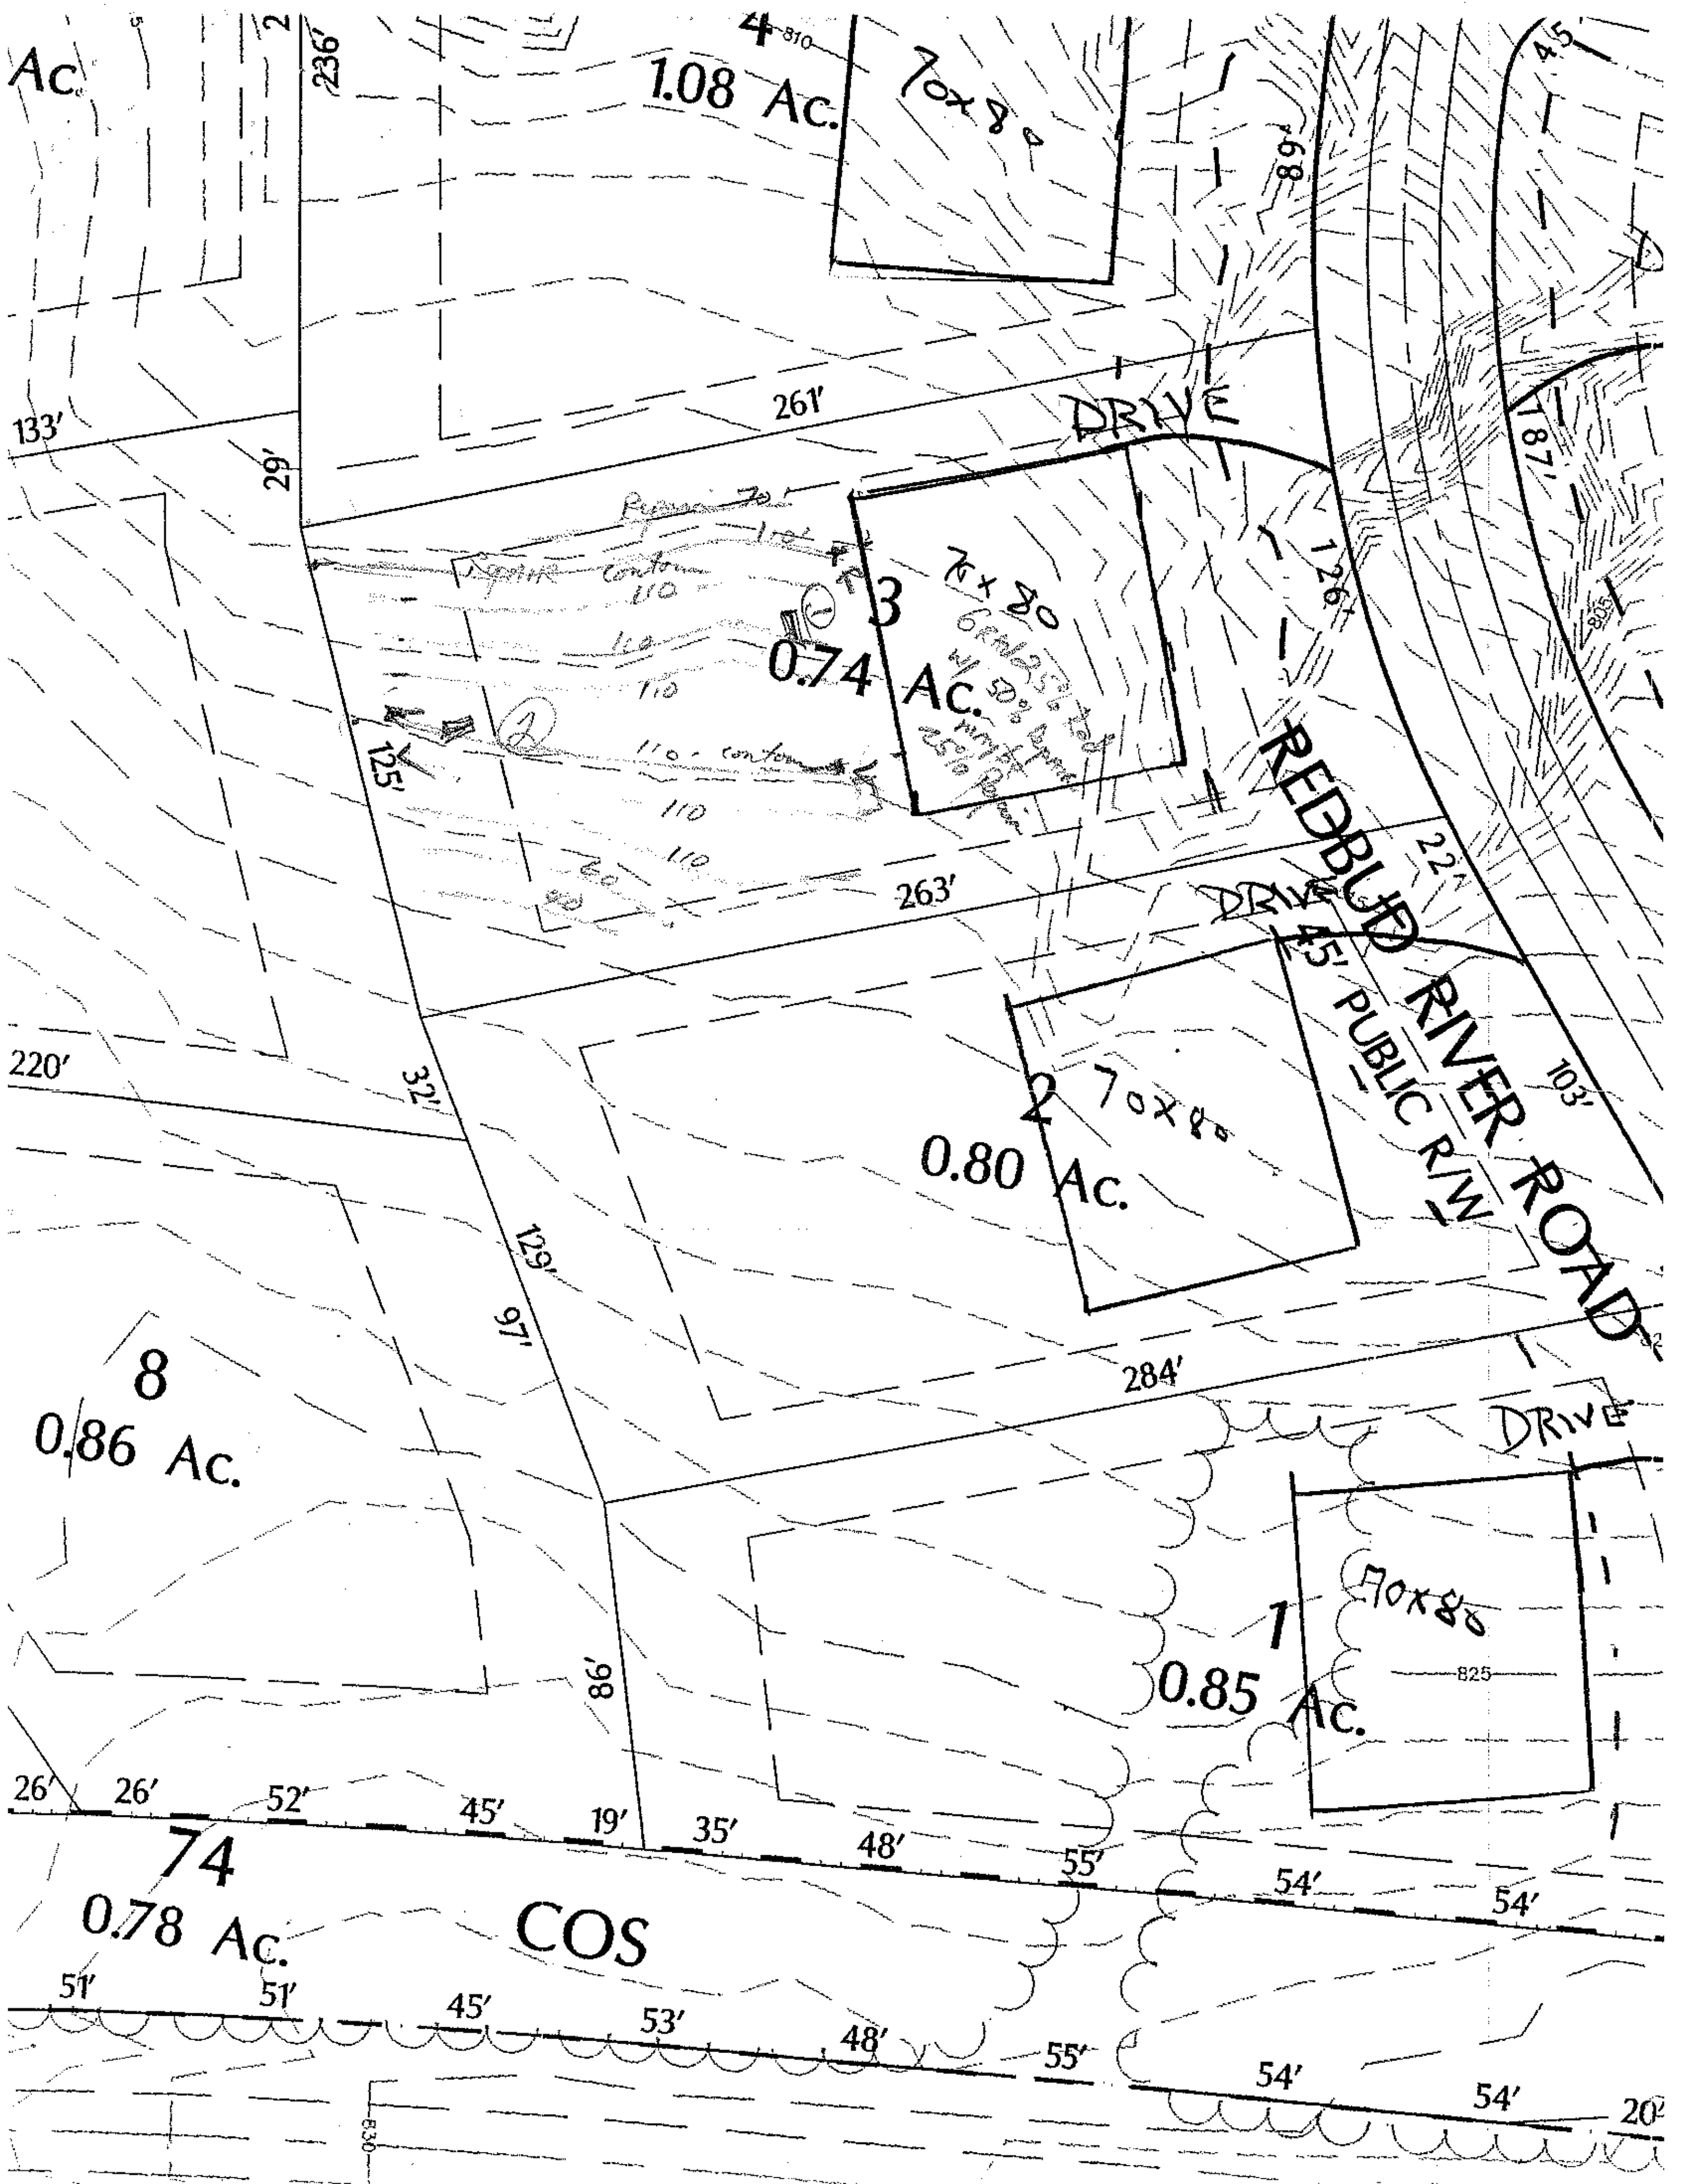

4
1.08 Ac.
70x80
Ac.
236'
133'
261'
DRIVE
29'
3
0.74 Ac.
70x80
126'
87'
45'
125'
REDBUD RIVER ROAD
263'
22'
DRIVE
45' PUBLIC R/W
220'
32'
2
0.80 Ac.
70x80
103'
129'
97'
284'
8
0.86 Ac.
DRIVE
1
0.85 Ac.
70x80
825
86'
26'
26'
52'
45'
19'
35'
48'
55'
54'
54'
74
0.78 Ac.
COS
51'
51'
45'
53'
48'
55'
54'
54'
20'