

05/11/2004 07:35 3369402620 CRAIG CARTER BUILDER PAGE 04

Acknowledgement Of
Plans Submittal ONLY!
Date 5/11/04
Date 5-11-04

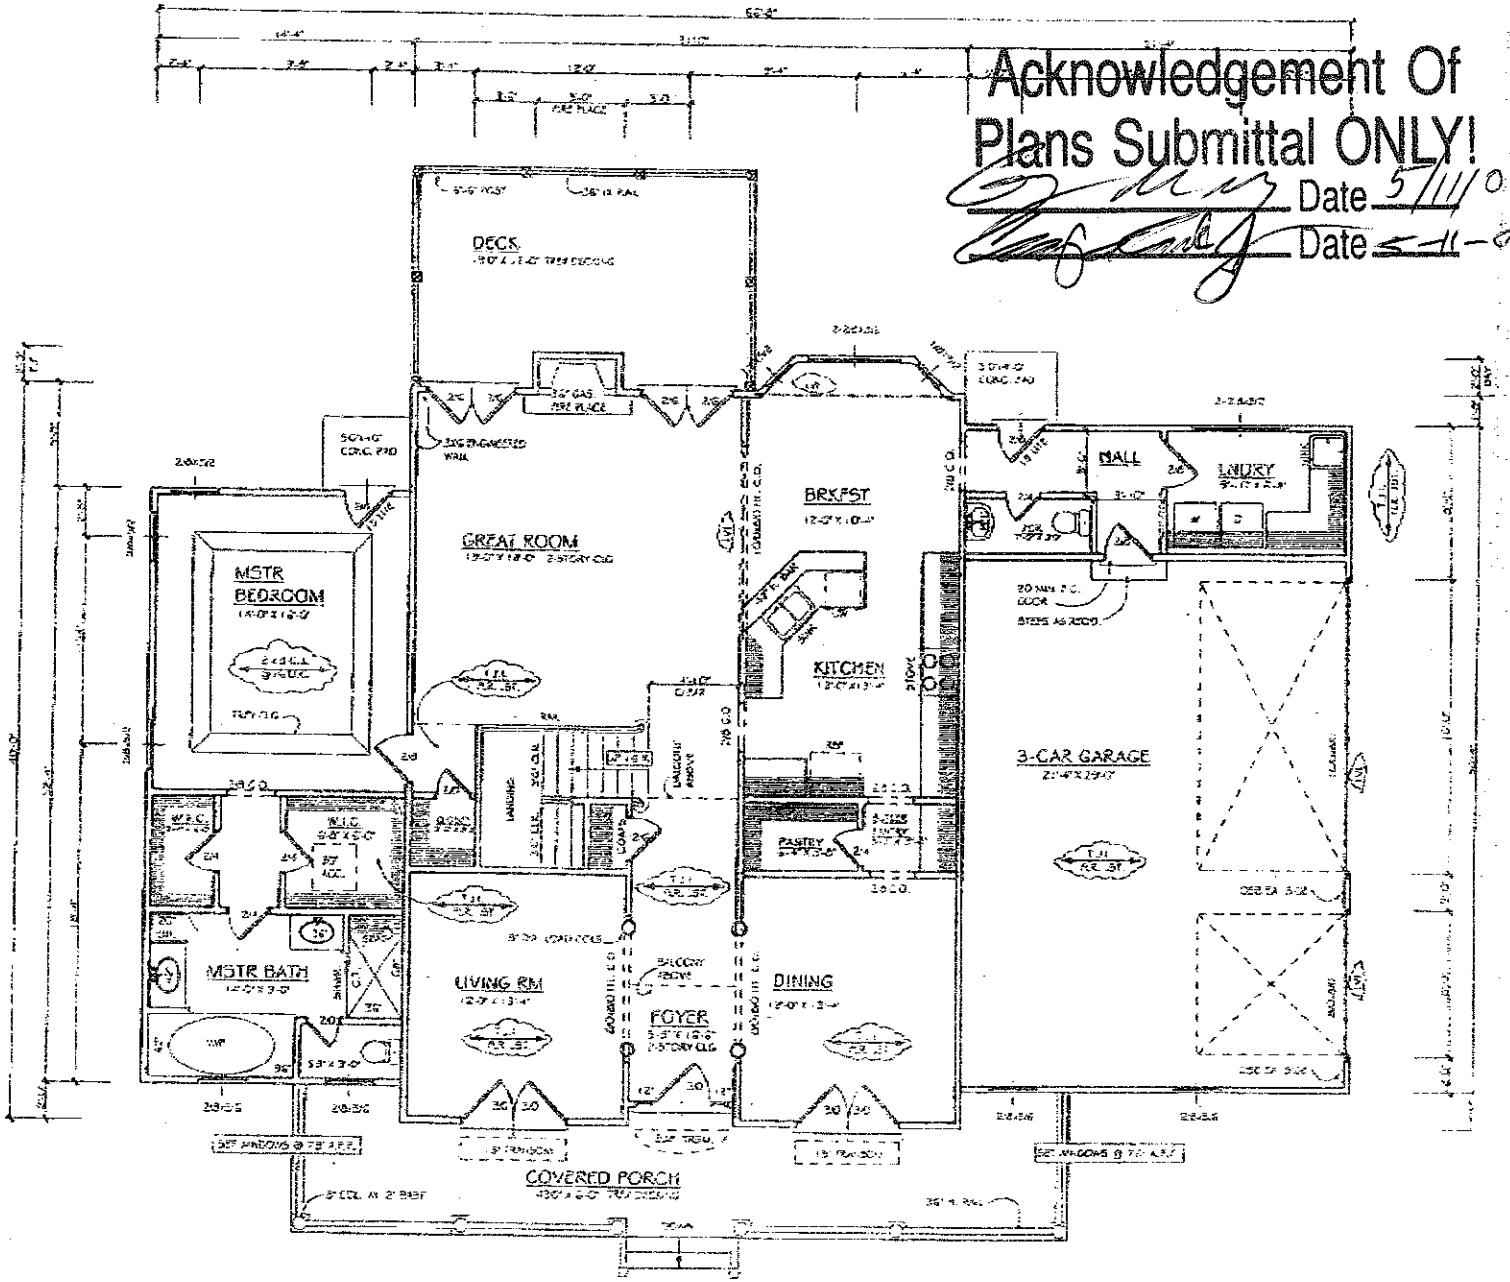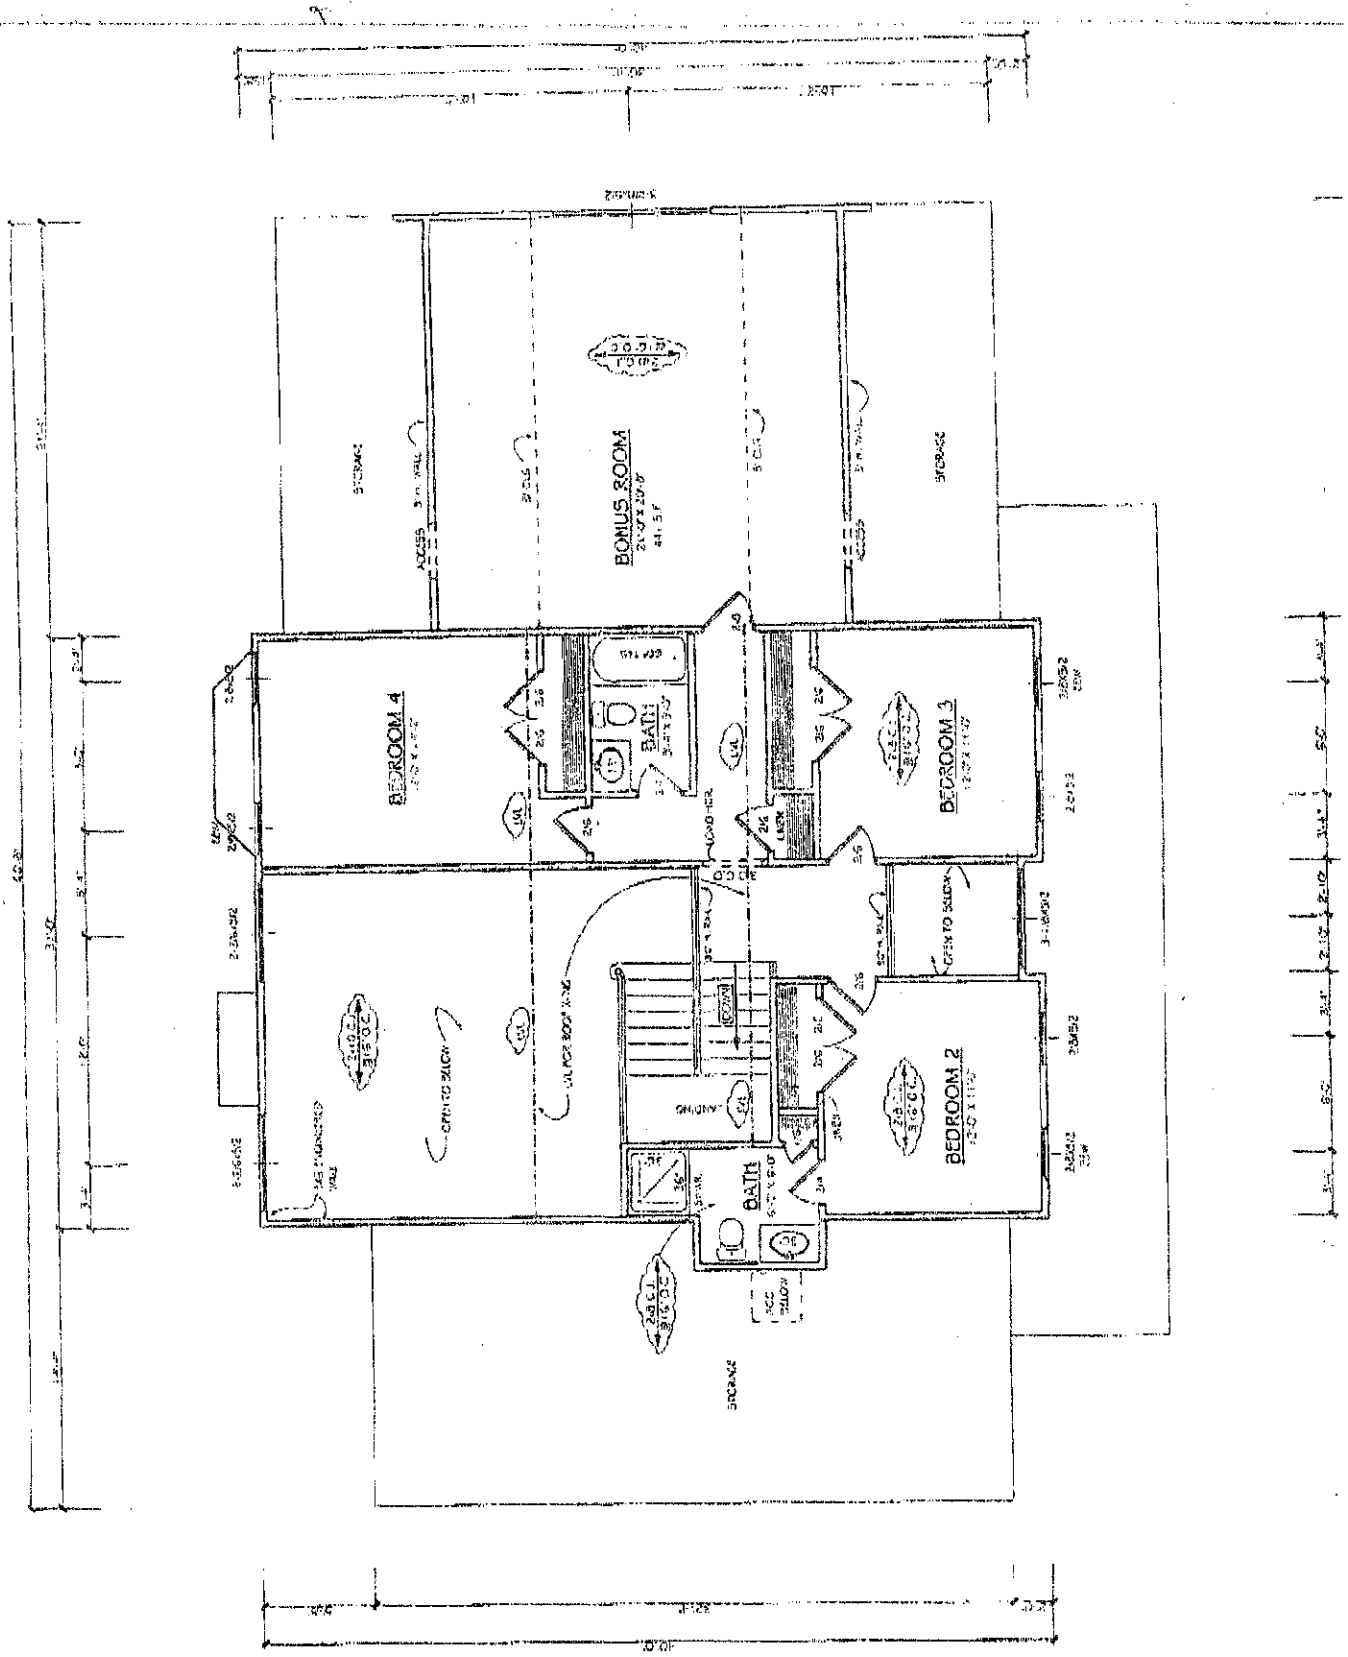


BONUS ROOM
BEDROOM 4
BATH
BEDROOM 3
OPEN TO BELOW
BEDROOM 2
BATH
STORAGE
STORAGE