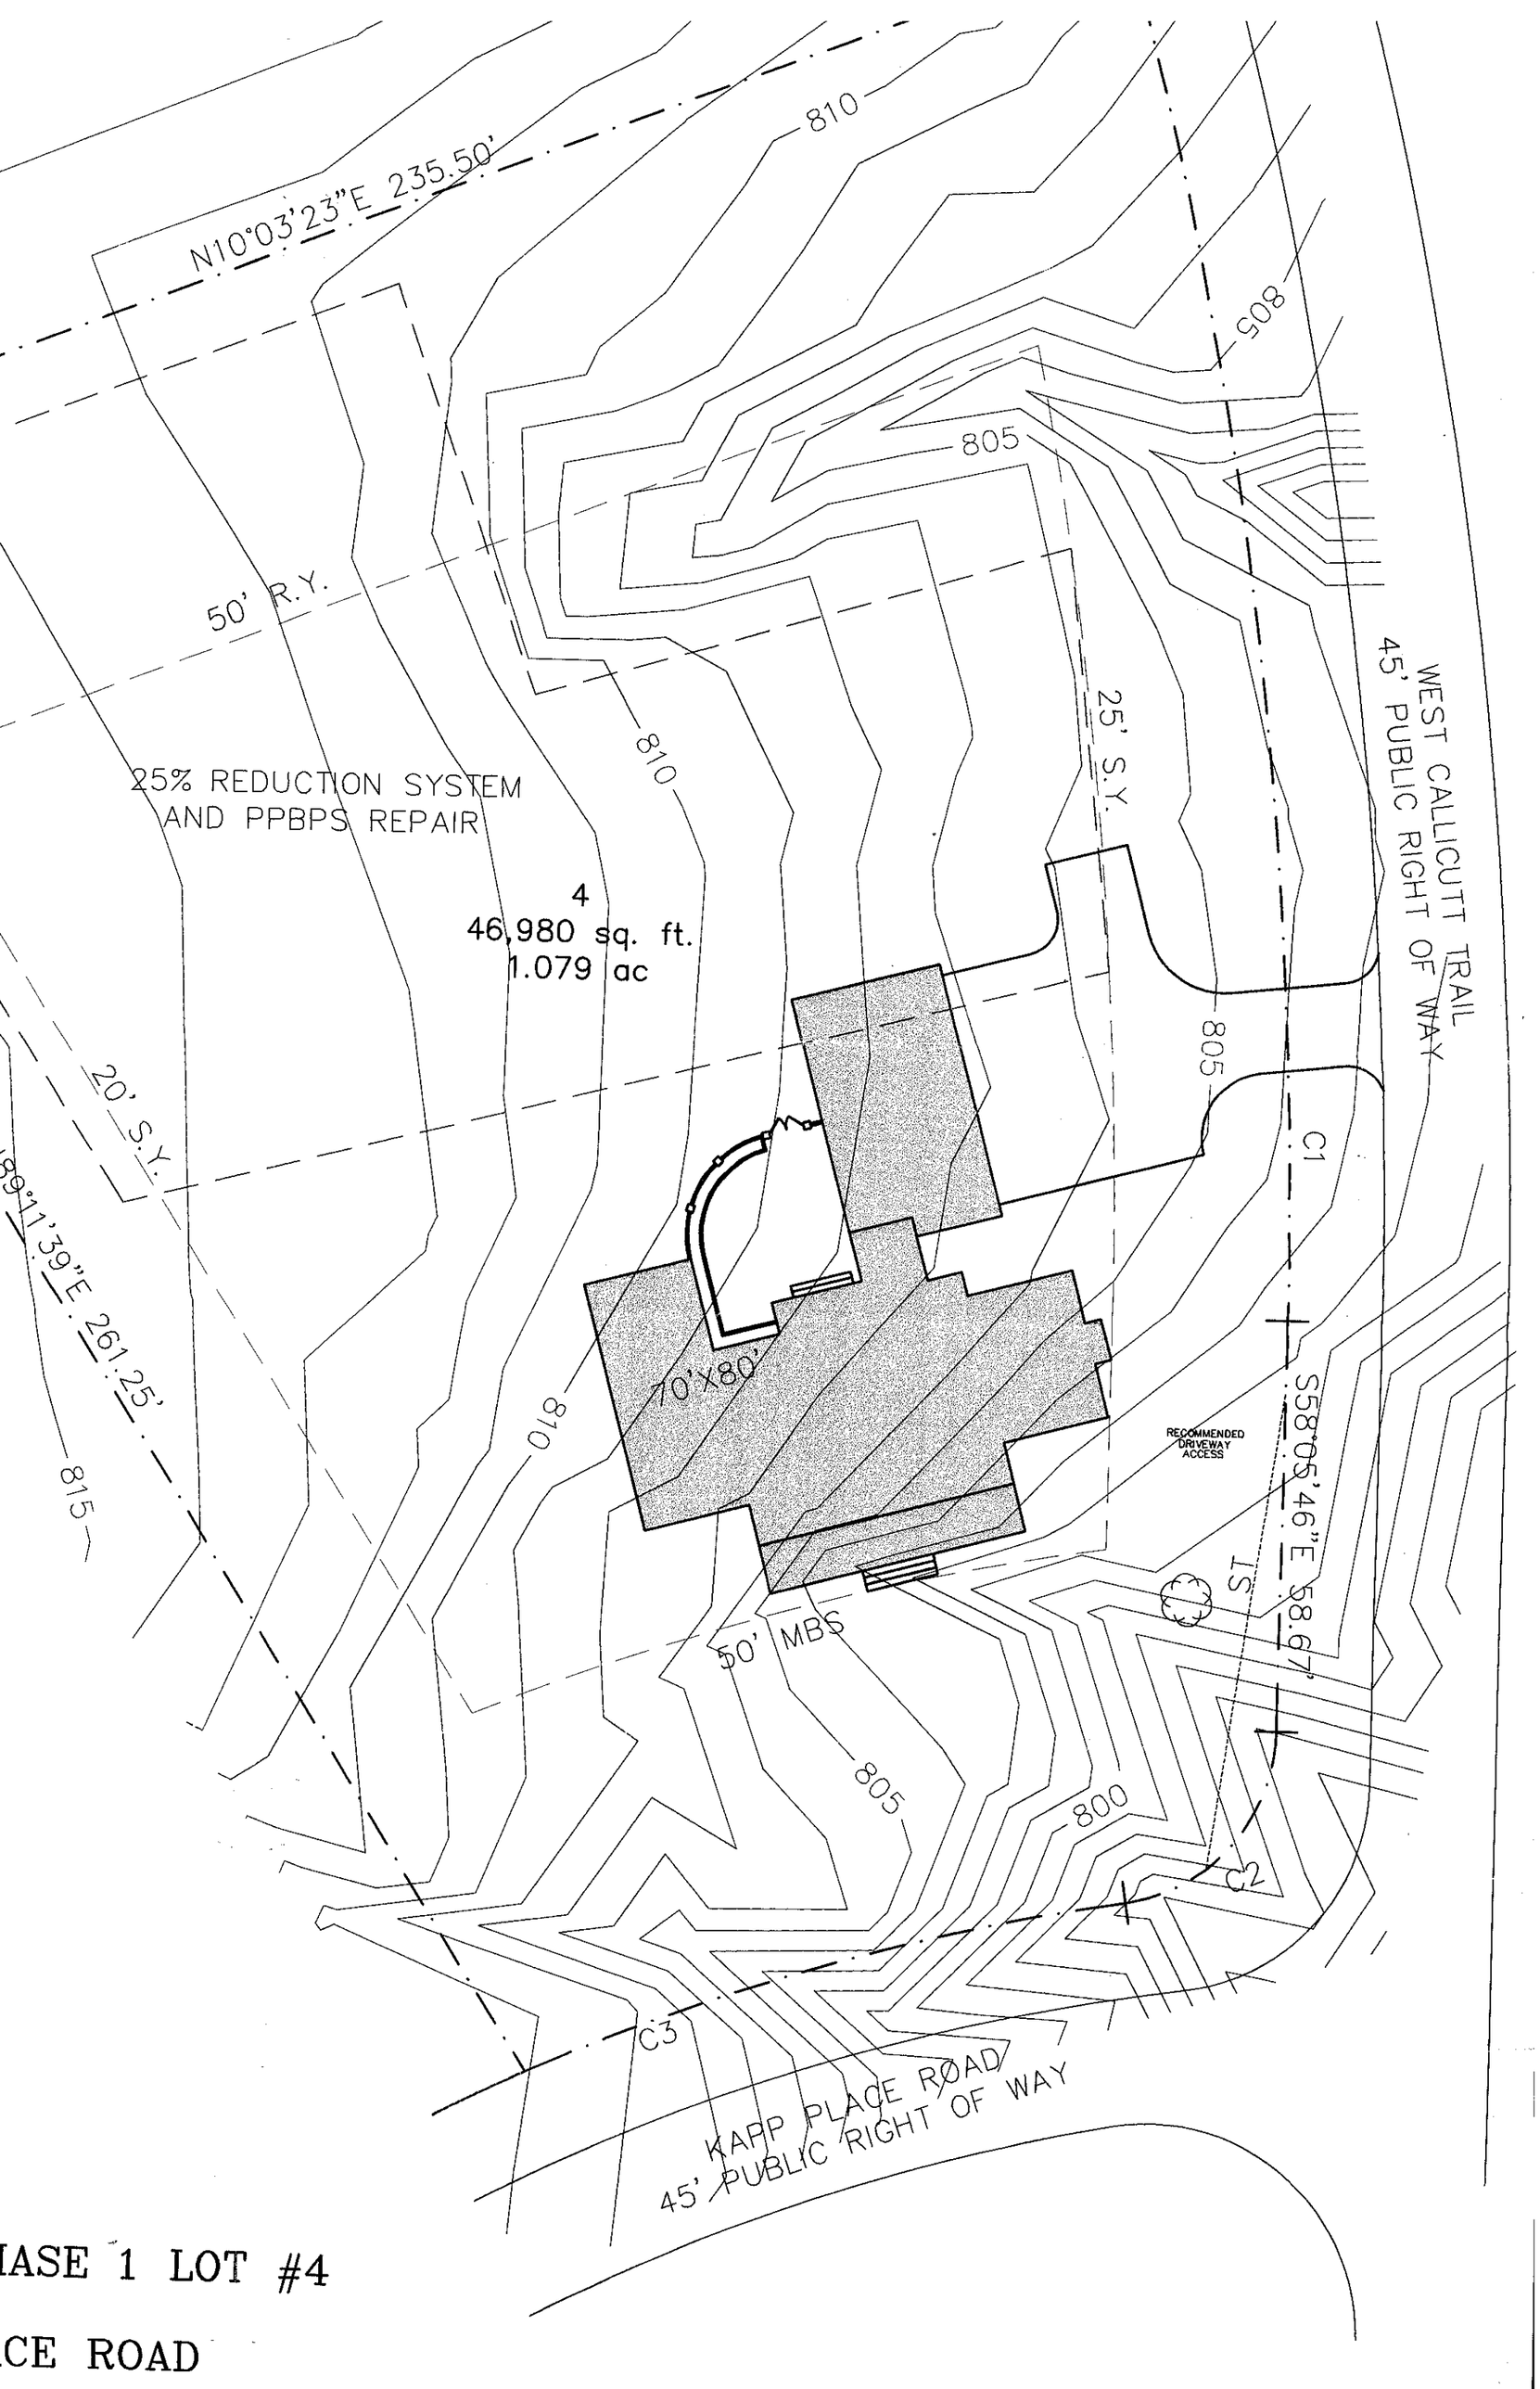


HASE 1 LOT #4

CE ROAD