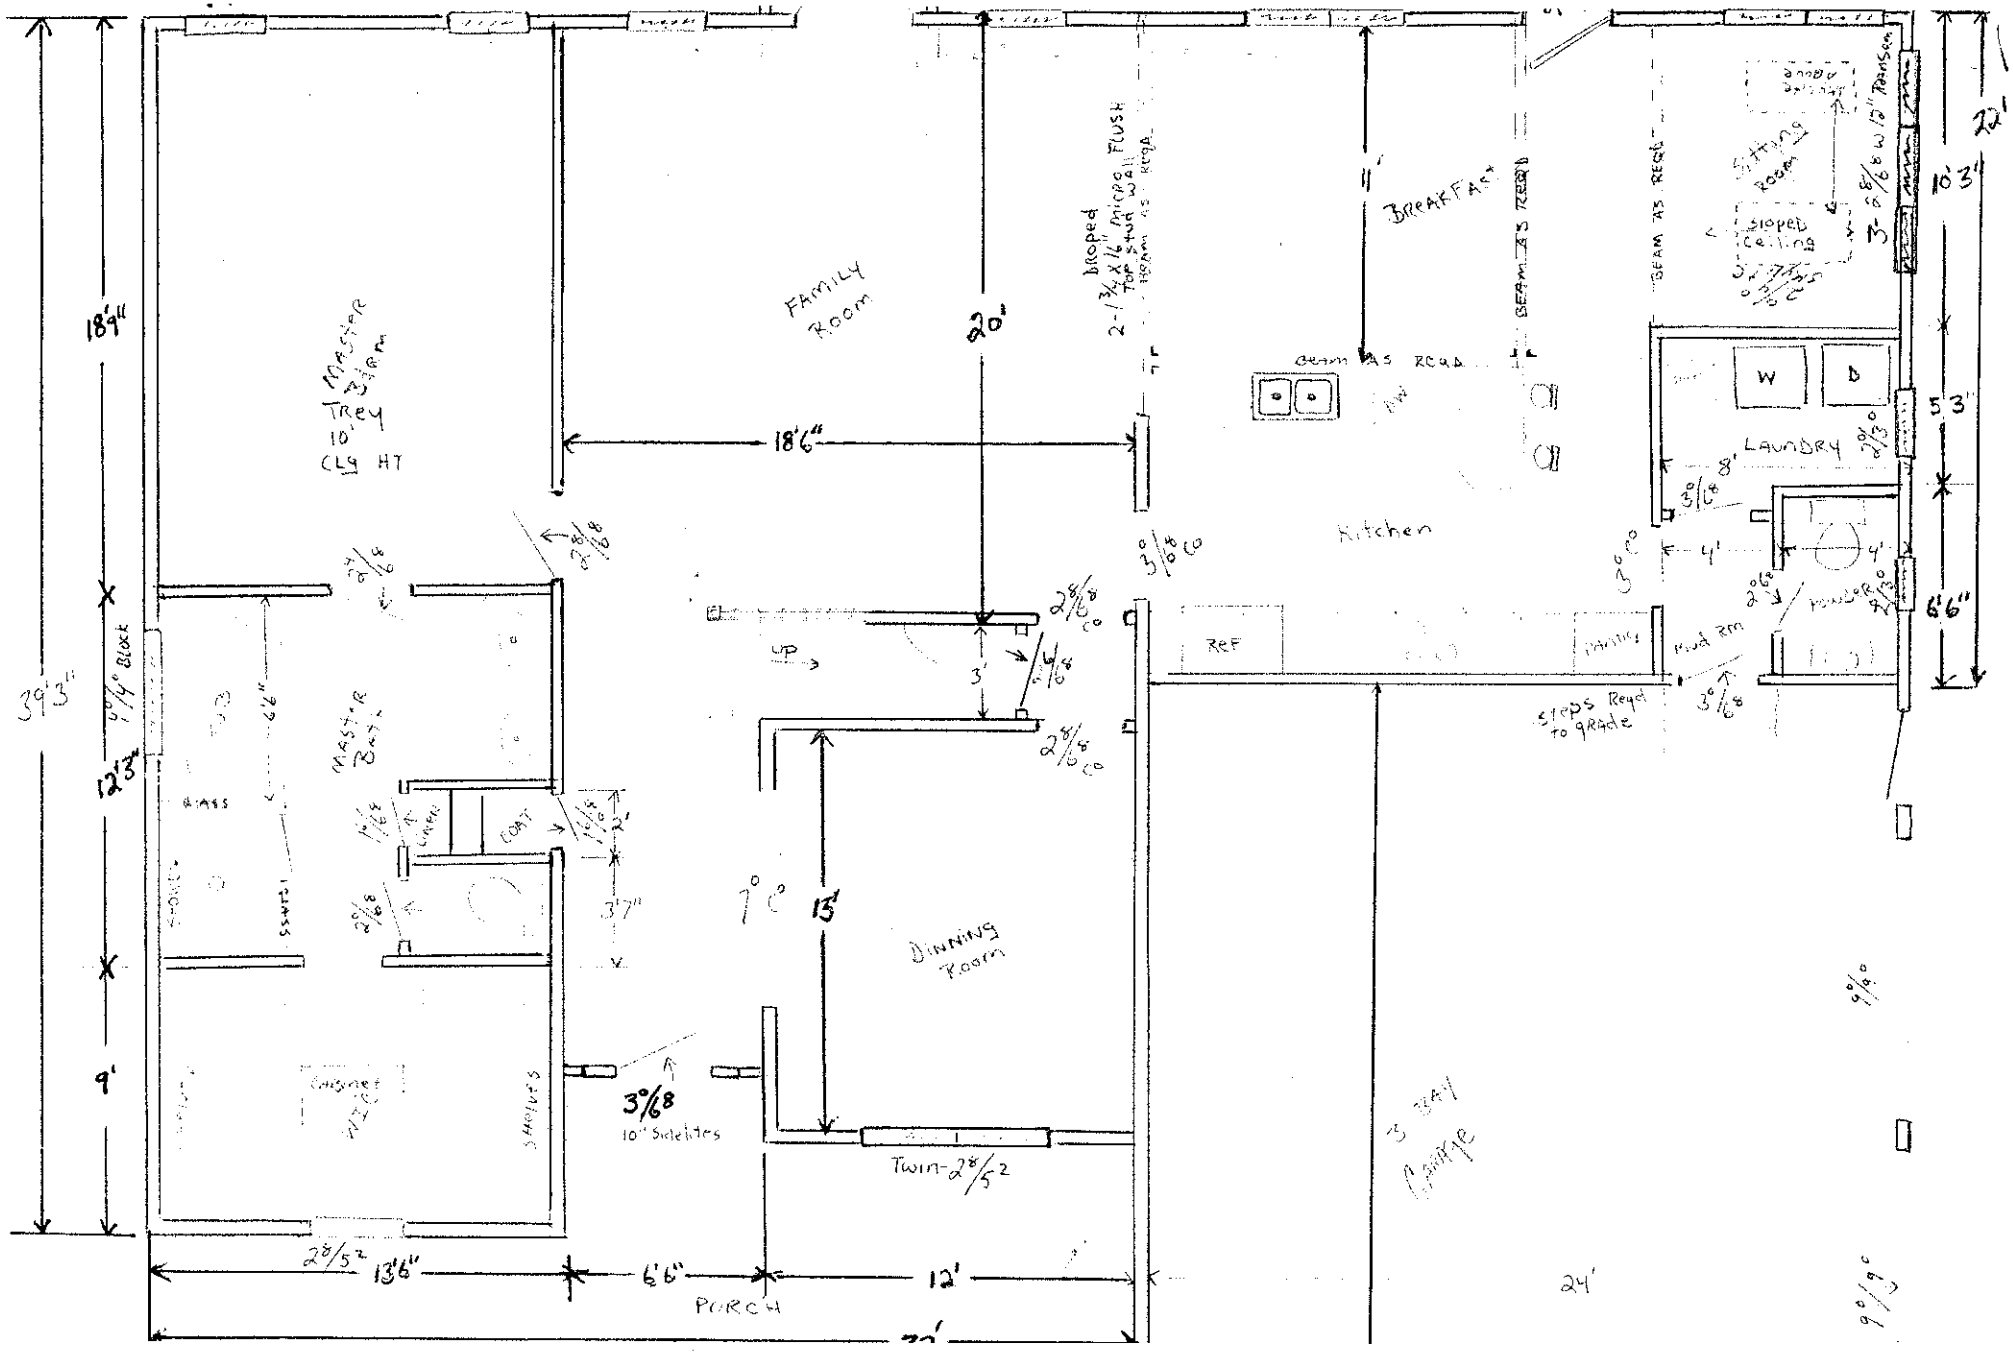
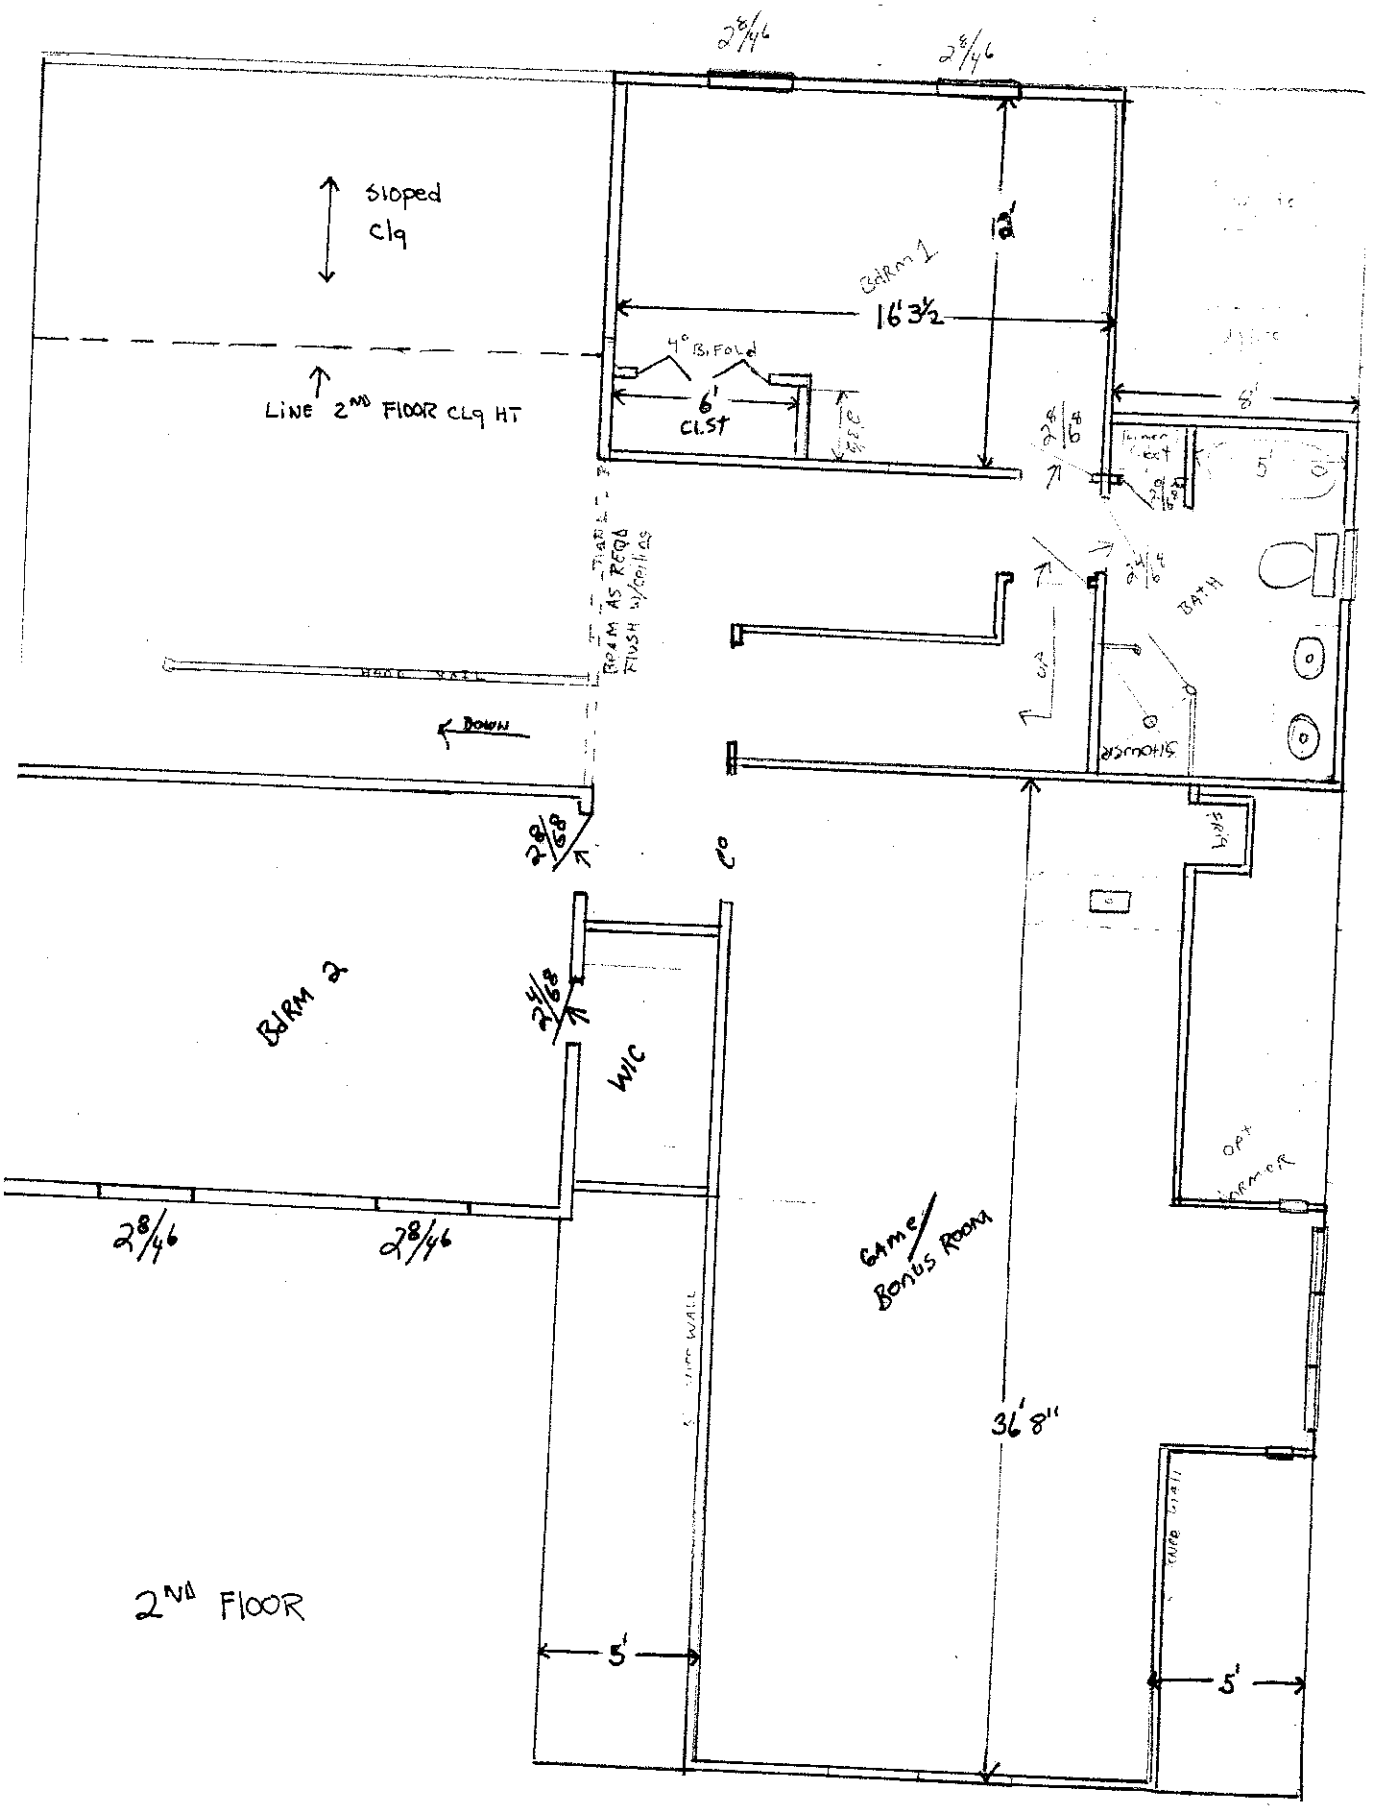

MASTER BEDROOM
TREY
10' CLG HT
FAMILY ROOM
20'
18'6"
DROPED 2-1¾ X 16 MICRO FLUSH TOP STUD WALL
BREAKFAST
BEAM AS REQD
SEAM AS REQD
SEAM AS REQD
SITTING ROOM
SLOPED CEILING
3- 6⅛ X 12" RAMSEN
22'
10'3"
5'3"
6'6"
W
D
LAUNDRY
Kitchen
REF
MASTER BATH
GLASS
CONC
SHELVES
CLOSET
37"
7'0"
15'
DINNING ROOM
3⅜ 10" Sidelites
Twin-2⁸/₅²
steps Regd to grade
POWDER
2⁸/₅²
13'6"
6'6"
PORCH
12'
24'
39'3"
18'9"
12'3"
9'
9'0"


2 8/4 6
2 8/4 6
sloped clg
LINE 2ND FLOOR CLG HT
12'
BdRm 1
16'3½
4° Bi Fold
6' CL.ST
8'
5'
BATH
SHOWER
DOWN
2 8/6 8
2 8/6 8
BDRM 2
WIC
2 8/4 6
2 8/4 6
GAME/ BONUS ROOM
36'8"
5'
5'
2ND FLOOR