IREDELL COUNTY HEALTH DEPARTMENT *ENVIRONMENTAL HEALTH DIVISION:*

SITE PLAN WORKSHEET

SEE THE "SAMPLE SITE PLAN" BELOW. ***INCOMPLETE SITE PLANS WILL BE RETURNED TO YOU FOR COMPLETION AND MAY RESULT IN A DELAY IN THE ISSUANCE OF YOUR SEPTIC SYSTEM PERMIT!!!***

Place an (X) beside each item as you complete the site plan:

X Property Line measurements are clearly identified...

X All proposed structures are indicated...

SHOW: proposed house or business footprint, wells, water lines, patios, pools and decks, and any other item that will occupy space on the site

X Front and side setbacks from property line...

X Preferred driveway location and configuration, preferred well location...

X Area you prefer your septic system to be placed...


X North arrow, or other sufficient indicator of direction...

Circle N/A on the following if appropriate:

__ __ Location of septic systems and wells within 100' of your property.. (N/A)

_____ Location of easements and rights of ways on your property... (N/A)

__ __ Location of any designated wetlands on the property.. (N/A)

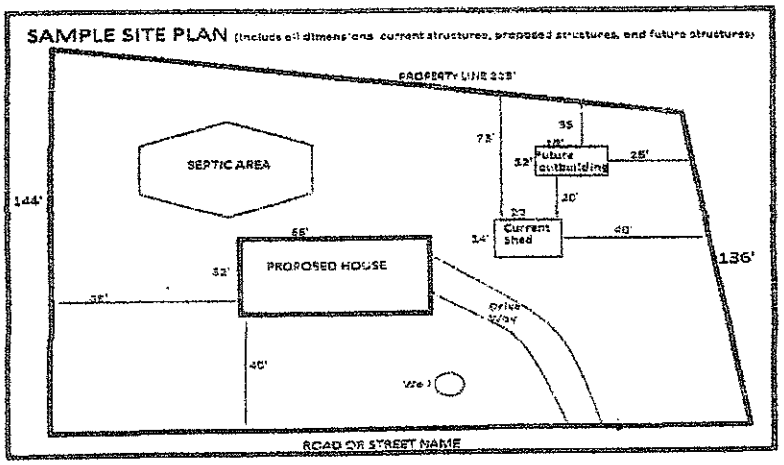

USE THIS SPACE TO DRAW YOUR SITE PLAN


Please see attached site plan

Signature: Emma Hall

REQUIRED property owner or owner's legal representative signature.

3/22/16

DATE

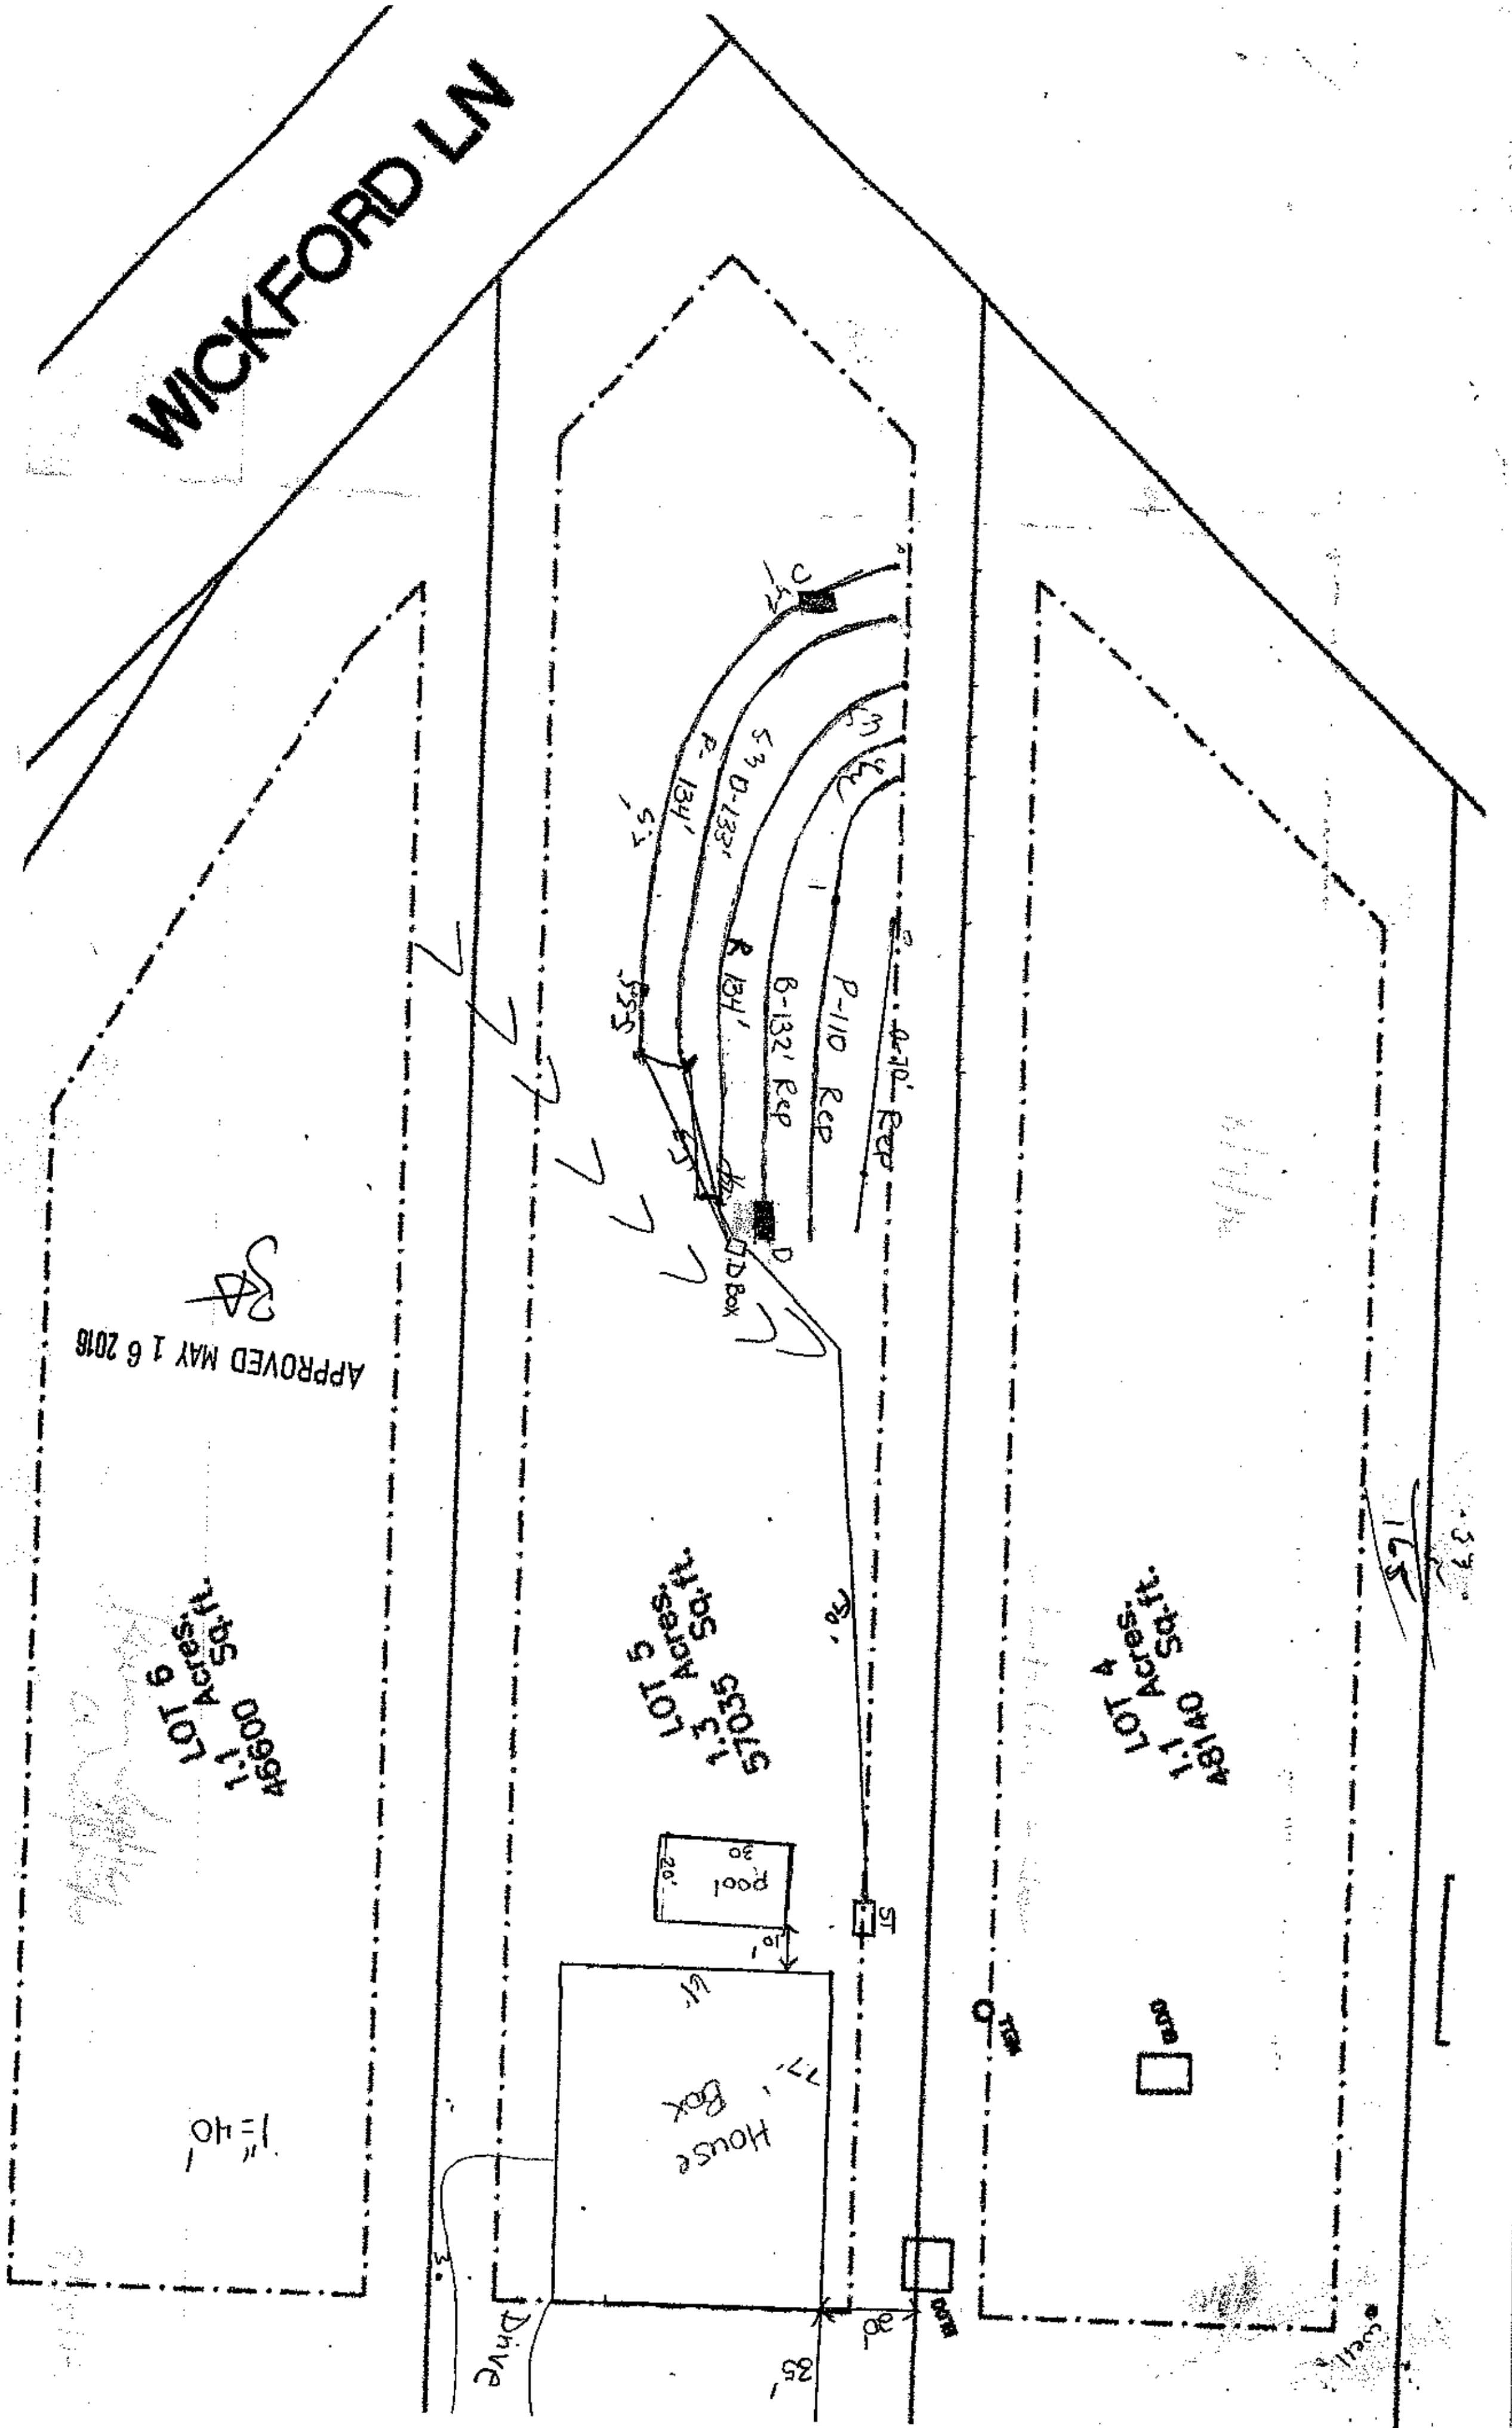

WICKFORD LN
LOT 6
1.1 Acres.
46600 Sq.ft.
LOT 5
1.3 Acres.
57035 Sq.ft.
LOT 4
1.1 Acres.
48140 Sq.ft.
APPROVED MAY 1 6 2016
pool
House
Box
D Box
Drive
WELL
1"=40'