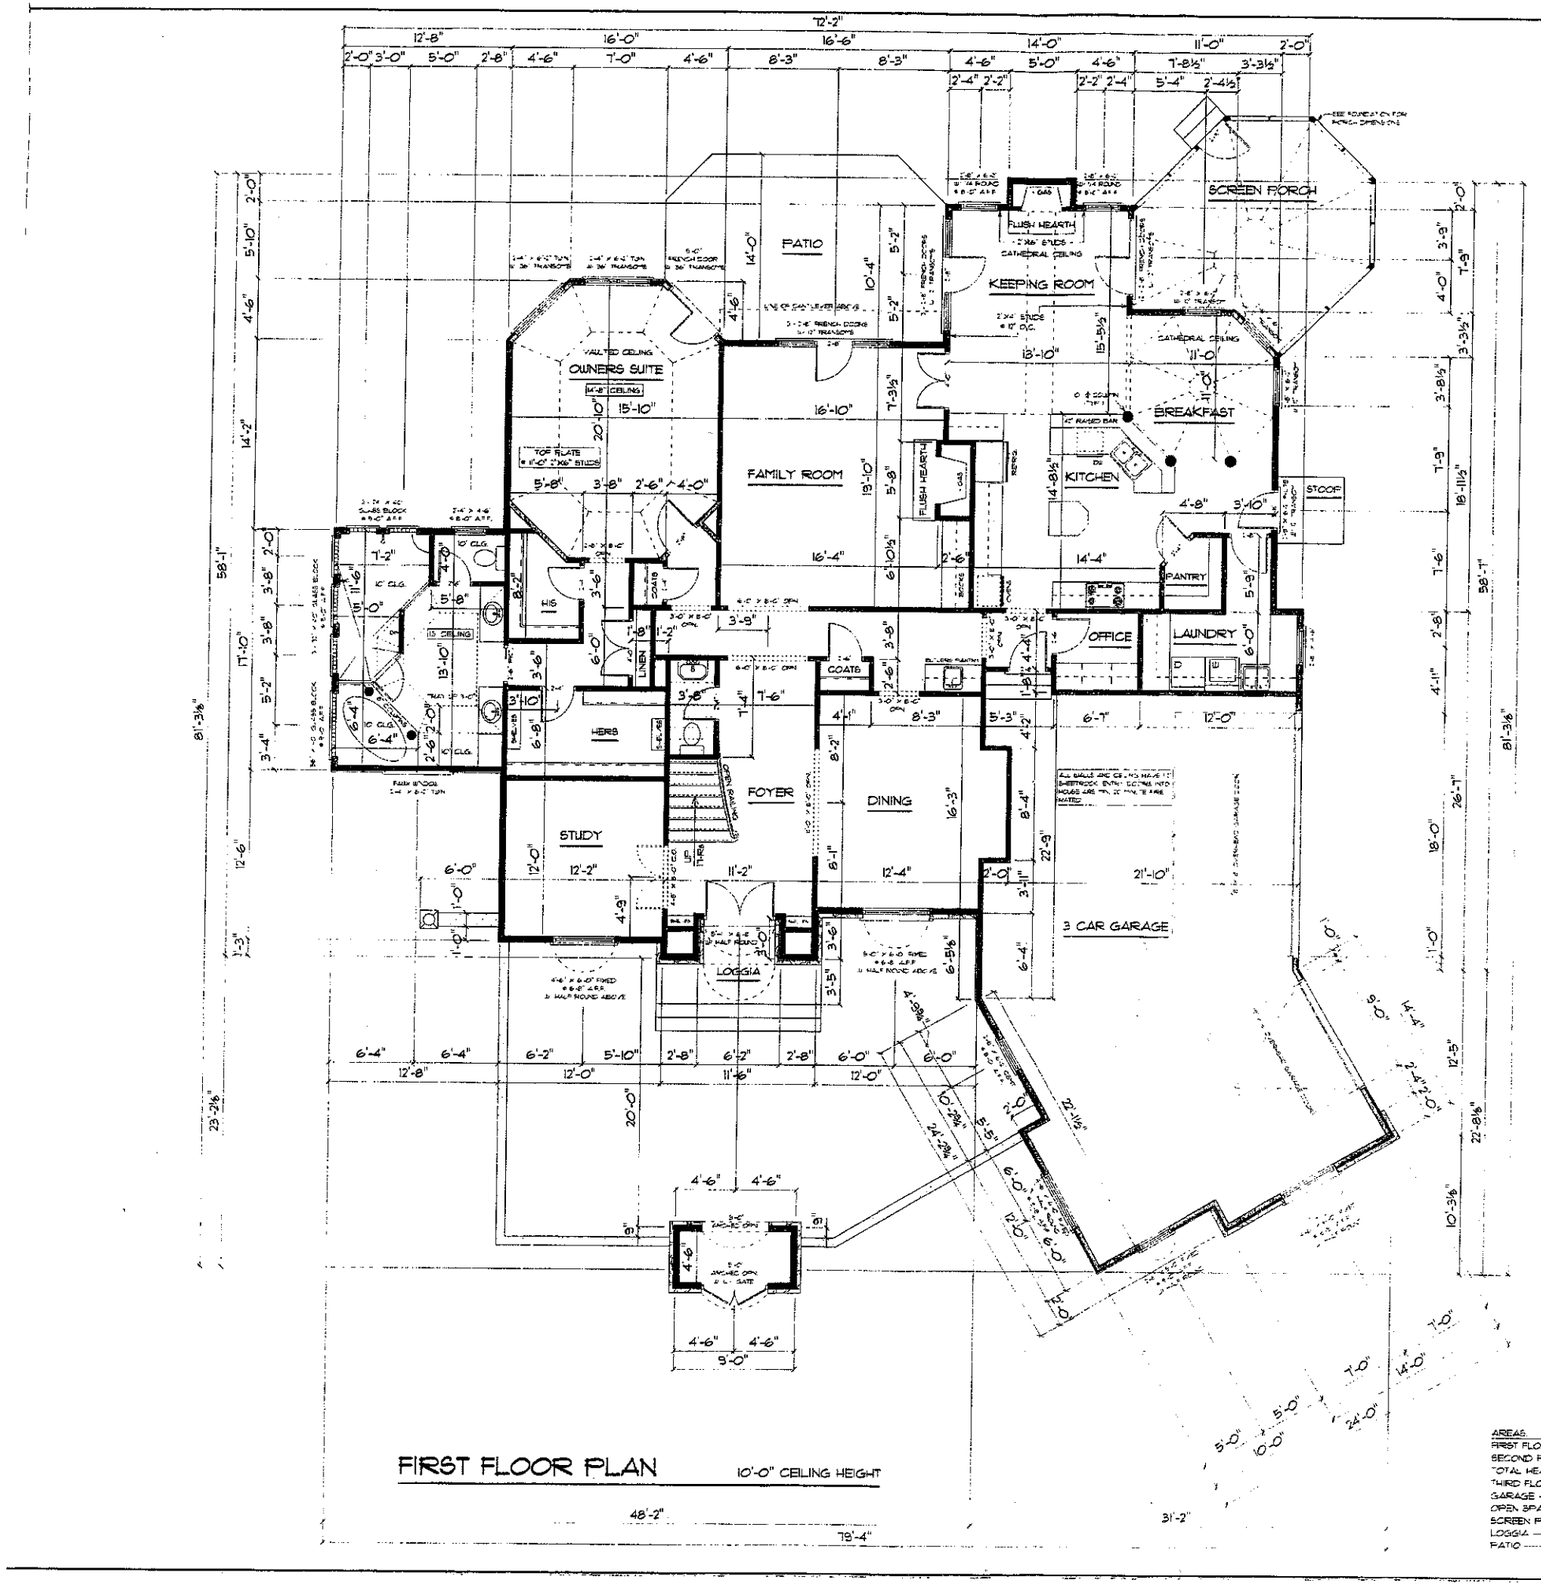


FIRST FLOOR PLAN

10'-0" CEILING HEIGHT

REVISIONS	BY
01 - 25 - 05	RH
02 - 23 - 05	RH
03 - 15 - 05	RH
04 - 1 - 05	RH
8 - 5 - 05	RH
8 - 9 - 05	RH


The Design Boards, Inc.
P.O. Box 19341 Charlotte, N.C. 28219
Phone 704-366-4800

LOT 255
AT THE POINT

John R. Poore
BUILDER, INC.
10950 SUNPRIVATEER POINTE PARKWAY SUITE 100
MATTHEWS, NORTH CAROLINA 28105

FIRST FLOOR PLAN

Date: 1 - 18 - 05
Scale: 1/4" = 1'-0"
Name: HONEYCUTT
Sheet
Of Sheets

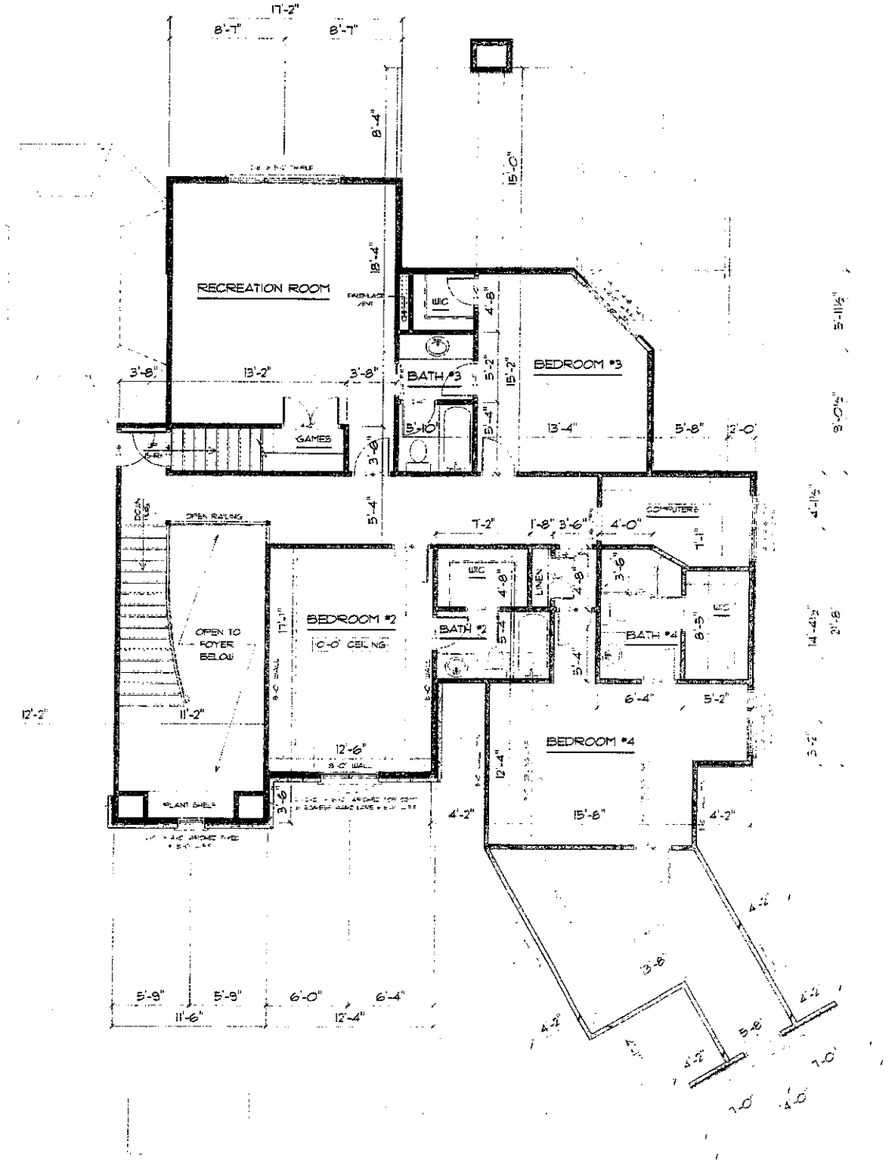

SECOND FLOOR PLAN 9'-0" CEILING HEIGHT

REVISIONS	BY
02 - 23 - 05	RH
03 - 18 - 05	RH
04 - 1 - 05	RH
8 - 5 - 05	RH
8 - 10 - 05	RH


The Design Board, Inc.
P.O. Box 18341 Charlotte, N.C. 28218
Phone 704-366-4900

LOT 355
AT THE POINT


John R. Poore
BUILDER, INC.
3939 MALLARD POINTE DRIVE SUITE 100
MATTHEWS, NORTH CAROLINA 28105

SECOND FLOOR PLAN

Date 1 - 18 - 05
Scale 1/4" = 1'-0"
Name HONEYCUTT
Sheet
Of Sheets

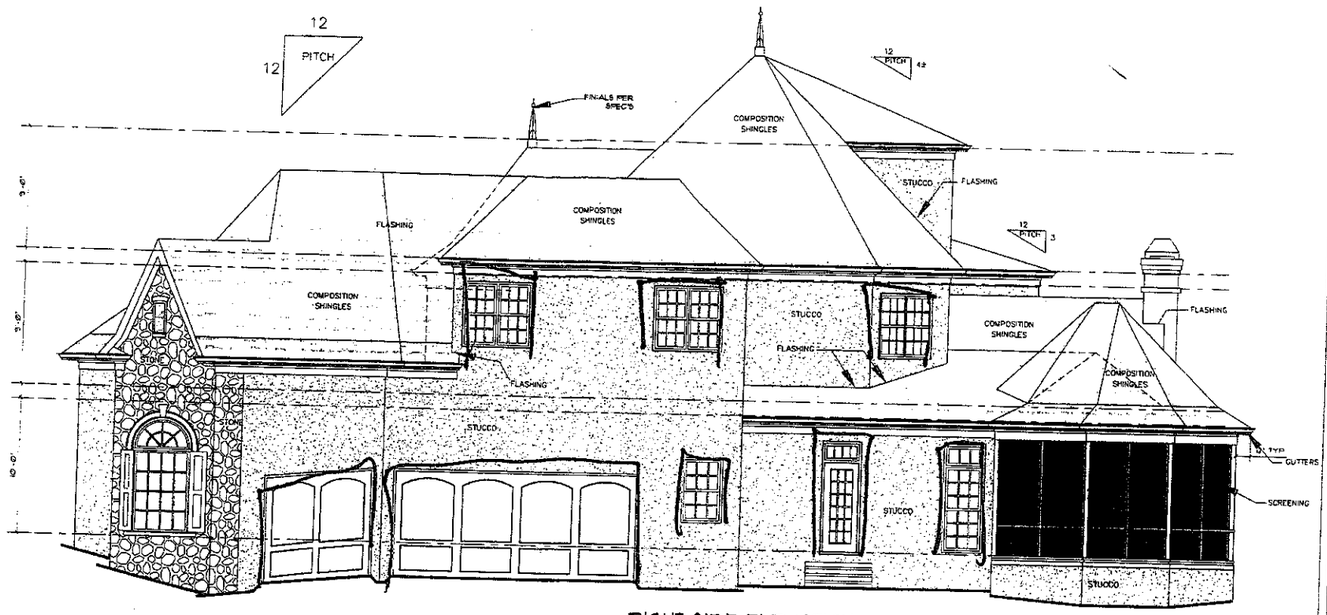

RIGHT SIDE ELEVATION

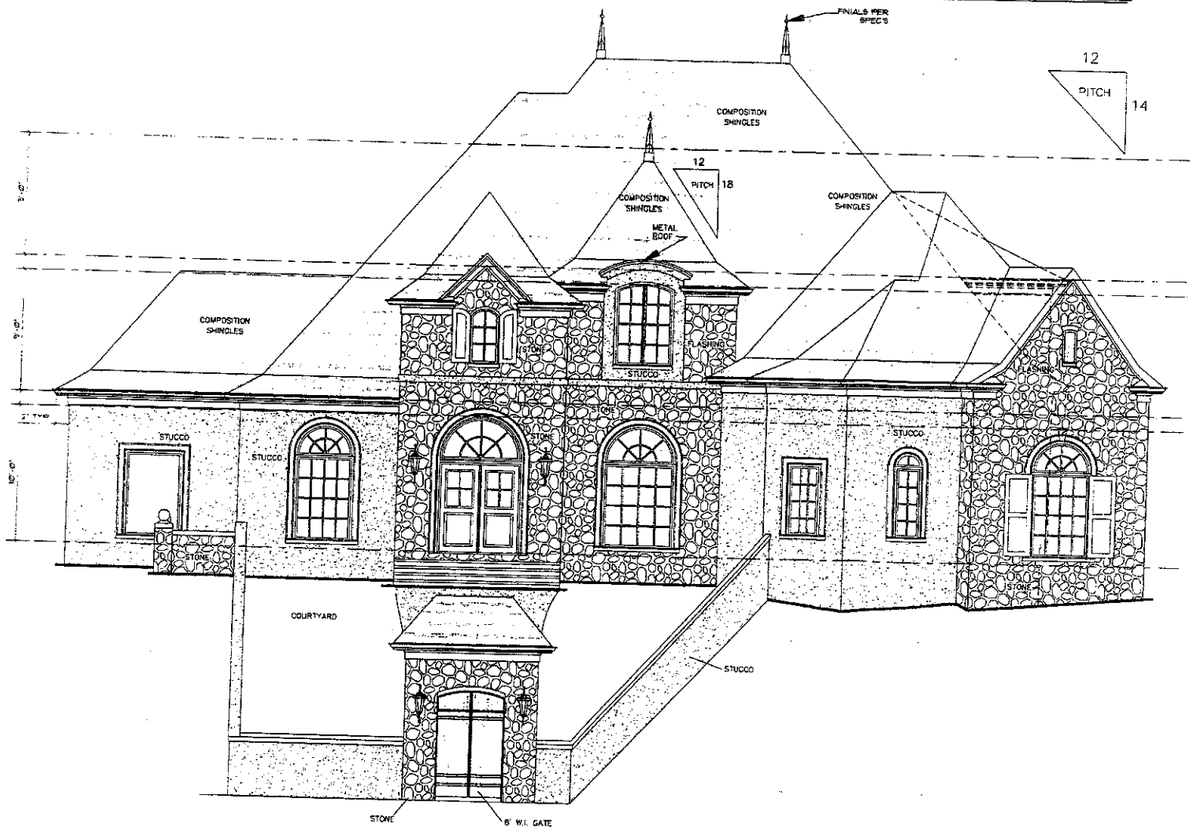

FRONT ELEVATION

Stucco window trim soffit trim per plans all sides

REVISIONS	BY
04/15/05	SS


The Design Boards, Inc.
P.O. Box 18841 Charlotte, NC 28218 Phone (704)366-4900

LOT 355
THE POINT


John R. Poore
BUILDER, INC.
10590 INDEPENDENCE POINTE PARKWAY SUITE 100
MATTHEWS, NORTH CAROLINA 28105

FRONT & RIGHT SIDE ELEVATIONS

Date 02/23/05
Scale 1/4" = 1'-0"
Name STEPHEN
Sheet
Of Sheets

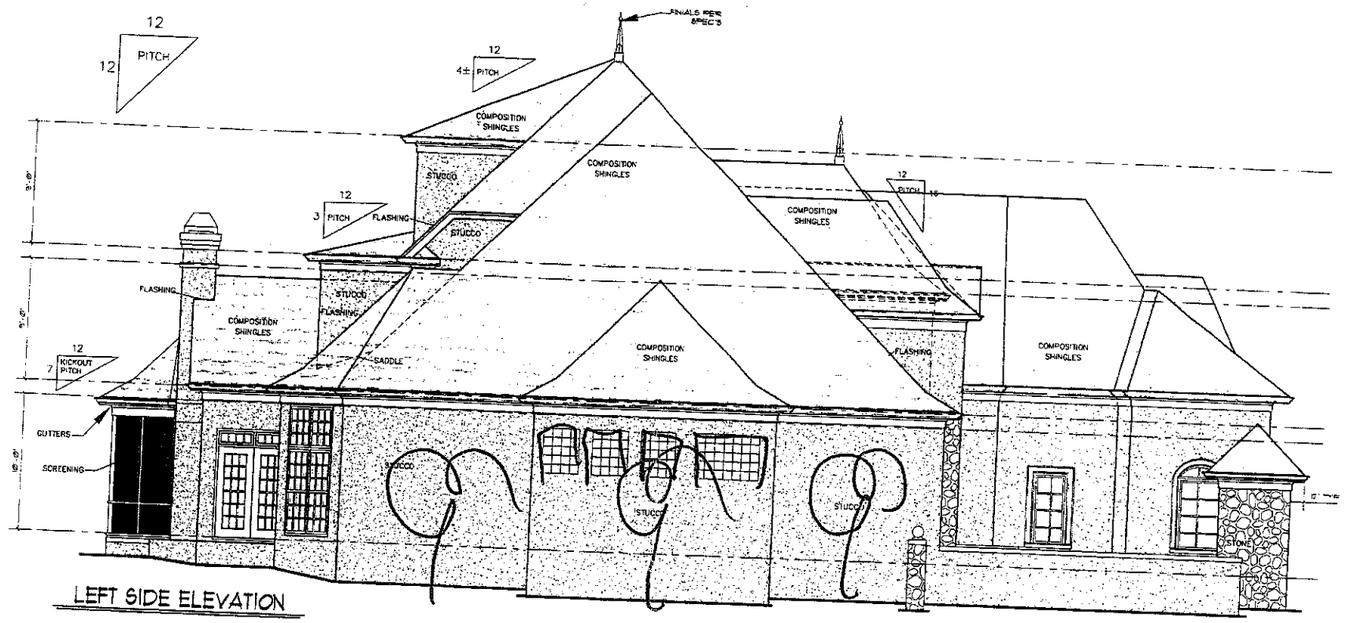

LEFT SIDE ELEVATION

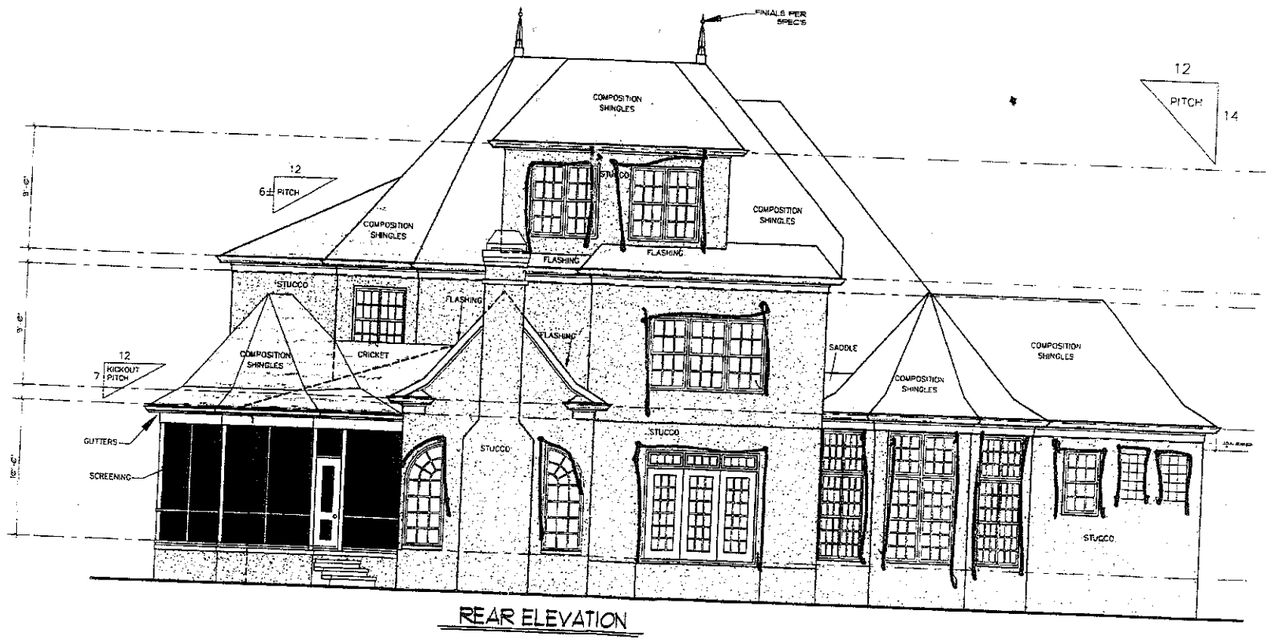

REAR ELEVATION

REVISIONS	BY

The Design Board, Inc.
P.O. Box 18841 Charlotte, NC
28218 Phone (704)366-4900

LOT 355
THE POINT

John R. Poore
BUILDER, INC.
10590 INDEPENDENCE POINTE PARKWAY SUITE 100
MATTHEWS, NORTH CAROLINA 28105

ELEVATIONS

Date 05/01/06
Scale 1/4" = 1'-0"
Name STEPHEN
Sheet