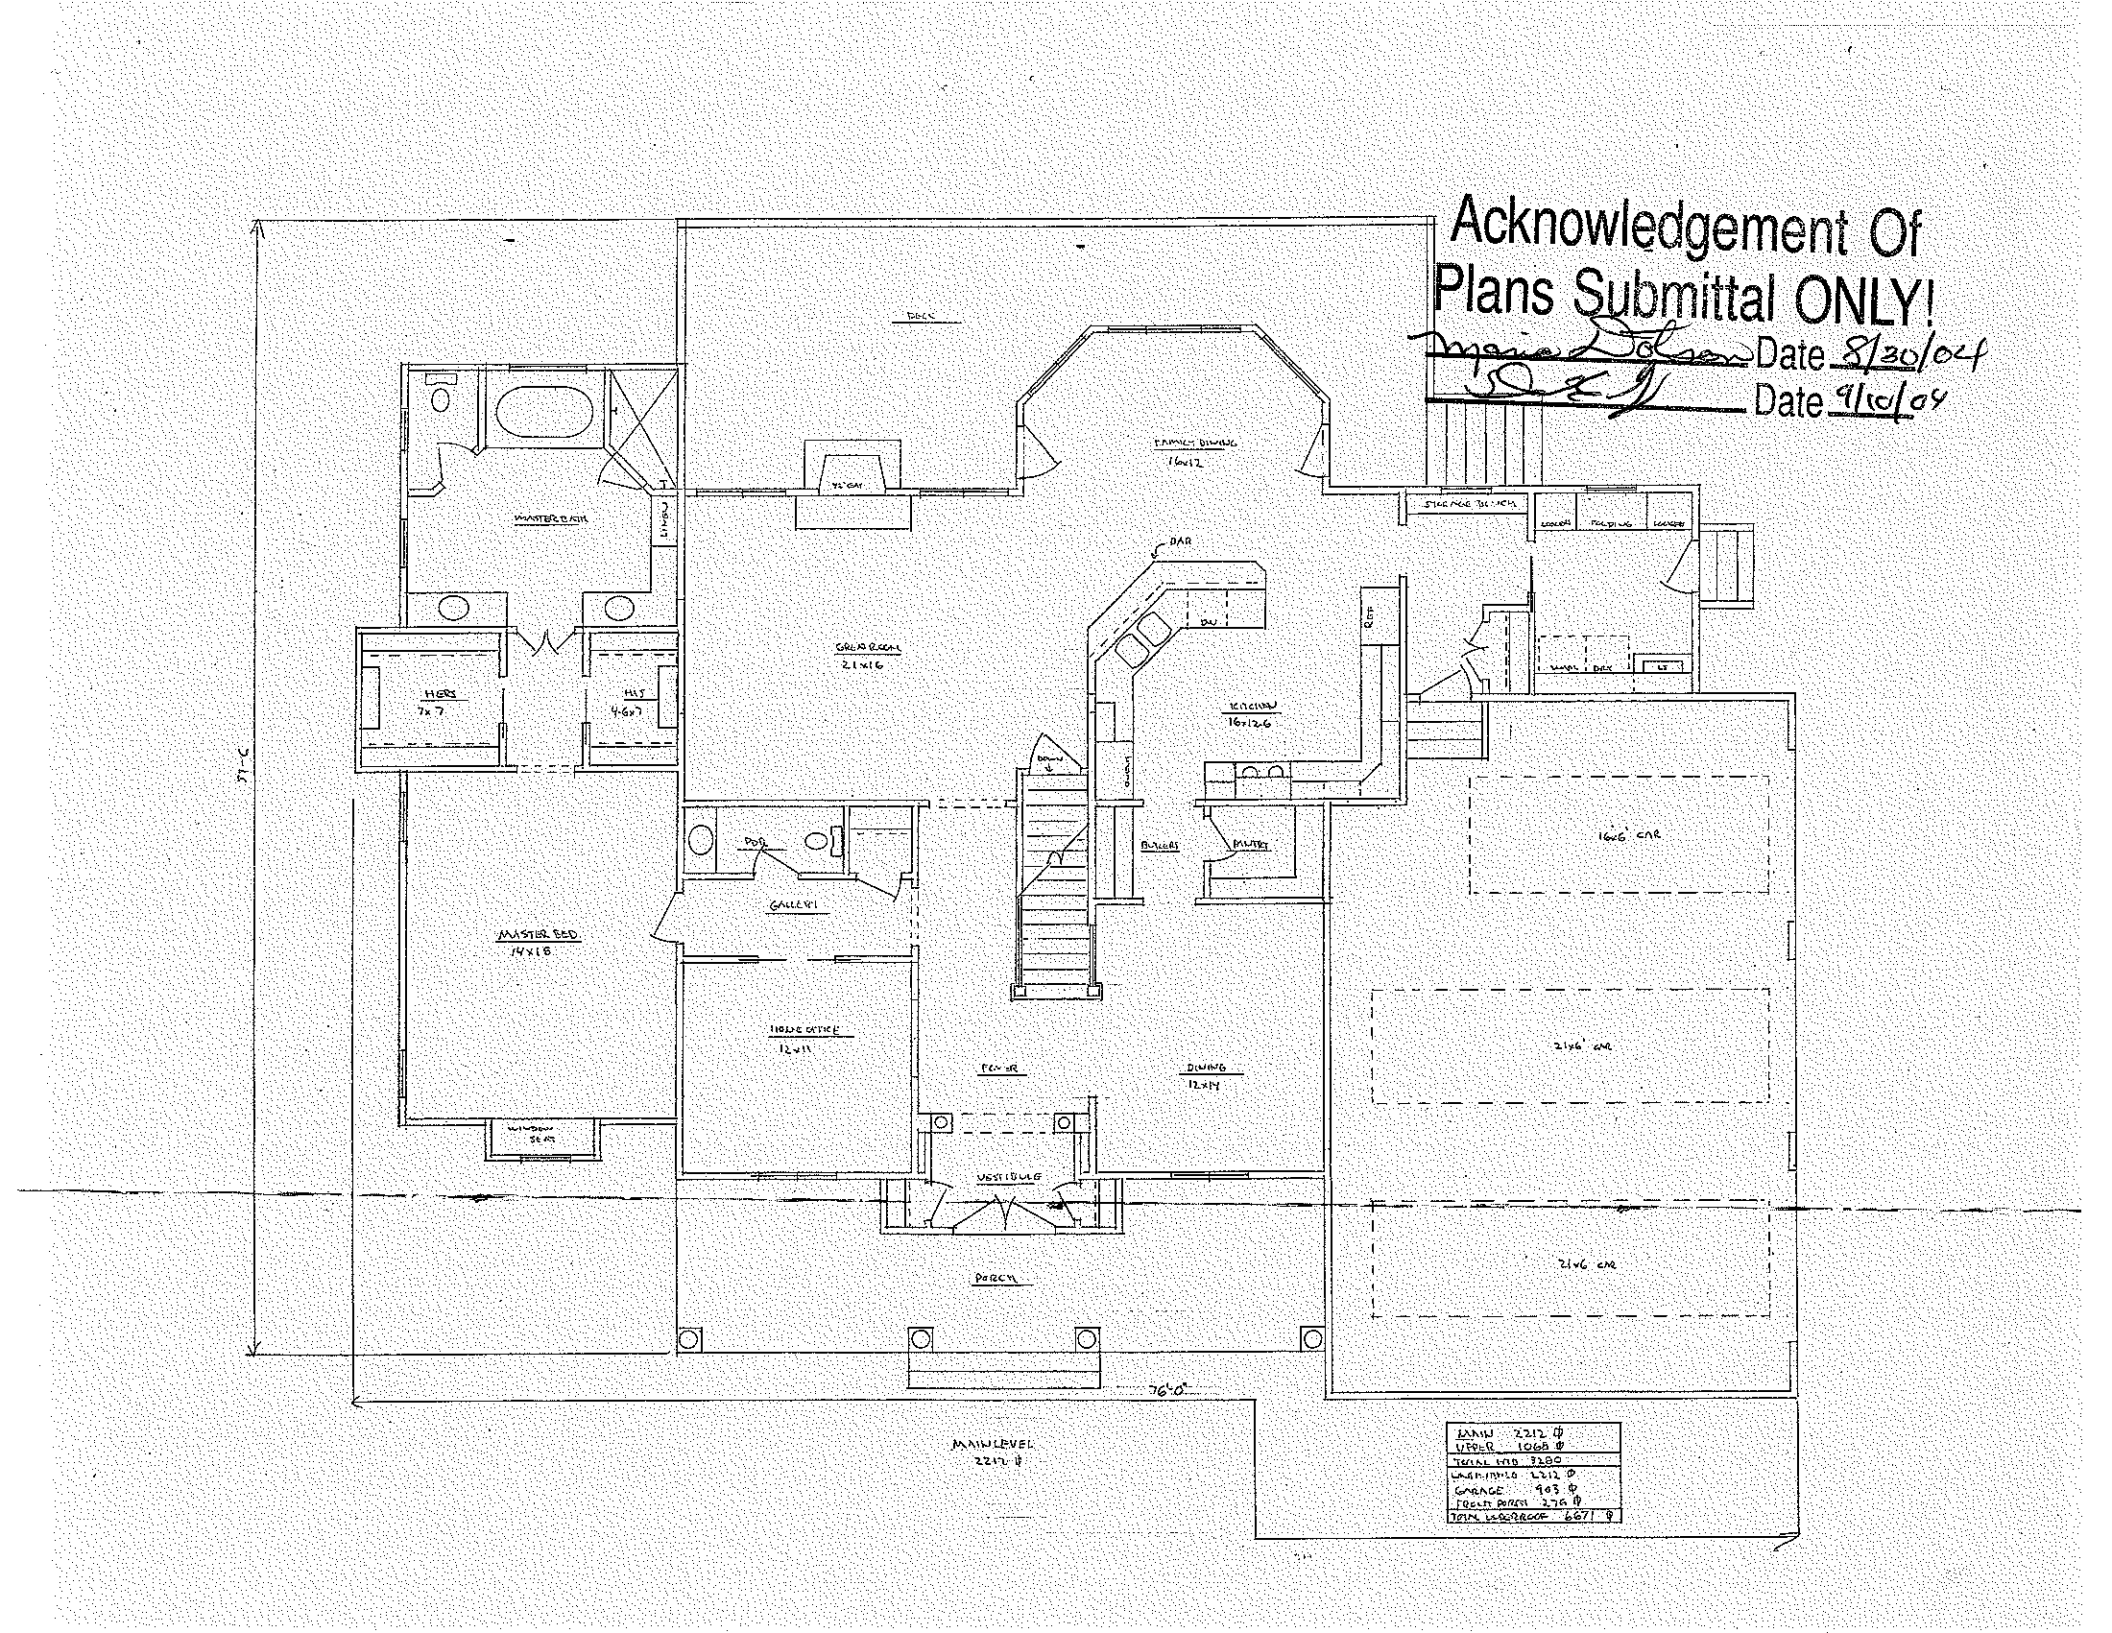
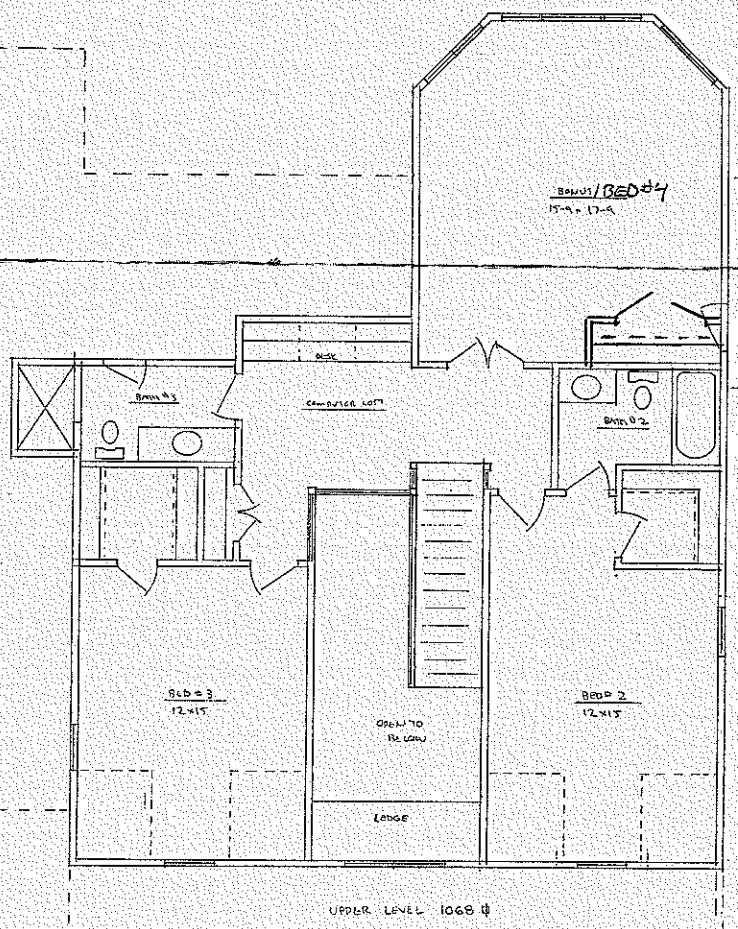

Acknowledgement Of
Plans Submittal ONLY!
Date 8/30/04
Date 9/10/04
DECK
FAMILY DINING
16x12
STORAGE
MASTER BATH
LINEN
HERS
7x7
HIS
4.6x7
GREAT ROOM
21x16
BAR
DW
REF
KITCHEN
16x12.6
LAUND
DBL
LT
DBL OVEN
CLOSET
BATHS
PANTRY
16x6 CAR
POR
GALLERY
MASTER BED
14x18
HOME OFFICE
12x11
FOYER
DINING
12x14
21x6 CAR
WINDOW SEAT
VESTIBULE
PORCH
21x6 CAR
37'-0"
76'-0"
MAIN LEVEL
2212 ft
MAIN 2212 ft
UPPER 1068 ft
TOTAL HTD 3280
UNDER/MAIN 2212 ft
GARAGE 903 ft
FRONT PORCH 276 ft
TOTAL UNDERROOF 6671 ft

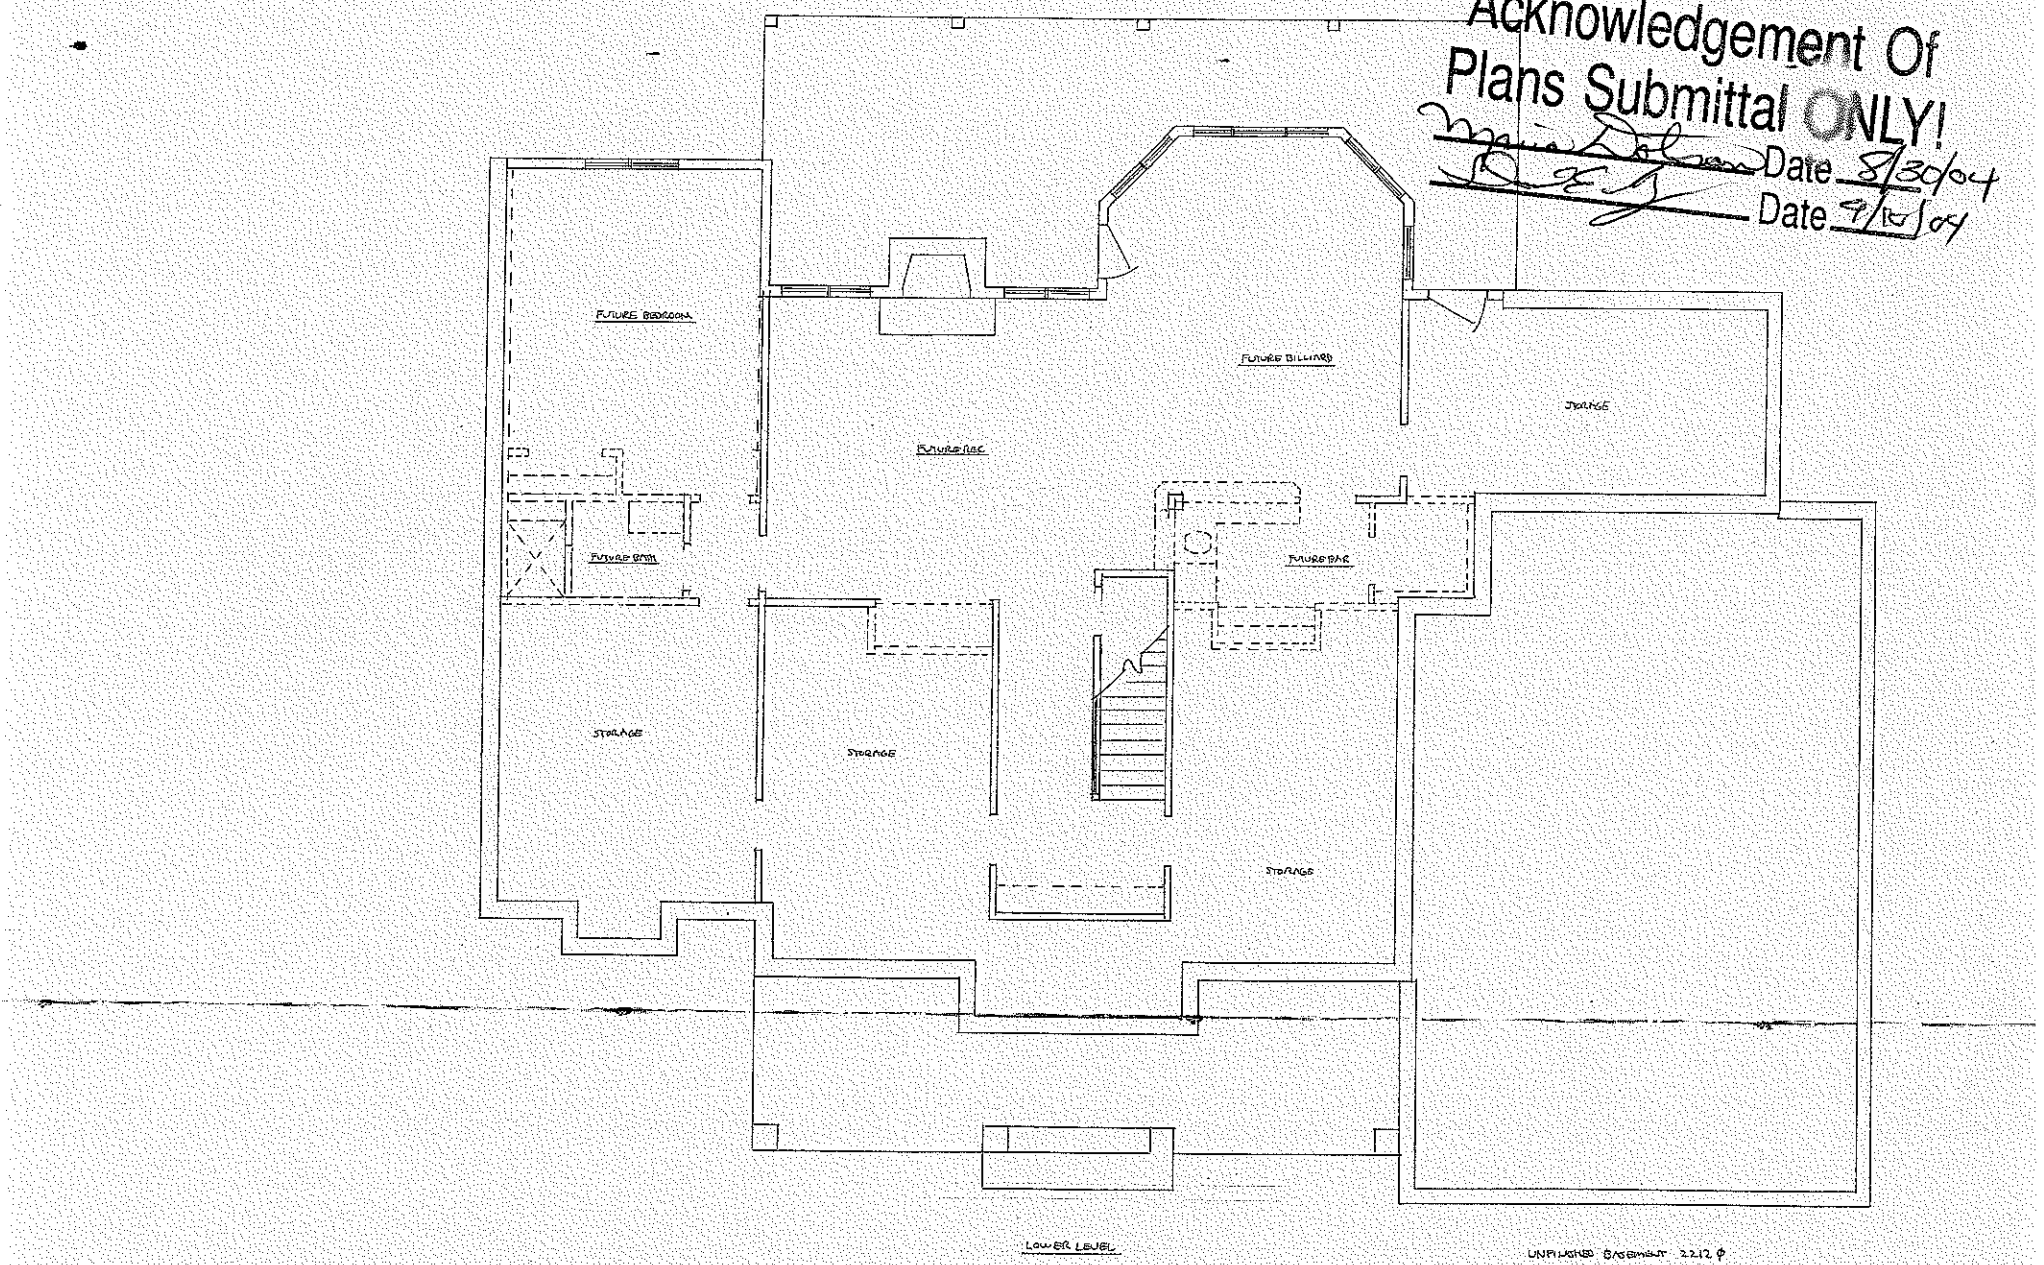
Acknowledgement Of
Plans Submittal ONLY!
Maria Dolan Date 8/30/04
Date 9/6/04



UPPER LEVEL 1068 ft

DATE APPROVED BY

Acknowledgement Of
Plans Submittal ONLY!
Date 8/30/04
Date 9/10/04



LOWER LEVEL

UNFINISHED BASEMENT 2212 ℄
FUTURE MTO 1228 ℄