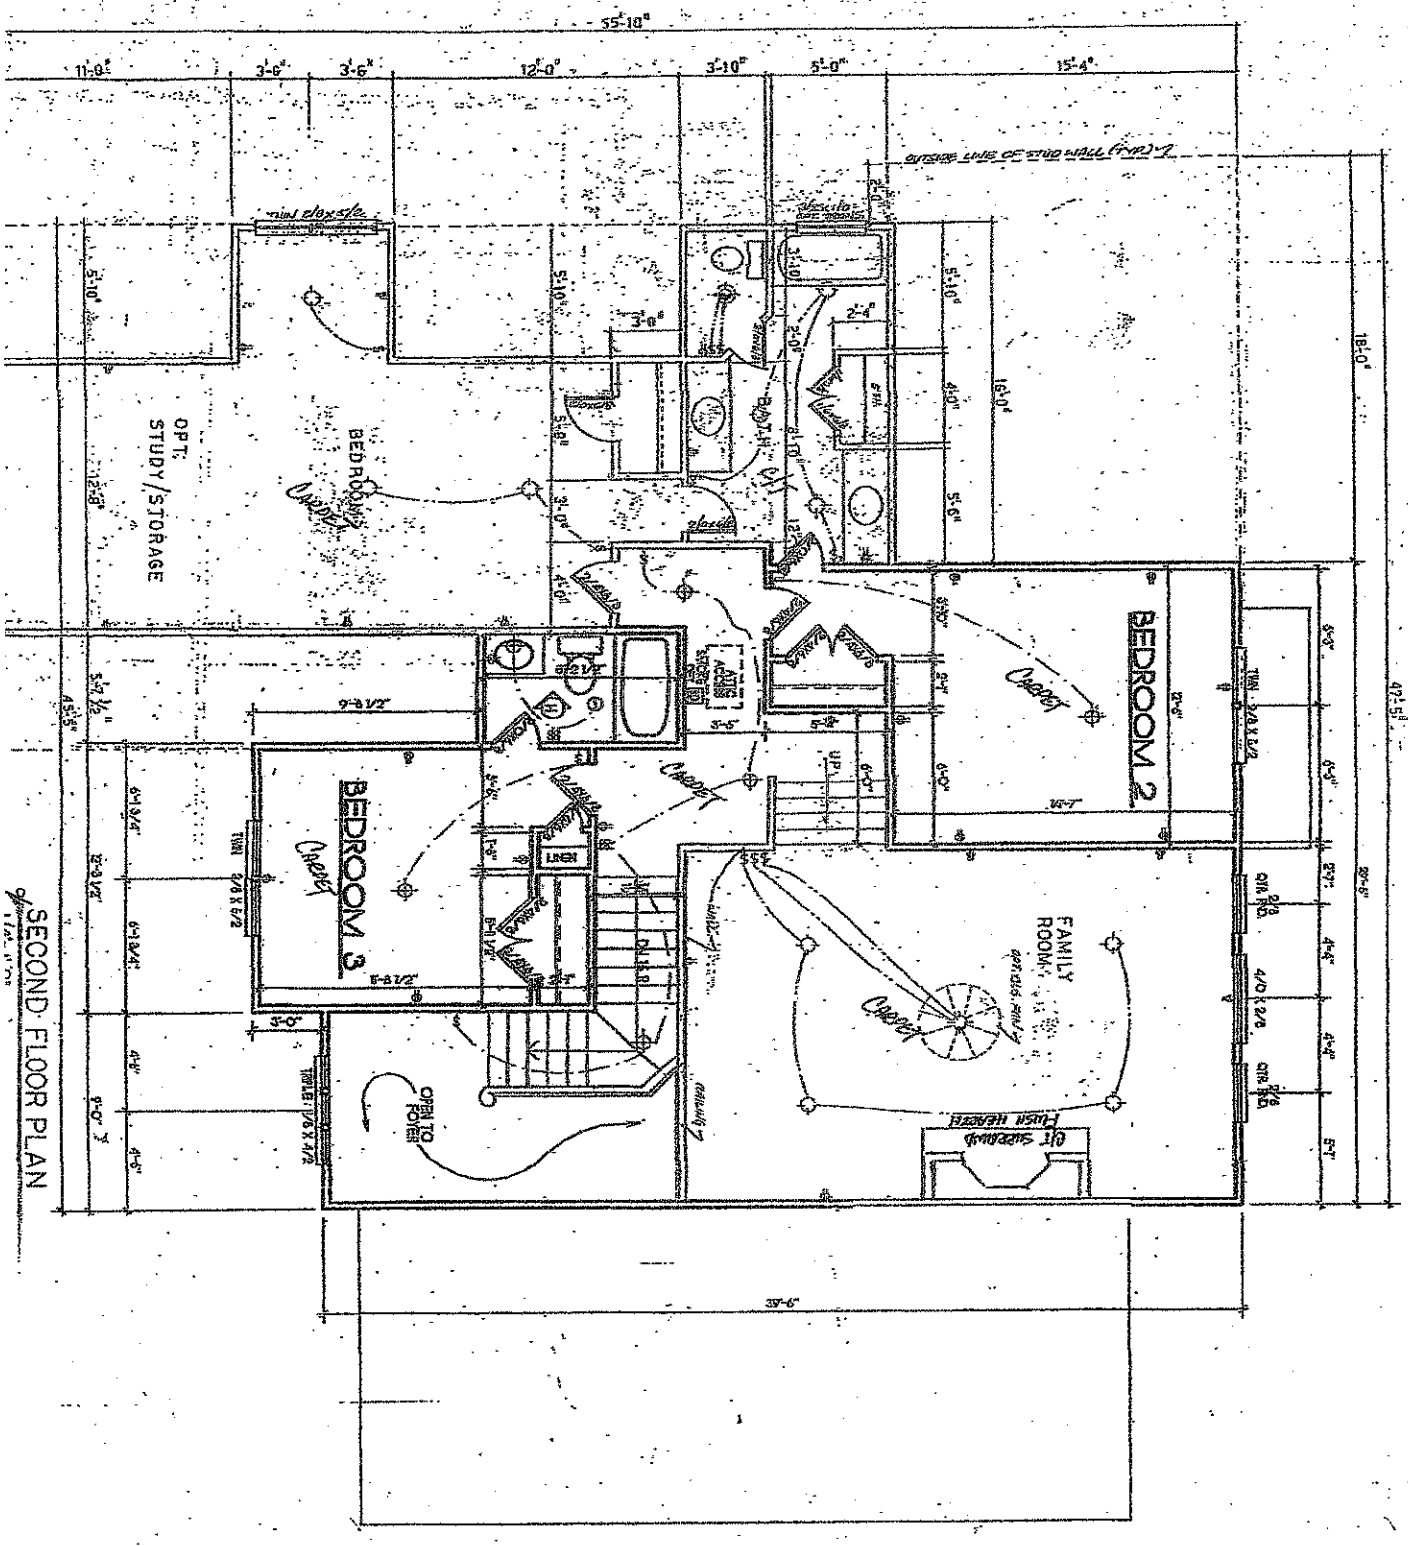


LOT# 26 The Farms
121 Callicutt Trail
Lake Norman Signature Homes 704/799-1851

PLAN NUMBER 25-20C REV.-1 A-3

This copyrighted plan be not be reproduced or used for building any house without the authorization of Alred Associates Home Plan Gallery, Inc.

ALRED ASSOCIATES INC
880 HOLCOMB BRIDGE ROAD, SUITE C-101
ROSWELL, GEORGIA 30076 770-641-9079