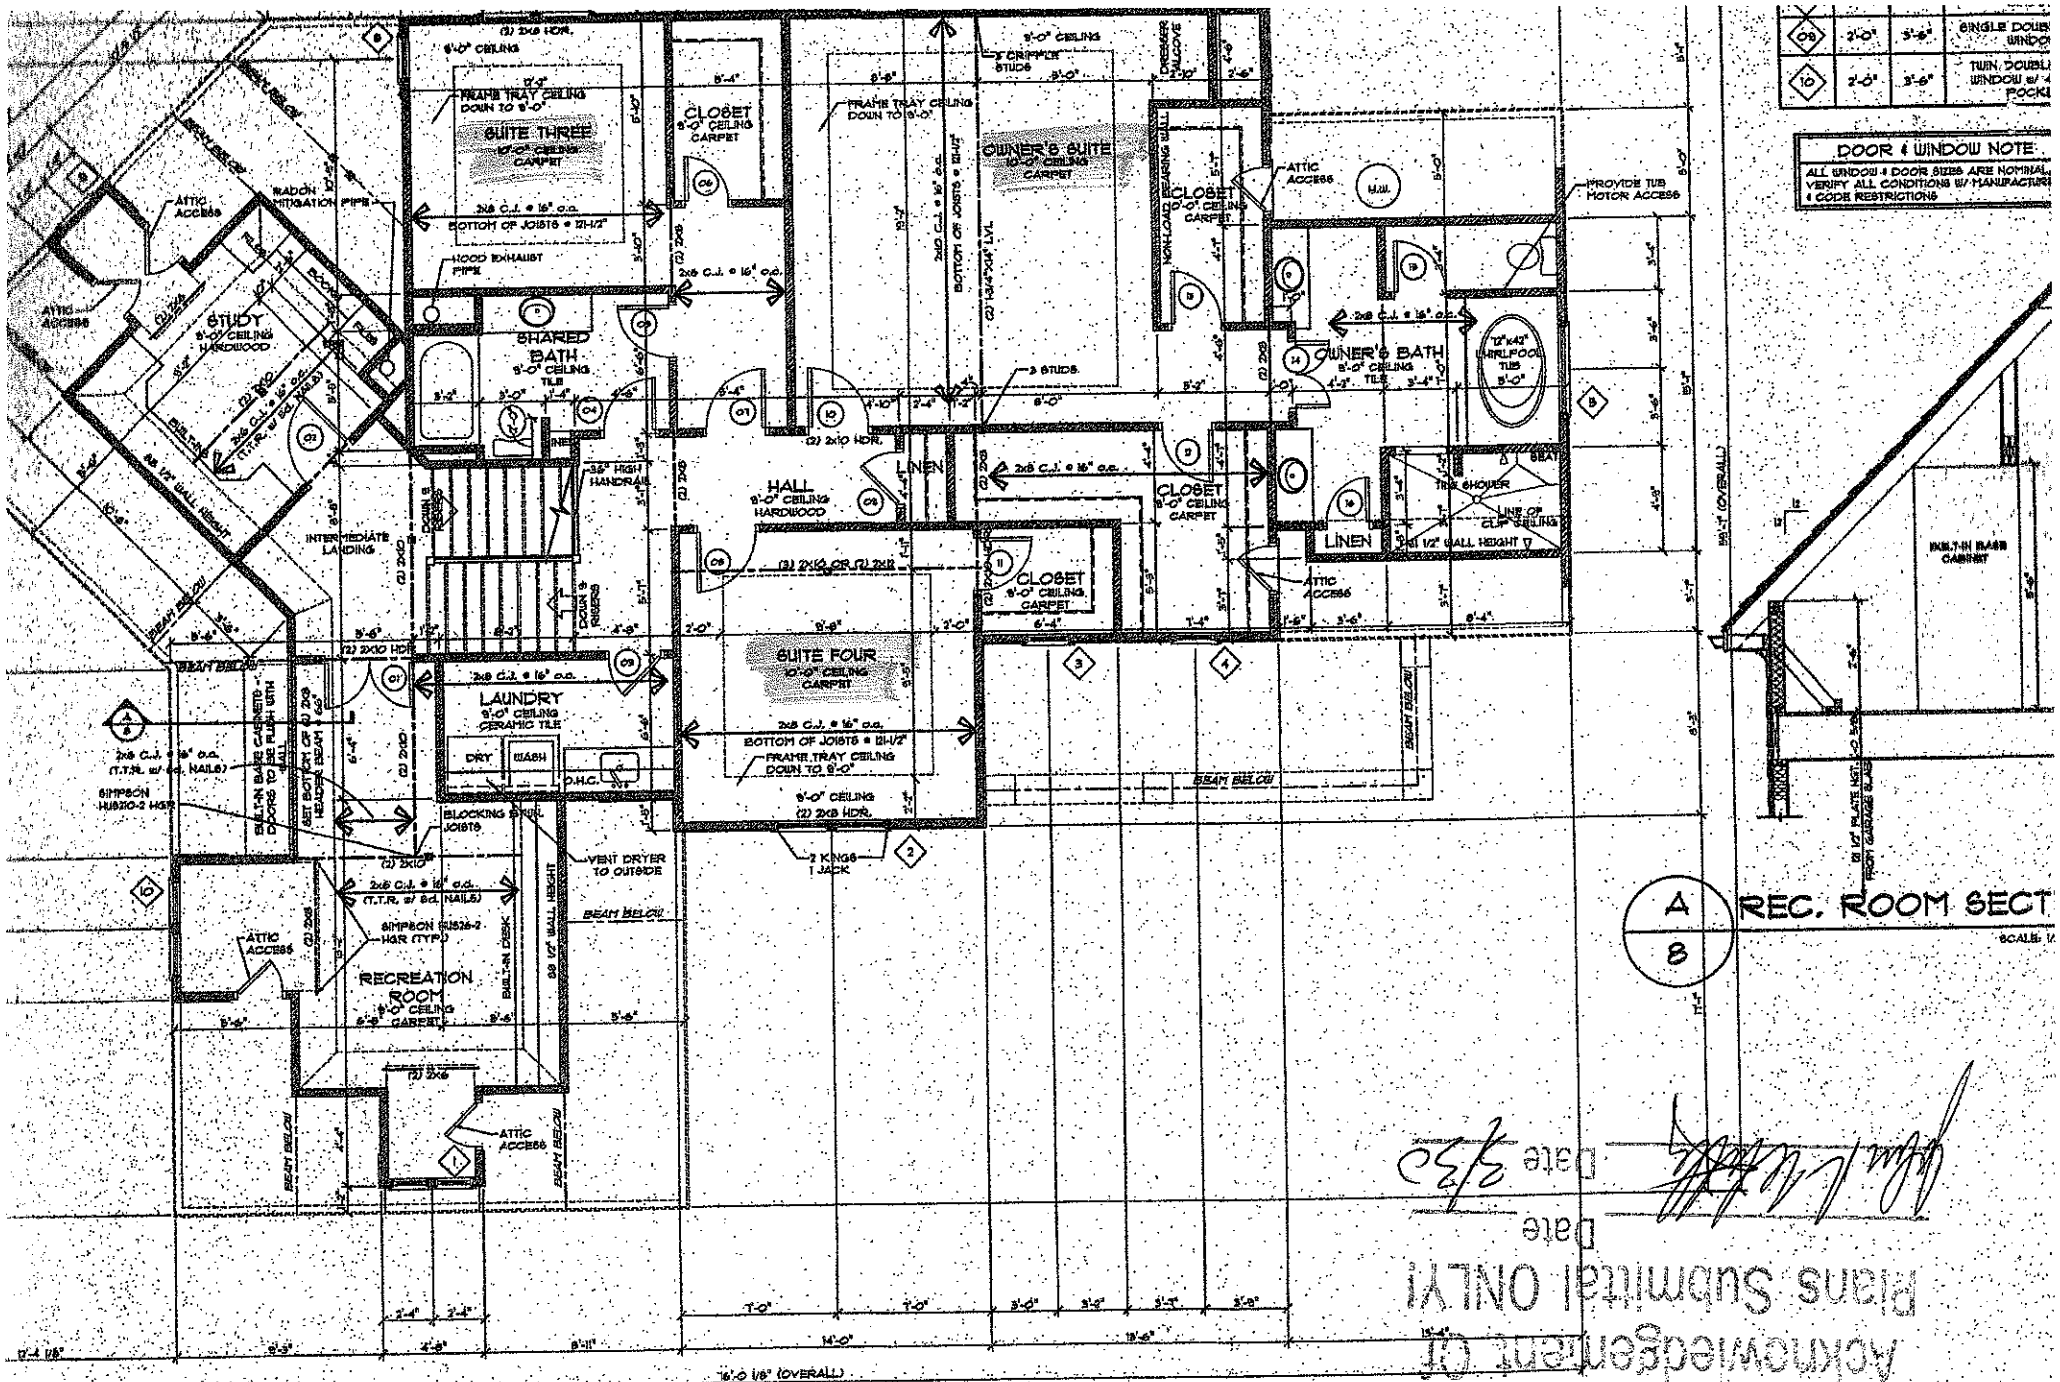


09	2'-0"	3'-6"	SINGLE DOUB... WINDO...
10	2'-0"	3'-6"	TWIN, DOUBL... WINDOW W/ 4... POCKE...

DOOR & WINDOW NOTE:

ALL WINDOW & DOOR SIZES ARE NOMINAL. VERIFY ALL CONDITIONS W/ MANUFACTURER & CODE RESTRICTIONS

A/8 REC. ROOM SECT...

SCALE: ...


Date 3/30

Date

Plans Submittal ONLY!

Acknowledgement of

SEC...

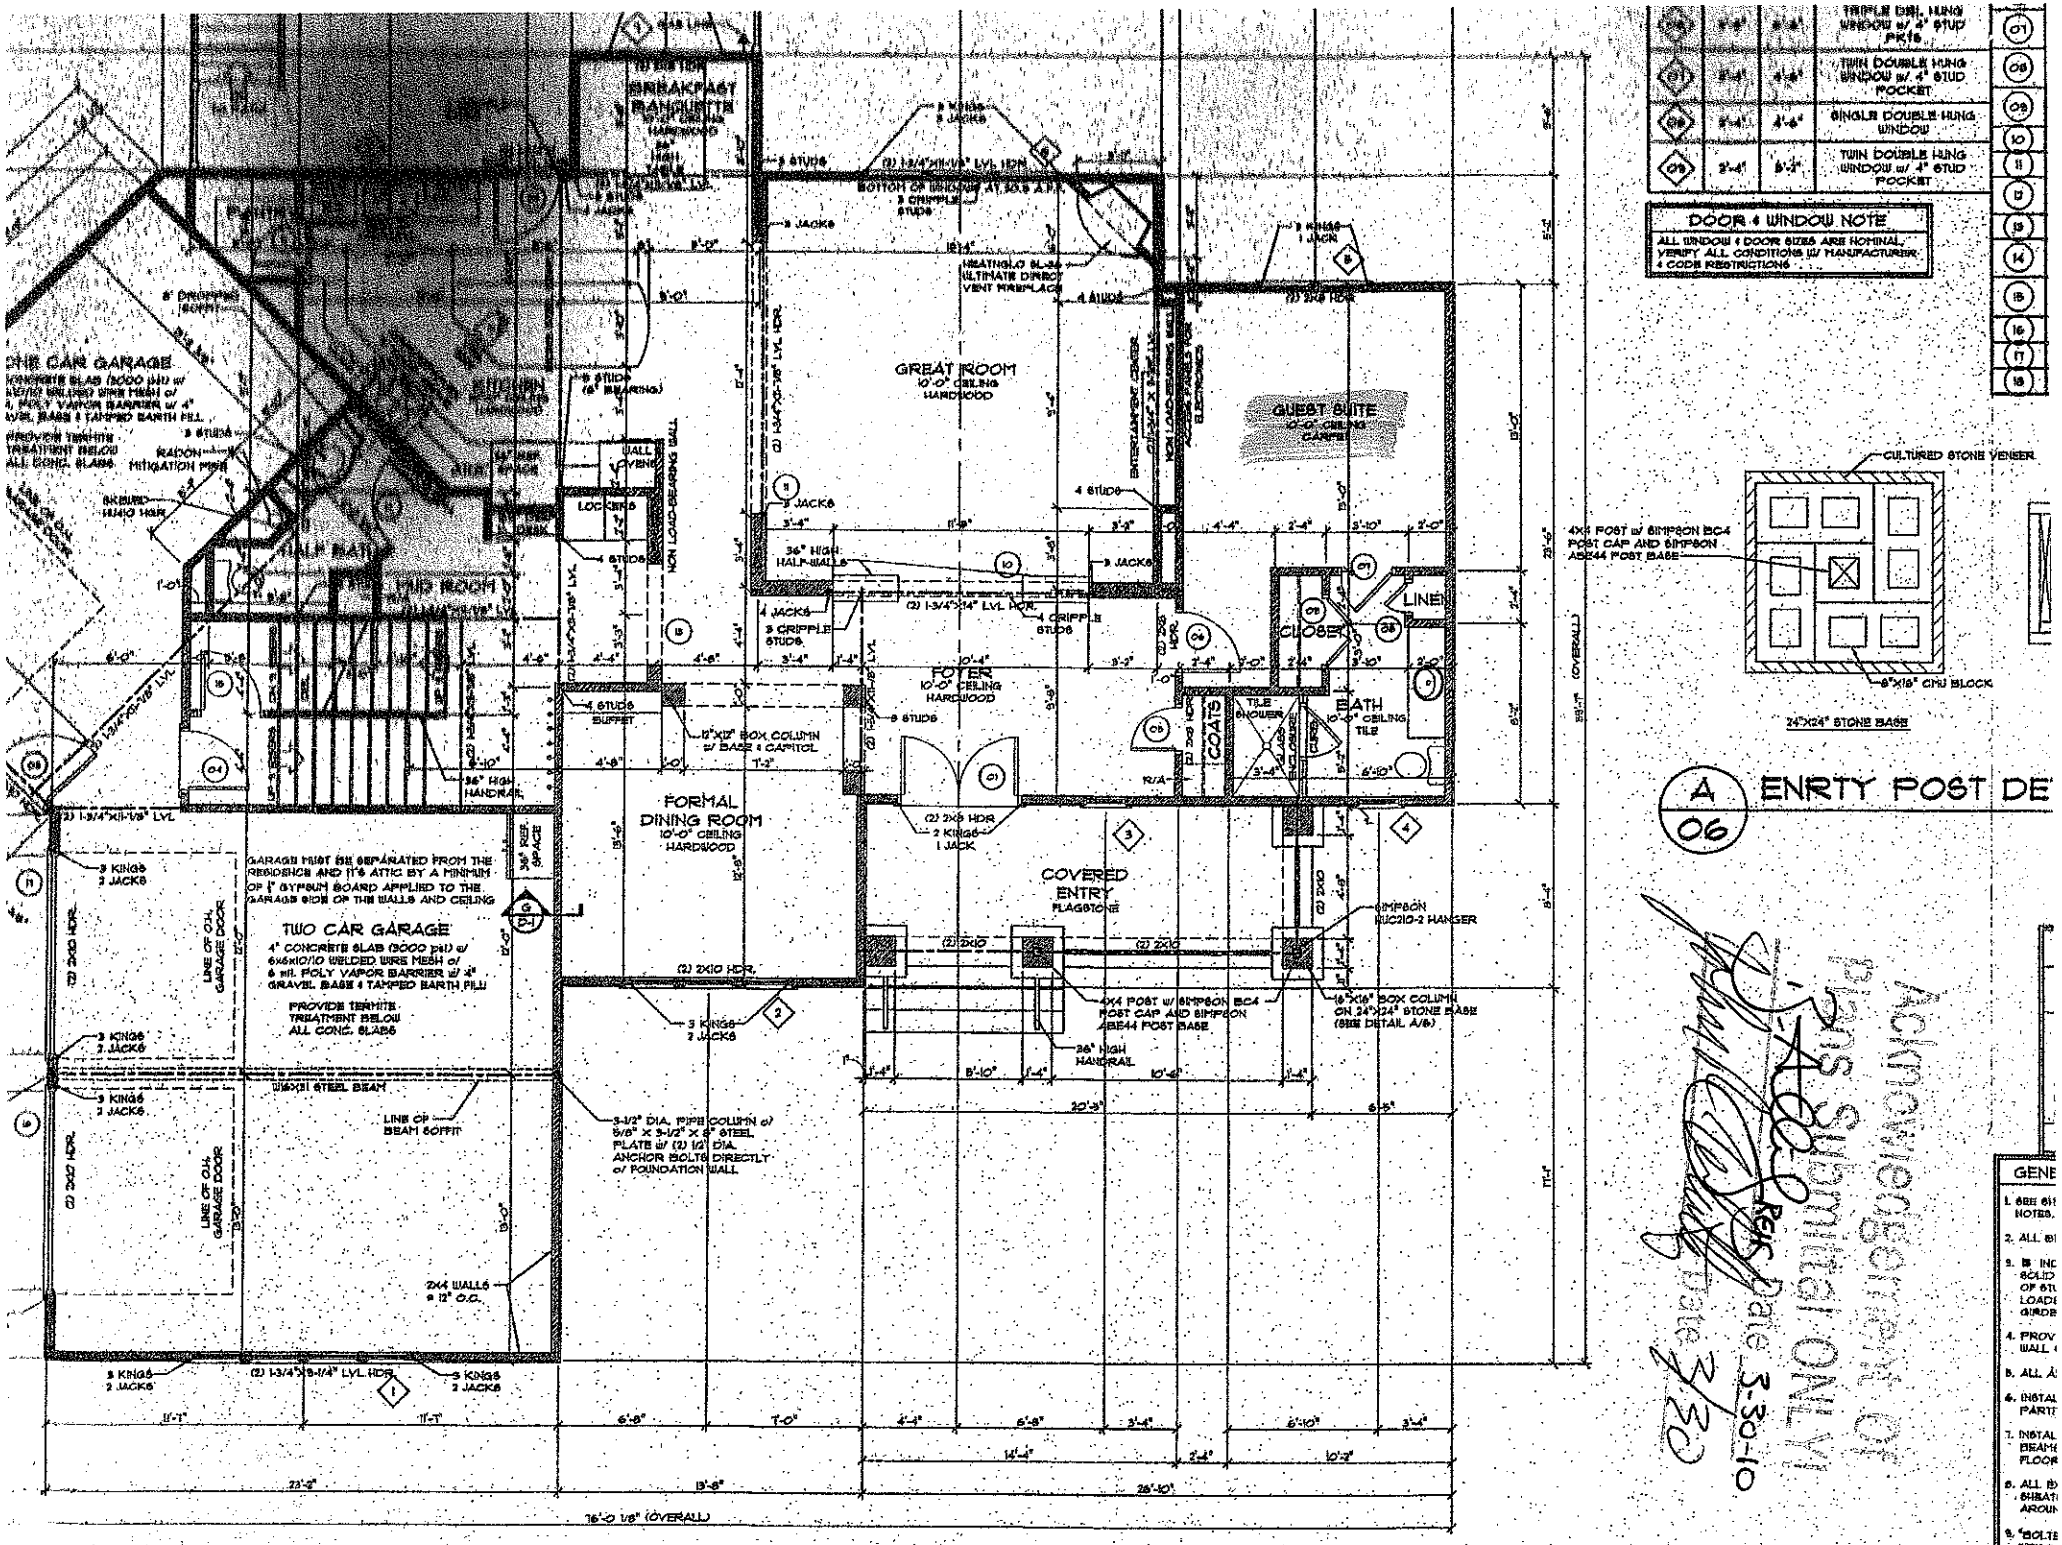

06	3'-0"	5'-4"	TRIPLE DBL. HUNG WINDOW w/ 4" STUD PKTS.
07	3'-4"	4'-4"	TWIN DOUBLE HUNG WINDOW w/ 4" STUD POCKET
08	3'-4"	4'-4"	SINGLE DOUBLE HUNG WINDOW
09	3'-4"	5'-2"	TWIN DOUBLE HUNG WINDOW w/ 4" STUD POCKET

DOOR & WINDOW NOTE

ALL WINDOW & DOOR SIZES ARE NOMINAL, VERIFY ALL CONDITIONS W/ MANUFACTURER & CODE RESTRICTIONS

A/06 ENRTY POST DE

Architectural Submittal ONLY
Not for Construction
Date 2-3-10

GENE

1. SEE 61 NOTES.
2. ALL BI
3. IN INC SOLID OF 61 LOADI GIRDE
4. PROV WALL
5. ALL A
6. INSTAL PARTI
7. INSTAL BEAM FLOOR
8. ALL B SHEAT AROU
9. "BOLTE WITH 2 ON CE