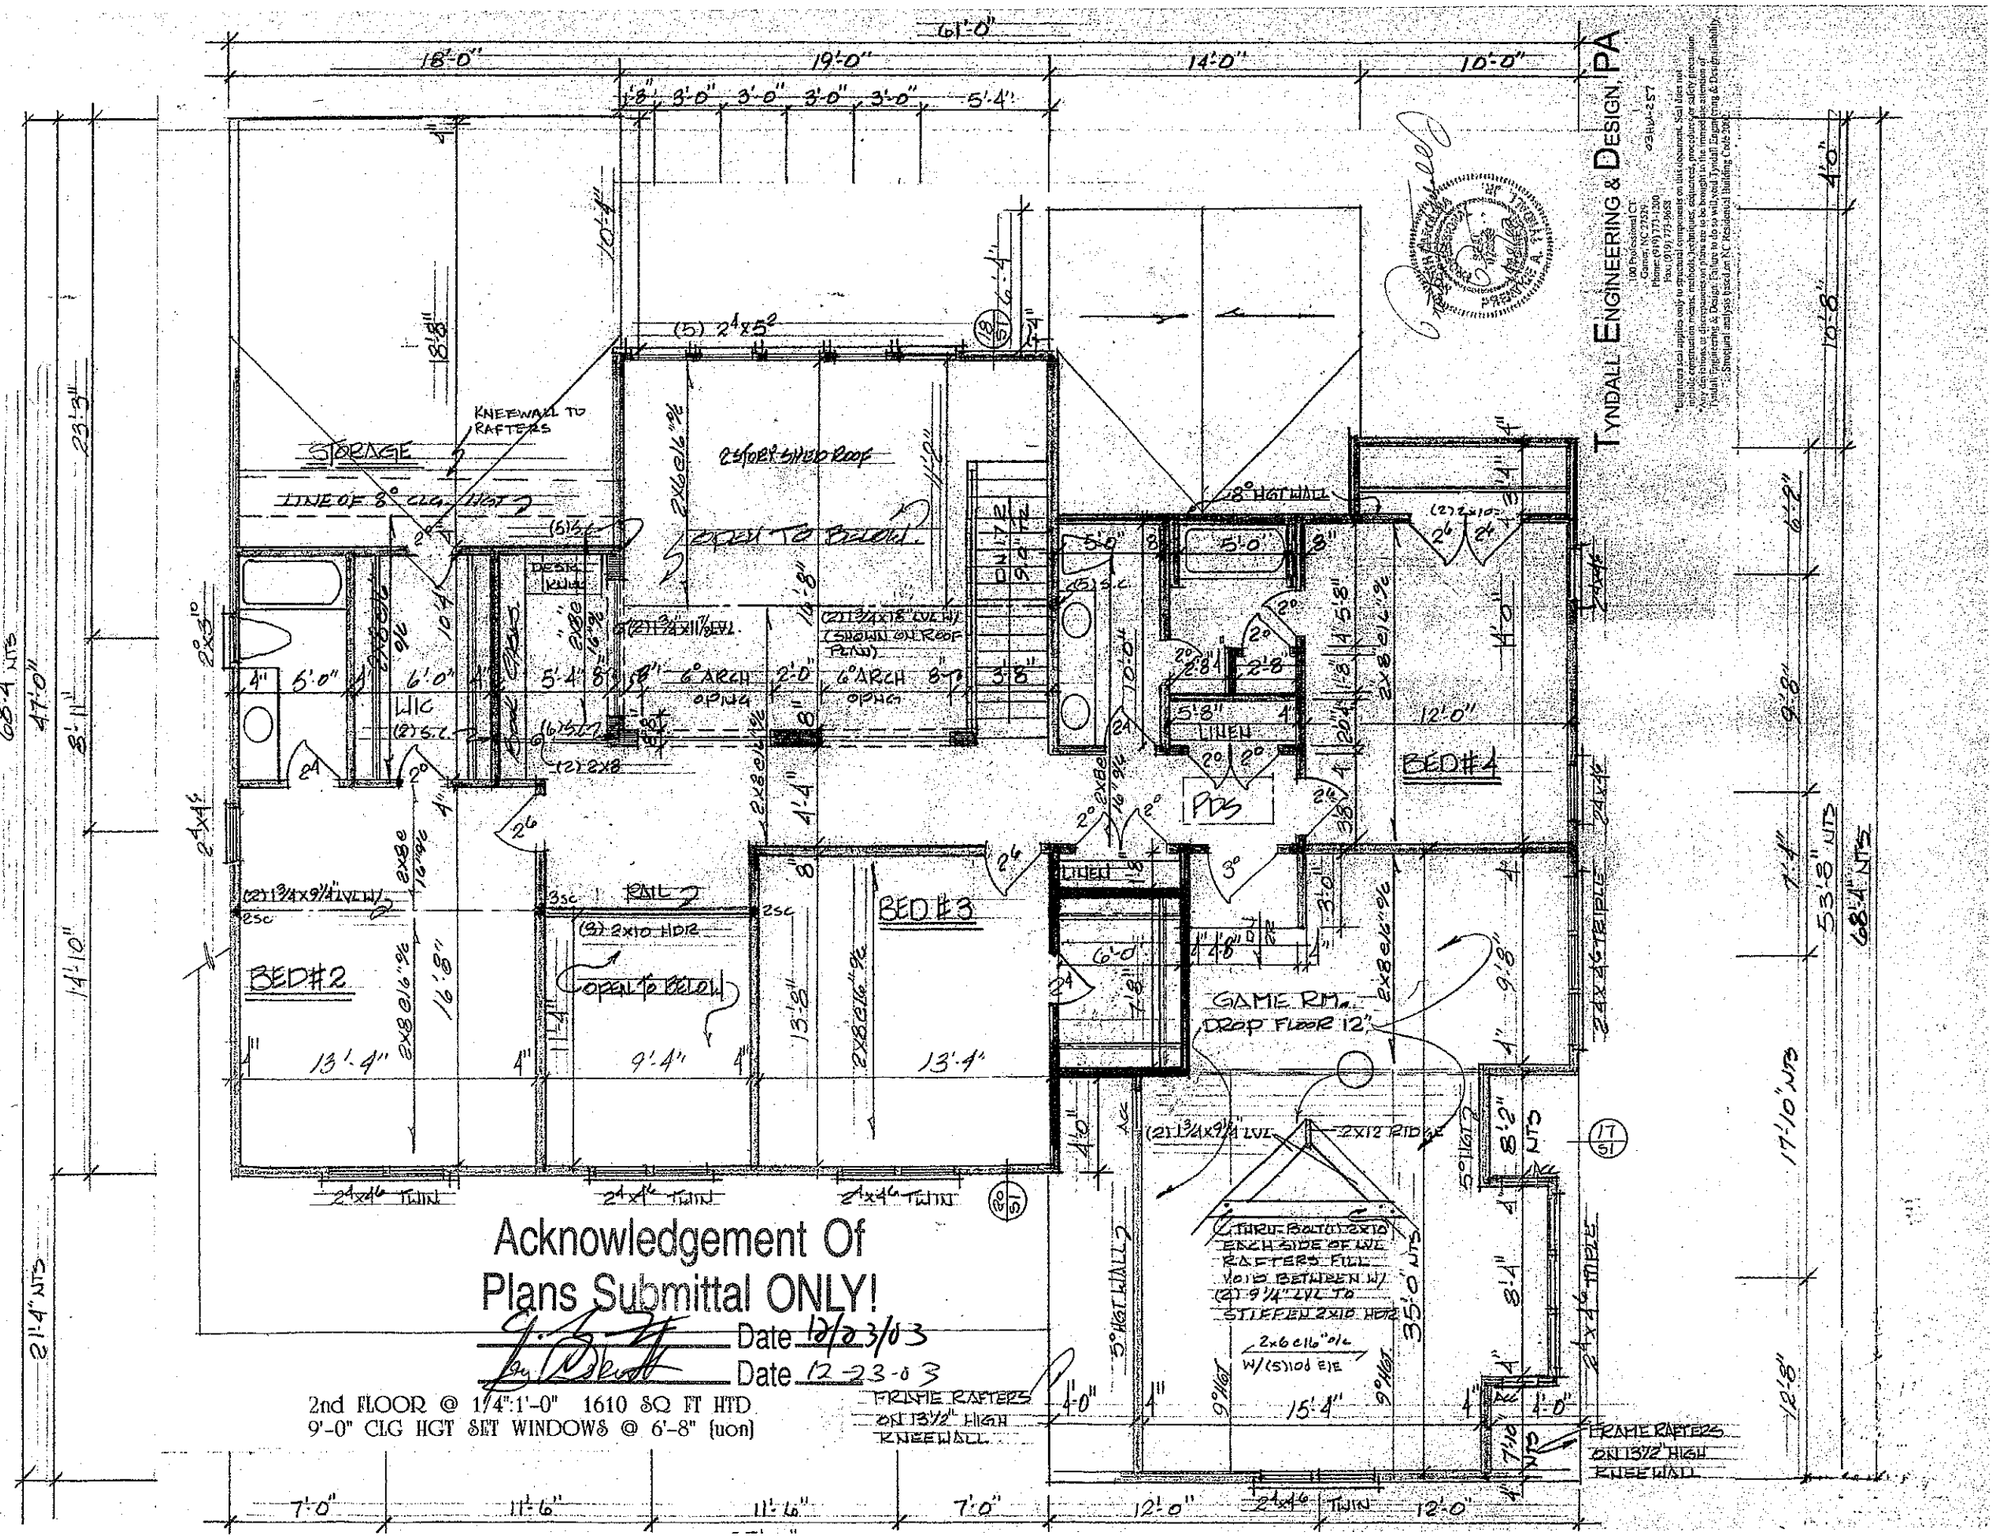


TYNDALL ENGINEERING & DESIGN, PA

100 Professional Ct
Garner, NC 27529
Phone: (919) 773-1300
Fax: (919) 773-1305

03HJ-257

"Engineered seal applies only to structural components on this document. Seal does not include construction means, methods, techniques, sequences, procedures or safety precaution. Any deviations or discrepancies on plans are to be brought to the immediate attention of Tyndall Engineering & Design. Failure to do so will void Tyndall Engineering & Design liability."


- Structural analysis based on N.C. Residential Building Code 2002

Acknowledgement Of Plans Submittal ONLY!

_____ Date 12/23/03

_____ Date 12-23-03

2nd FLOOR @ 1/4":1'-0" 1610 SQ FT HTD
9'-0" CLG HGT SET WINDOWS @ 6'-8" (uon)

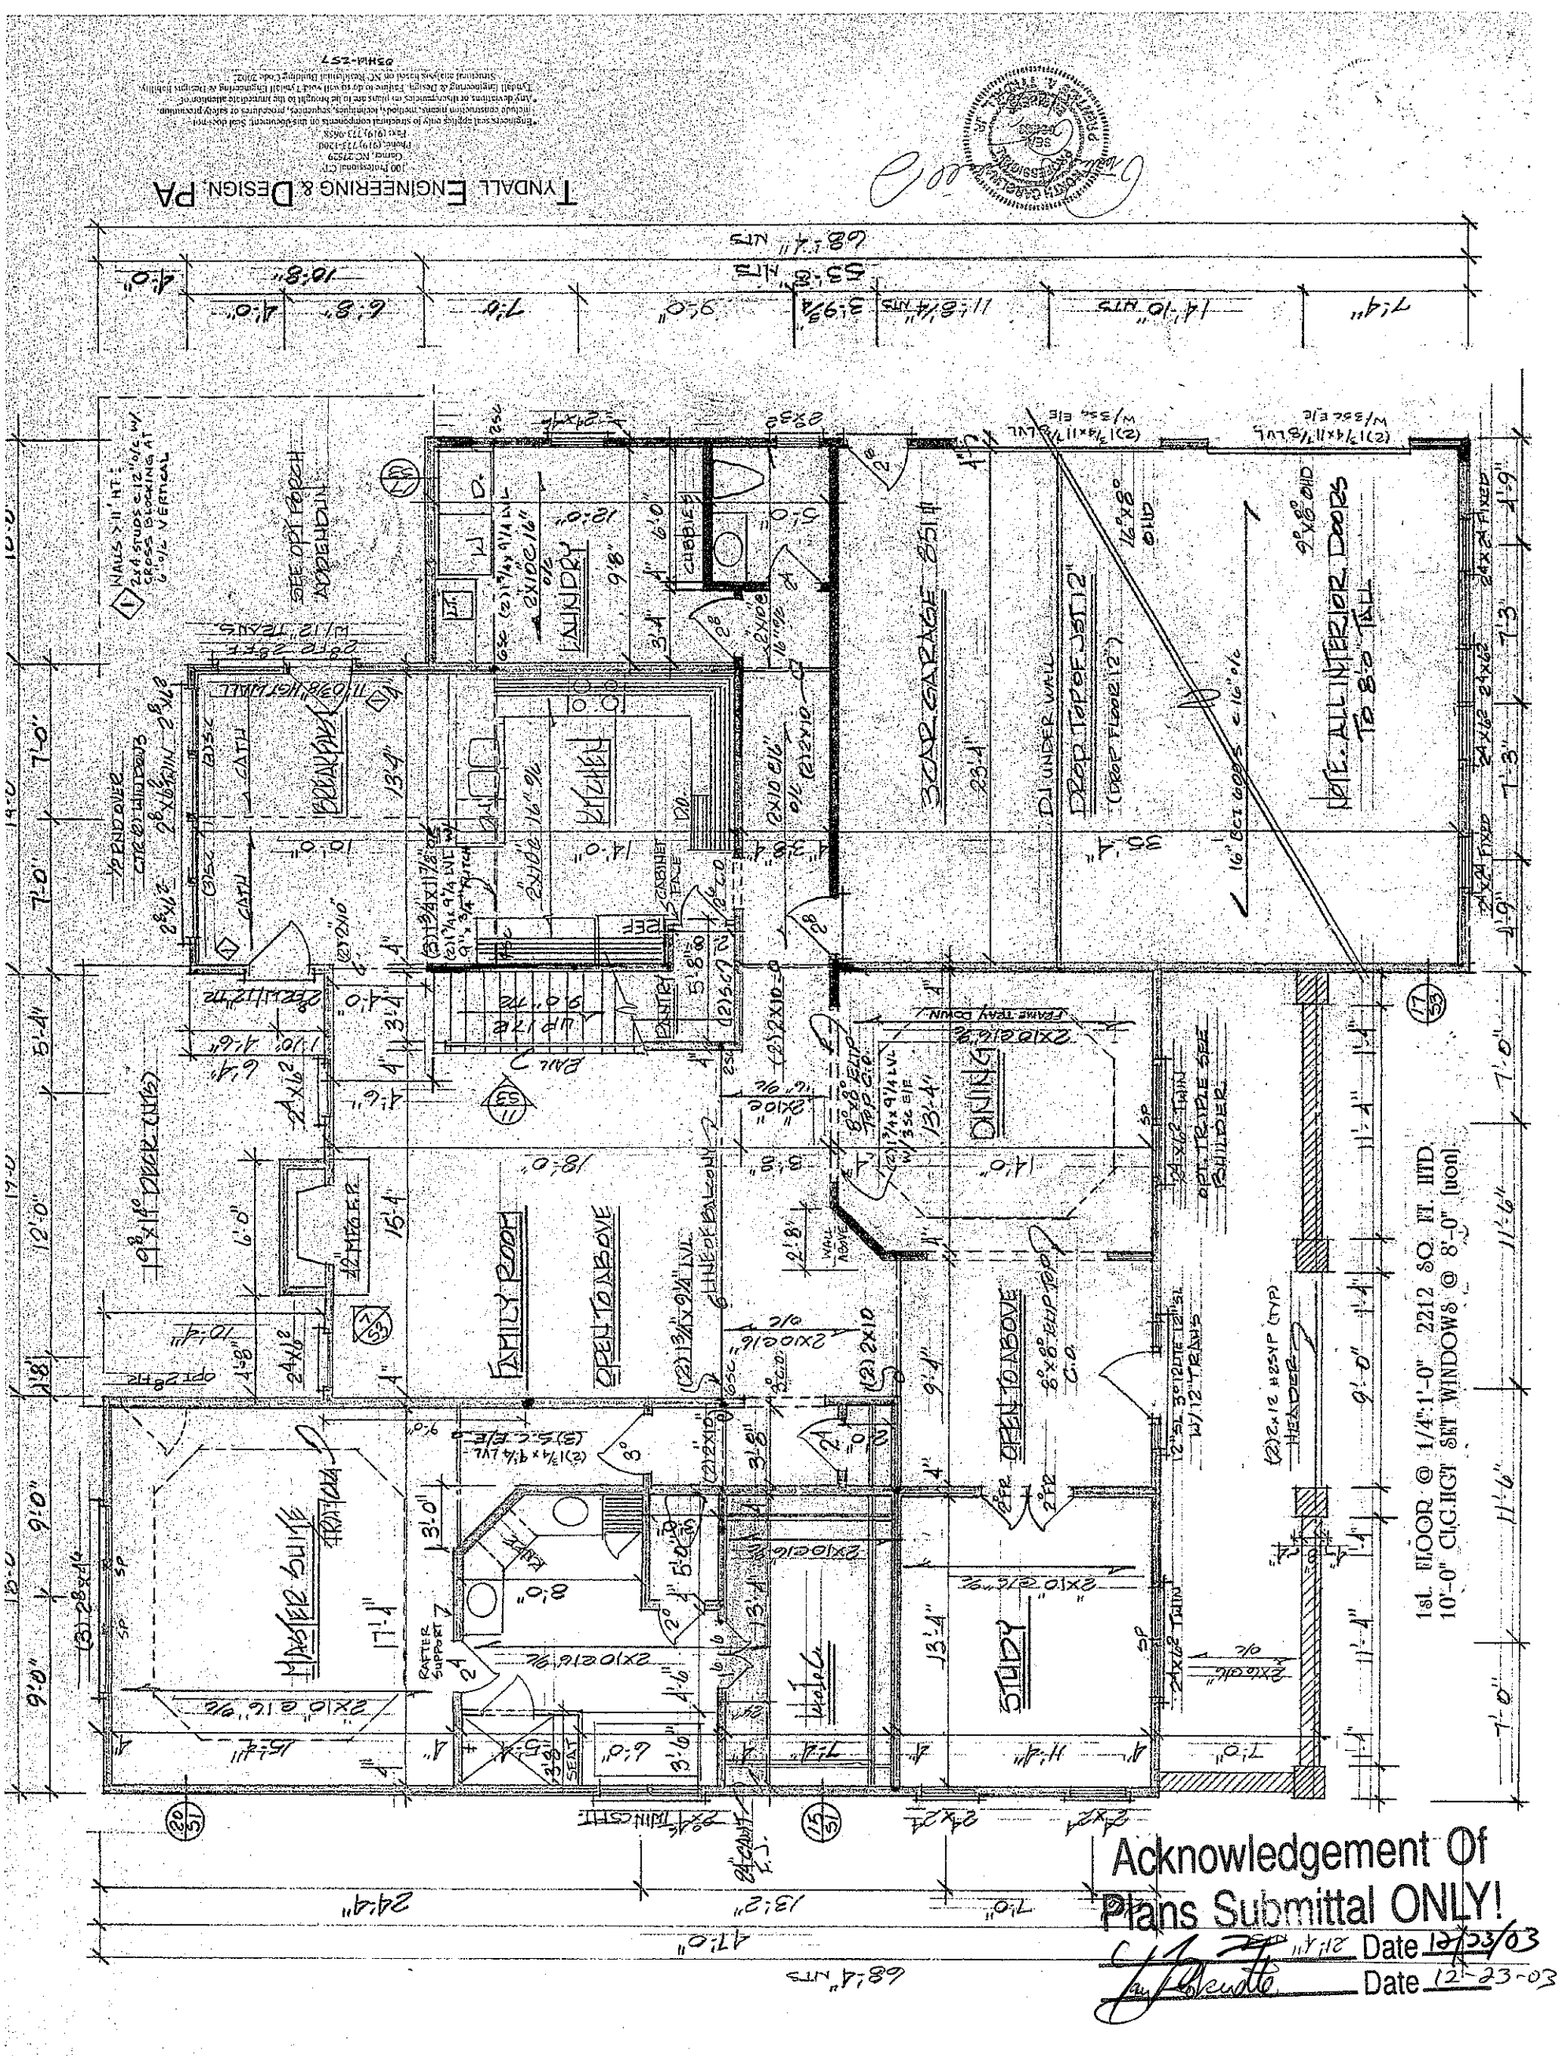
TYNDALL ENGINEERING & DESIGN, PA
1st. FLOOR @ 1/4":1'-0" 2212 SQ. FT. HTD.
10'-0" CEILINGS SHT WINDOWS @ 8'-0" (non)
FAMILY ROOM
OPEN TO ABOVE
DINING
STUDY
BAR
LAUNDRY
KITCHEN
3 CAR GARAGE 851 ft
DROP TAPE JOIST 12" (Drop Floor 12")
NOTE: ALL INTERIOR DOORS TO BE 8'-0" TALL
16" OC TJI @ 16" o/c
Acknowledgement Of
Plans Submittal ONLY!
Date 12/23/03
Date 12-23-03