
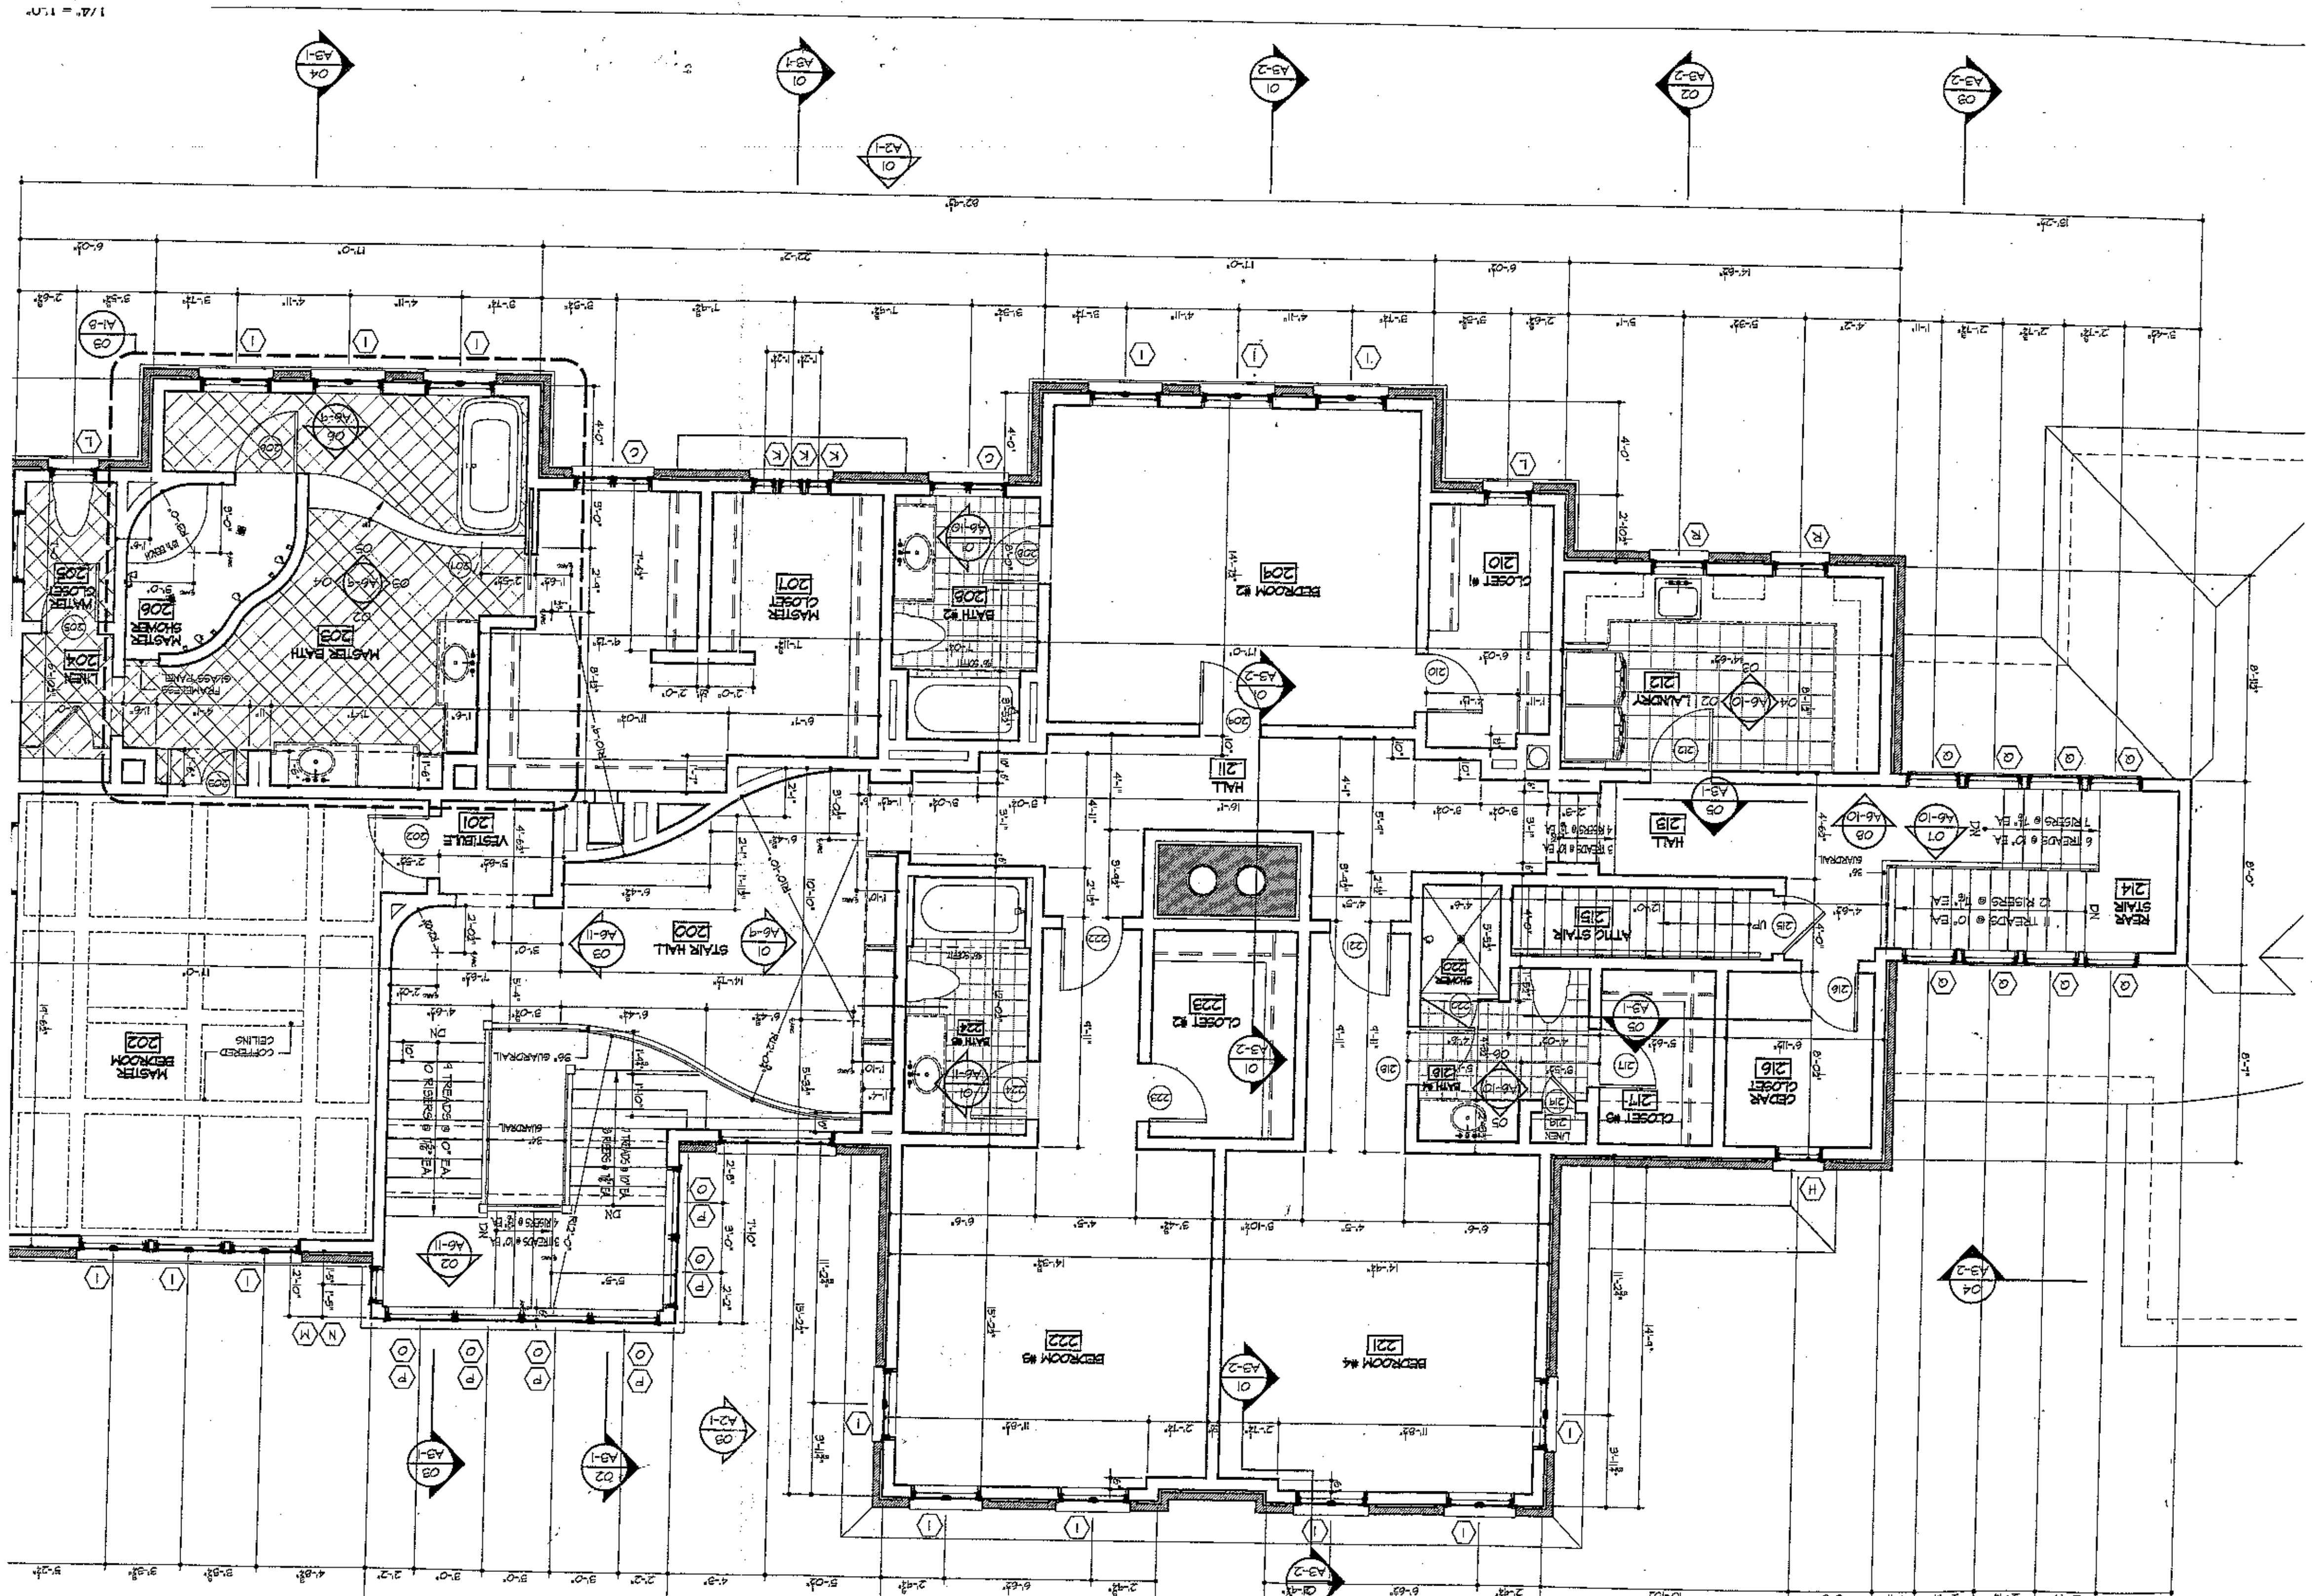


Acknowledgement Of Plans Submittal ONLY!

Date 9/20/13

Date 1-31-14

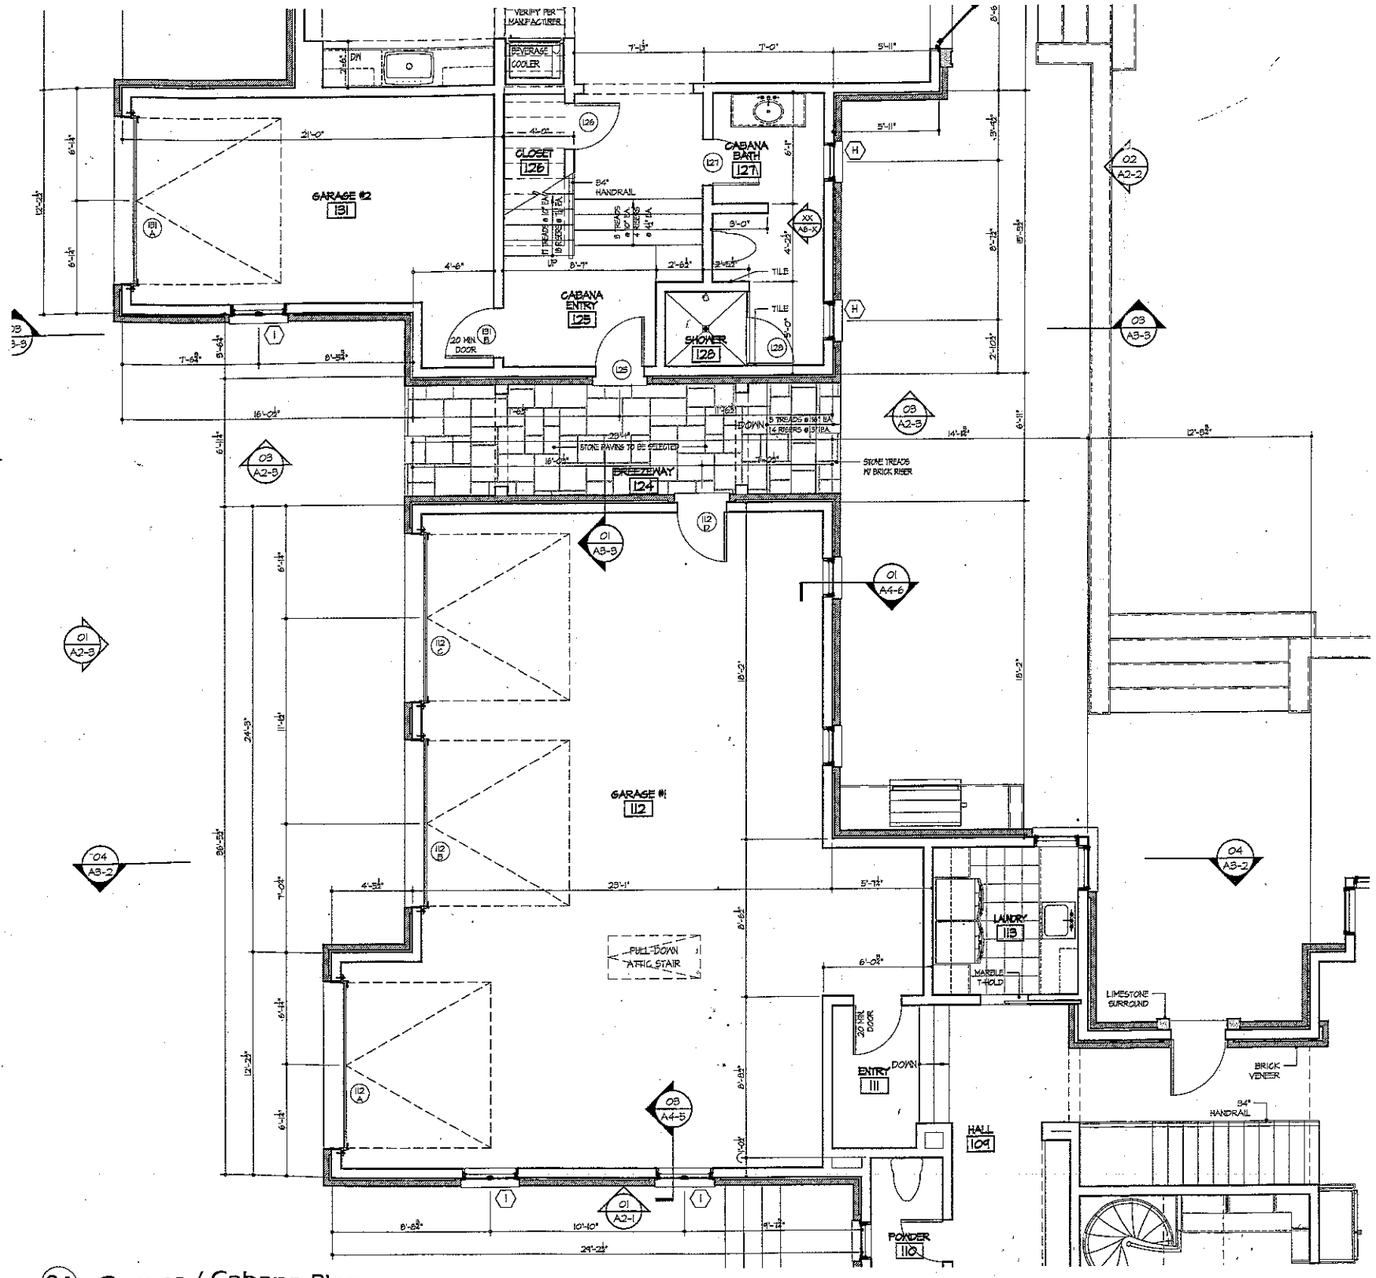

(01) Garage / Cabana Plan


1/4" = 1'-0"

Acknowledgement of plans submitted ONLY!

Date 1-3H4

Approved 12/13

SA-008

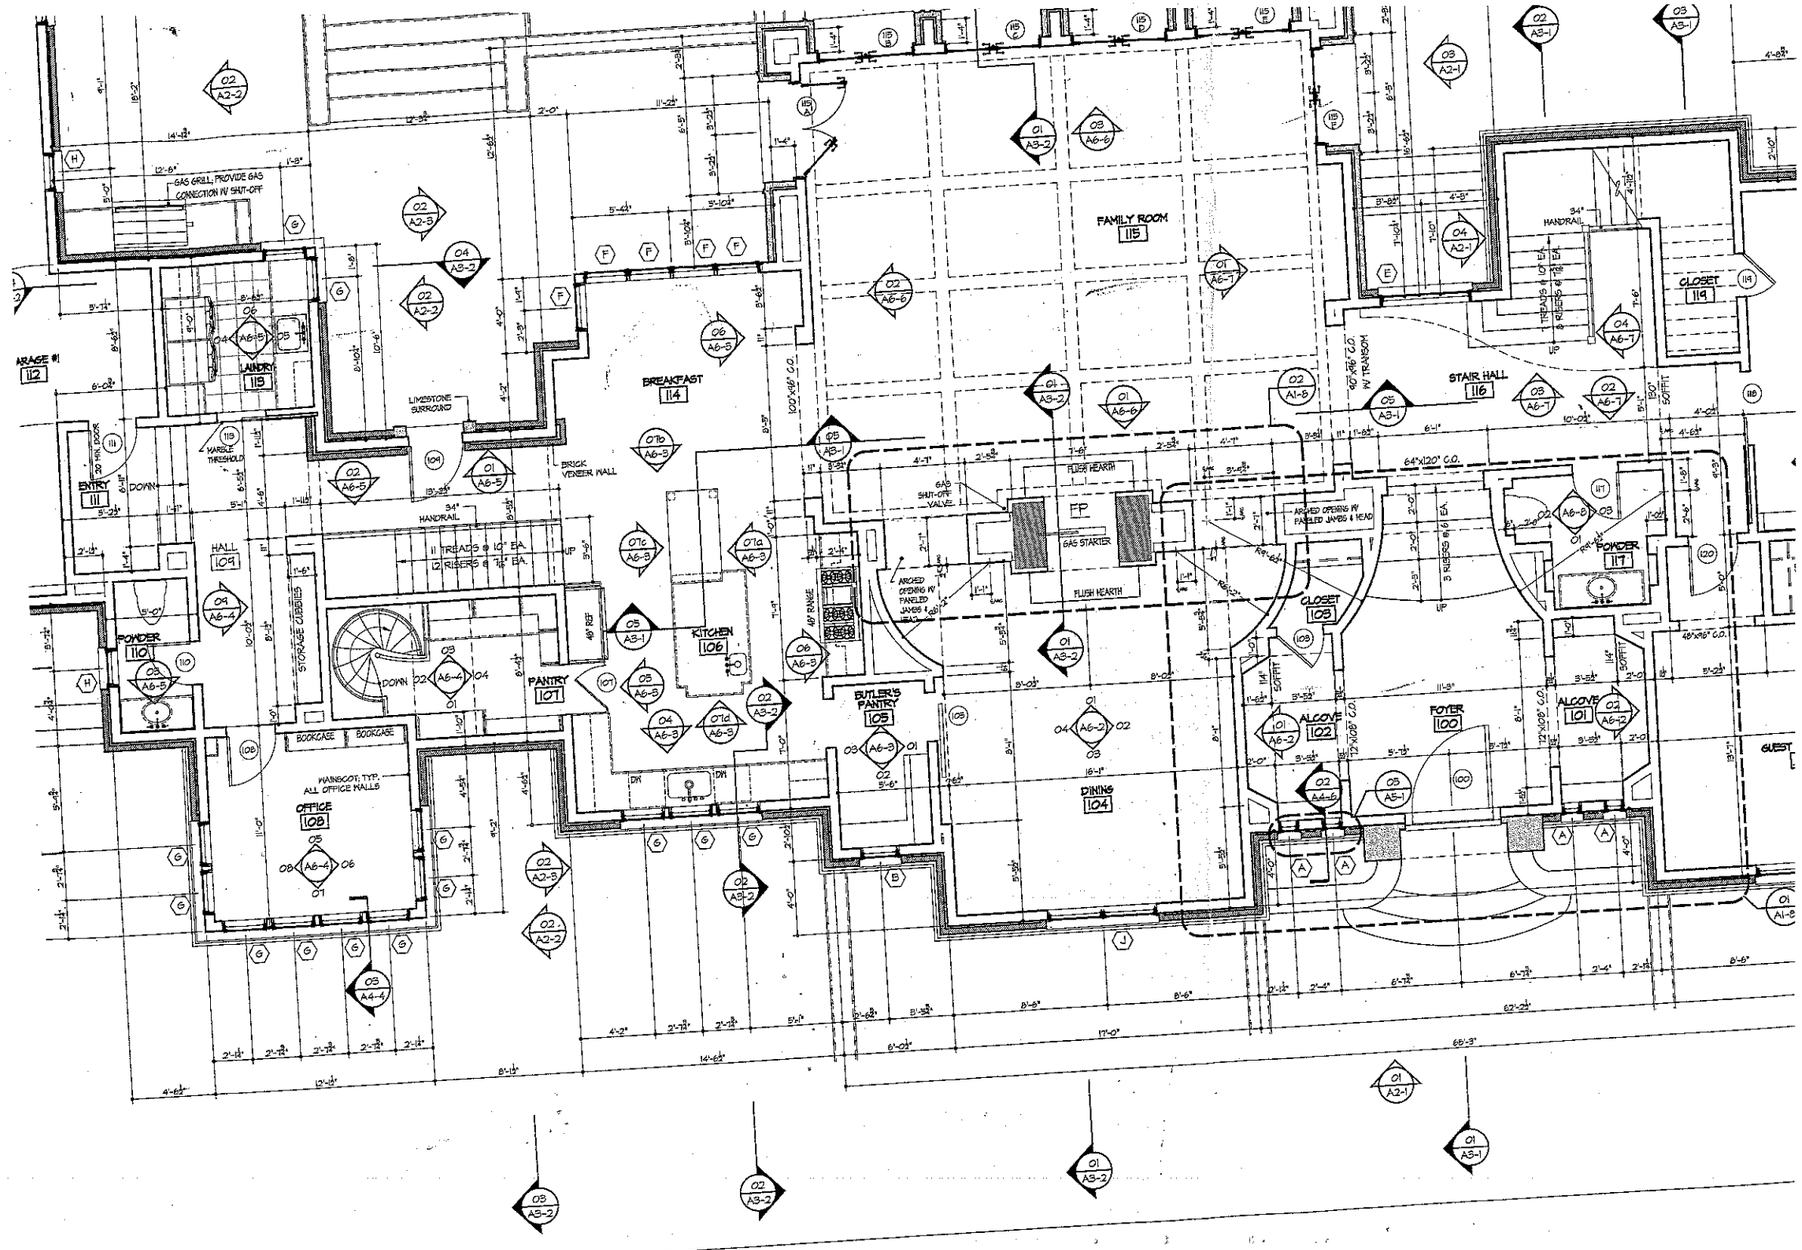

Acknowledgement of Plans Submittal ONLY
Date 9/20/13
Date 1-15-14